

Civil Design Documentation

Proposed Development


Peppertree Hill Estate

Lot 2 in DP 1283989

85 Rocky Waterhole Road, Mount Frome, NSW 2850

SCHEDULE OF DRAWINGS

SHEET No.	DESCRIPTION
47299-C00	COVER SHEET AND DRAWING SCHEDULE
47299-C01	EXISTING SITE PLAN
47299-C02	PROPOSED SITE PLAN
47299-C03	PROPOSED BULK EARTHWORKS PLAN
47299-C04	PROPOSED BULK EARTHWORKS SPECIFICATIONS
47299-C20	PROPOSED ROAD PLAN
47299-C21	PROPOSED PAVEMENT SPECIFICATIONS
47299-C22	PROPOSED ROAD 1 PLAN & LONG SECTION CH 0.00 - 80.00
47299-C23	PROPOSED ROAD 1 PLAN & LONG SECTION CH 80.00 - 180.00
47299-C24	PROPOSED ROAD 1 PLAN & LONG SECTION CH 170.00 - 350.00
47299-C25	PROPOSED ROAD 1 PLAN & LONG SECTION CH 340.00 - 466.651
47299-C26	PROPOSED ROAD 1 CROSS SECTIONS CH 0.00 - 220.00
47299-C27	PROPOSED ROAD 1 CROSS SECTIONS CH 240.00 - 360.00
47299-C28	PROPOSED ROAD 1 CROSS SECTIONS CH 380.00 - 456.484
47299-C29	PROPOSED ROAD 2 PLAN & LONG SECTION Ch: 0.00 - 184.276
47299-C30	PROPOSED ROAD 2 CROSS SECTIONS Ch: 5.944 - 183.993
47299-C31	PROPOSED ROAD 3 PLAN & LONG SECTION Ch: 0.00 - Ch: 167.028
47299-C32	PROPOSED ROAD 3 CROSS SECTIONS Ch: Ch: 10.567 - Ch: 167.028
47299-C33	PROPOSED ROAD 4 PLAN & LONG SECTION CH: 0.00 - 180.00
47299-C34	PROPOSED ROAD 4 PLAN & LONG SECTION CH: 170.00 - 238.013
47299-C35	PROPOSED ROAD 4 CROSS SECTIONS CH: 15.014 - 140.00
47299-C36	PROPOSED ROAD 4 CROSS SECTIONS CH: 160.00 - 220.00
47299-C37	PROPOSED ROAD 5 PLAN & LONG SECTION CH: 0.00 - 152.294
47299-C38	PROPOSED ROAD 5 CROSS SECTIONS CH: 7.910 - 151.00
47299-C39	PROPOSED ROAD 6 PLAN & LONG SECTION CH: 0.00 - 80.972
47299-C40	PROPOSED ROAD 6 CROSS SECTIONS CH: 0.00 - 80.972
47299-C41	PROPOSED ROAD 7 PLAN & LONG SECTION CH: 0.00 - 14.010
47299-C50	PROPOSED STORMWATER MANAGEMENT PLAN
47299-C51	STORMWATER SPECIFICATIONS

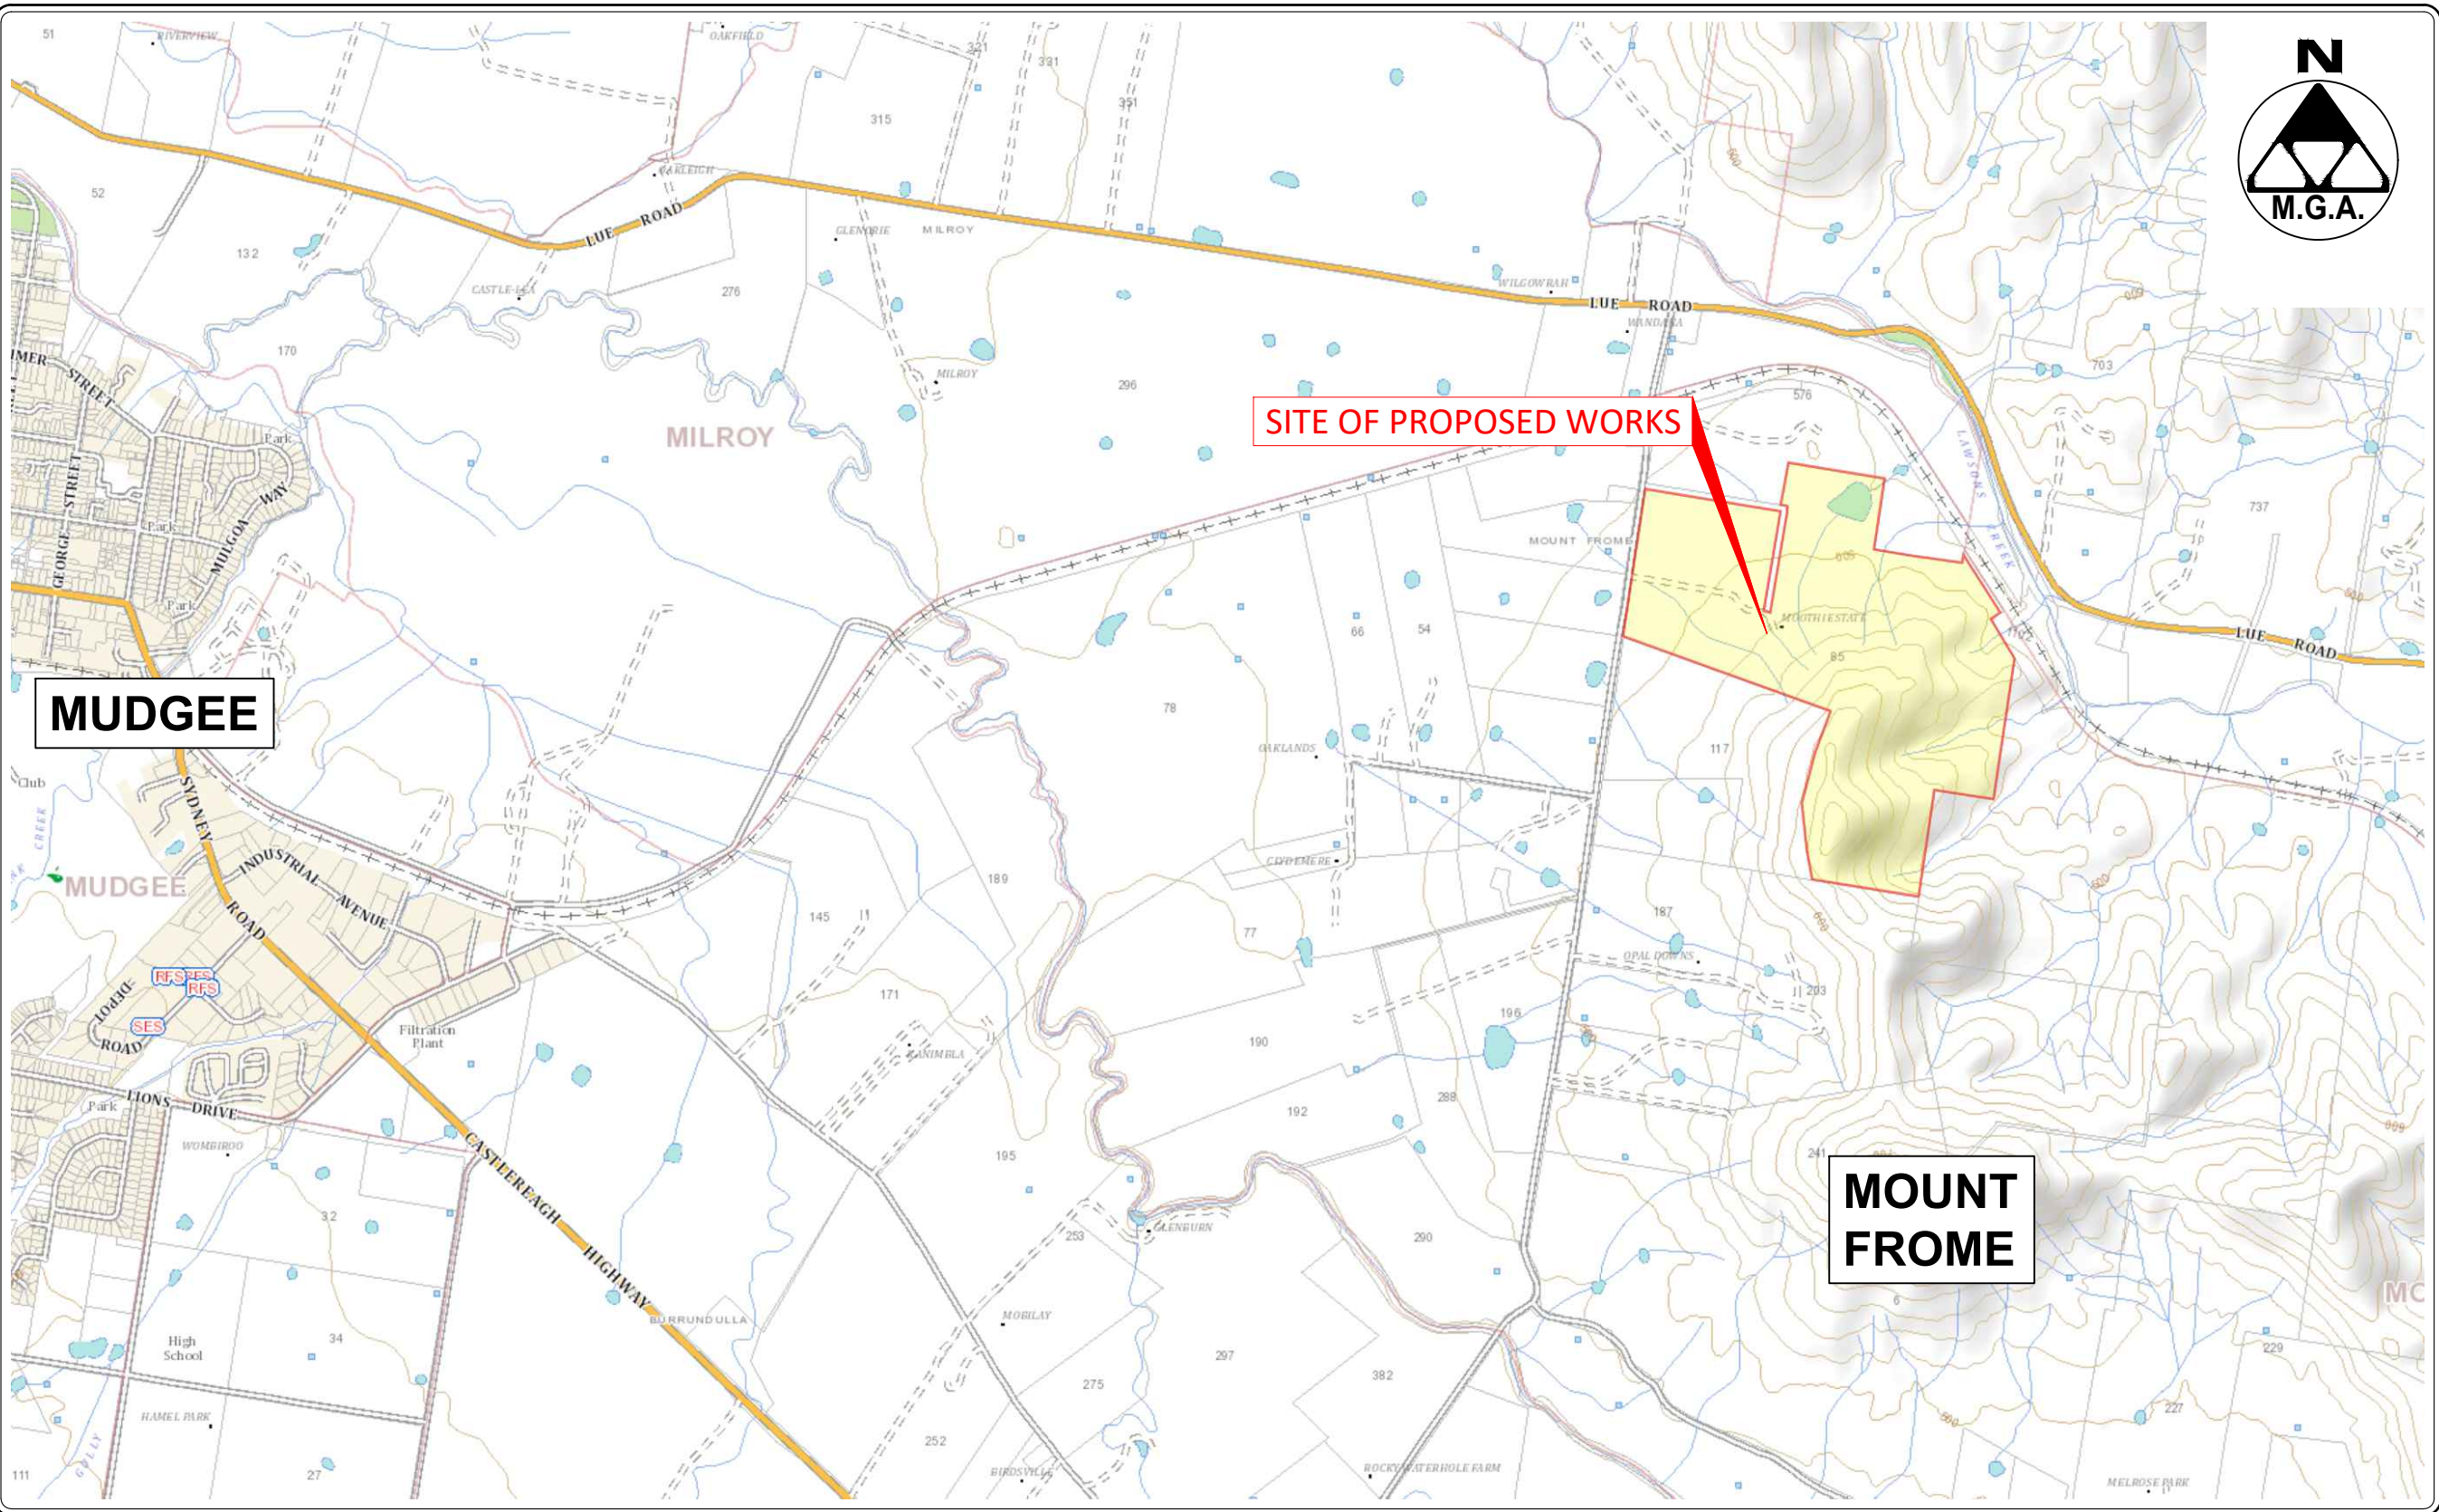

LOCALITY PLAN
NOT TO REDUCTION RATIO

SUBMISSION FOR DA

BARNSON PTY LTD

phone 1300 BARNSON (1300 227 676)
email generalenquiry@barnson.com.au
web barnson.com.au

THIS DRAWING IS TO BE READ IN CONJUNCTION WITH GENERAL BUILDING DRAWINGS, SPECIFICATIONS & OTHER CONSULTANTS DRAWINGS APPLICABLE TO THIS PROJECT. ALL DIMENSIONS IN MILLIMETRES. DO NOT SCALE. DIMENSIONS TO BE CHECKED ON SITE BEFORE COMMENCEMENT OF WORK. REPORT DISCREPANCIES TO BARNSON PTY LTD. NO PART OF THIS DRAWING MAY BE REPRODUCED IN ANY WAY WITHOUT THE WRITTEN PERMISSION OF BARNSON PTY LTD.

Rev	Date	Description
A	20-03-2025	PRELIMINARY DRAWING
B	30-04-2025	REVISED LAYOUT
C	13-05-2025	PROPOSED LAYOUT AMENDED
D	23-05-2025	ROAD & SW DETAILS ADDED

Project
CIVIL DESIGN DOCUMENTATION
PROPOSED DEVELOPMENT
Site Address
85 ROCKY WATERHOLE ROAD
MOUNT FROME NSW 2850
Client
WILD MODULAR

Drawing Title COVER SHEET & DRAWING SCHEDULE			
Design	LM	Original Sheet Size	A1
Drawn	JS		
Check	LM	Revision	D

Certification


Project No

Drawing No


47299
C00



EXISTING SITE PLAN
REDUCTION RATIO 1:1,500 @ A1
1:3,000 @ A3

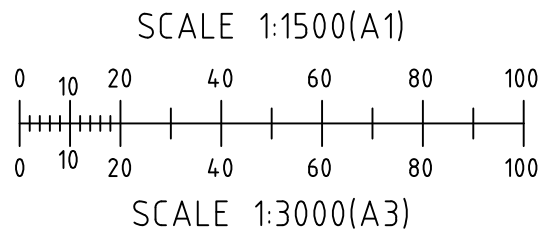

LEGEND	
	EXISTING SUBJECT CADASTRAL BOUNDARIES
	EXISTING OVERHEAD ELECTRICITY CABLES
	ELECTRICITY POWER POLE
	WATER TAP

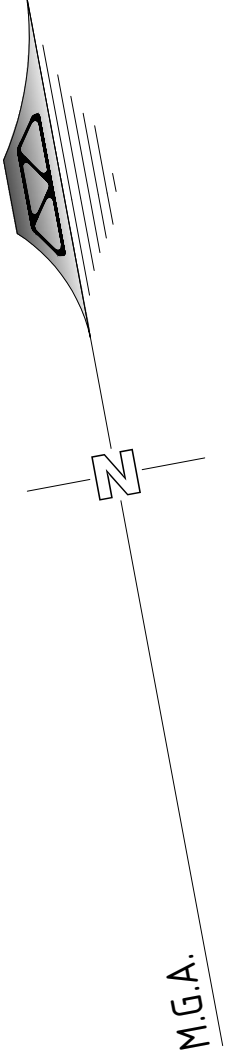

SUBMISSION FOR DA

BARNSON PTY LTD

phone 1300 BARNSON (1300 227 676)
email generalenquiry@barnson.com.au
web barnson.com.au

THIS DRAWING IS TO BE READ IN CONJUNCTION WITH GENERAL BUILDING DRAWINGS, SPECIFICATIONS & OTHER CONSULTANTS DRAWINGS APPLICABLE TO THIS PROJECT. ALL DIMENSIONS IN MILLIMETRES. DO NOT SCALE. DIMENSIONS TO BE CHECKED ON SITE BEFORE COMMENCEMENT OF WORK. REPORT DISCREPANCIES TO BARNSON PTY LTD. NO PART OF THIS DRAWING MAY BE REPRODUCED IN ANY WAY WITHOUT THE WRITTEN PERMISSION OF BARNSON PTY LTD.

Rev	Date	Description
A	20-03-2025	PRELIMINARY DRAWING
B	30-04-2025	REVISED LAYOUT
C	13-05-2025	PROPOSED LAYOUT AMENDED
D	23-05-2025	ROAD & SW DETAILS ADDED

Project
**CIVIL DESIGN DOCUMENTATION
PROPOSED DEVELOPMENT**
Site Address
**85 ROCKY WATERHOLE ROAD
MOUNT FROME NSW 2850**
Client
WILD MODULAR

Drawing Title
EXISTING SITE PLAN

Design LM
Drawn JS
Check LM

Original Sheet Size
Revision


A1
D

Certification
Project No
Drawing No

47299
C01



PROPOSED SITE PLAN
REDUCTION RATIO 1:1,500 @ A1
1:3,000 @ A3

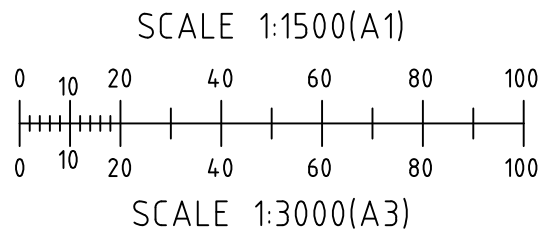

LEGEND (proposed)

- EXTENT OF PROPOSED GRAVEL DRIVEWAY
- EXTENT OF PROPOSED ROOFS
- EXTENT OF PROPOSED RIP-RAP LINED CAUSEWAY
- NEW 300mmØ BLUEMAX PIPE
- NEW CONCRETE HEADWALL

LEGEND

- EXISTING SUBJECT CADASTRAL BOUNDARIES
- EXISTING OVERHEAD ELECTRICITY CABLES
- ELECTRICITY POWER POLE
- WATER TAP

SUBMISSION FOR DA

BARNSON PTY LTD

phone 1300 BARNSON (1300 227 676)
email generalenquiry@barnson.com.au
web barnson.com.au

THIS DRAWING IS TO BE READ IN CONJUNCTION WITH GENERAL BUILDING DRAWINGS, SPECIFICATIONS & OTHER CONSULTANTS DRAWINGS APPLICABLE TO THIS PROJECT. ALL DIMENSIONS IN MILLIMETRES. DO NOT SCALE. DIMENSIONS TO BE CHECKED ON SITE BEFORE COMMENCEMENT OF WORK. REPORT DISCREPANCIES TO BARNSON PTY LTD. NO PART OF THIS DRAWING MAY BE REPRODUCED IN ANY WAY WITHOUT THE WRITTEN PERMISSION OF BARNSON PTY LTD.

Rev	Date	Description
A	20-03-2025	PRELIMINARY DRAWING
B	30-04-2025	REVISED LAYOUT
C	13-05-2025	PROPOSED LAYOUT AMENDED
D	23-05-2025	ROAD & SW DETAILS ADDED


Project
**CIVIL DESIGN DOCUMENTATION
PROPOSED DEVELOPMENT**
Site Address
85 ROCKY WATERHOLE ROAD
MOUNT FROME NSW 2850
Client
WILD MODULAR

Drawing Title
PROPOSED SITE PLAN
Design LM
Drawn JS
Check LM

Original Sheet Size
Revision

A1
D
Project No
Drawing No

47299
C02

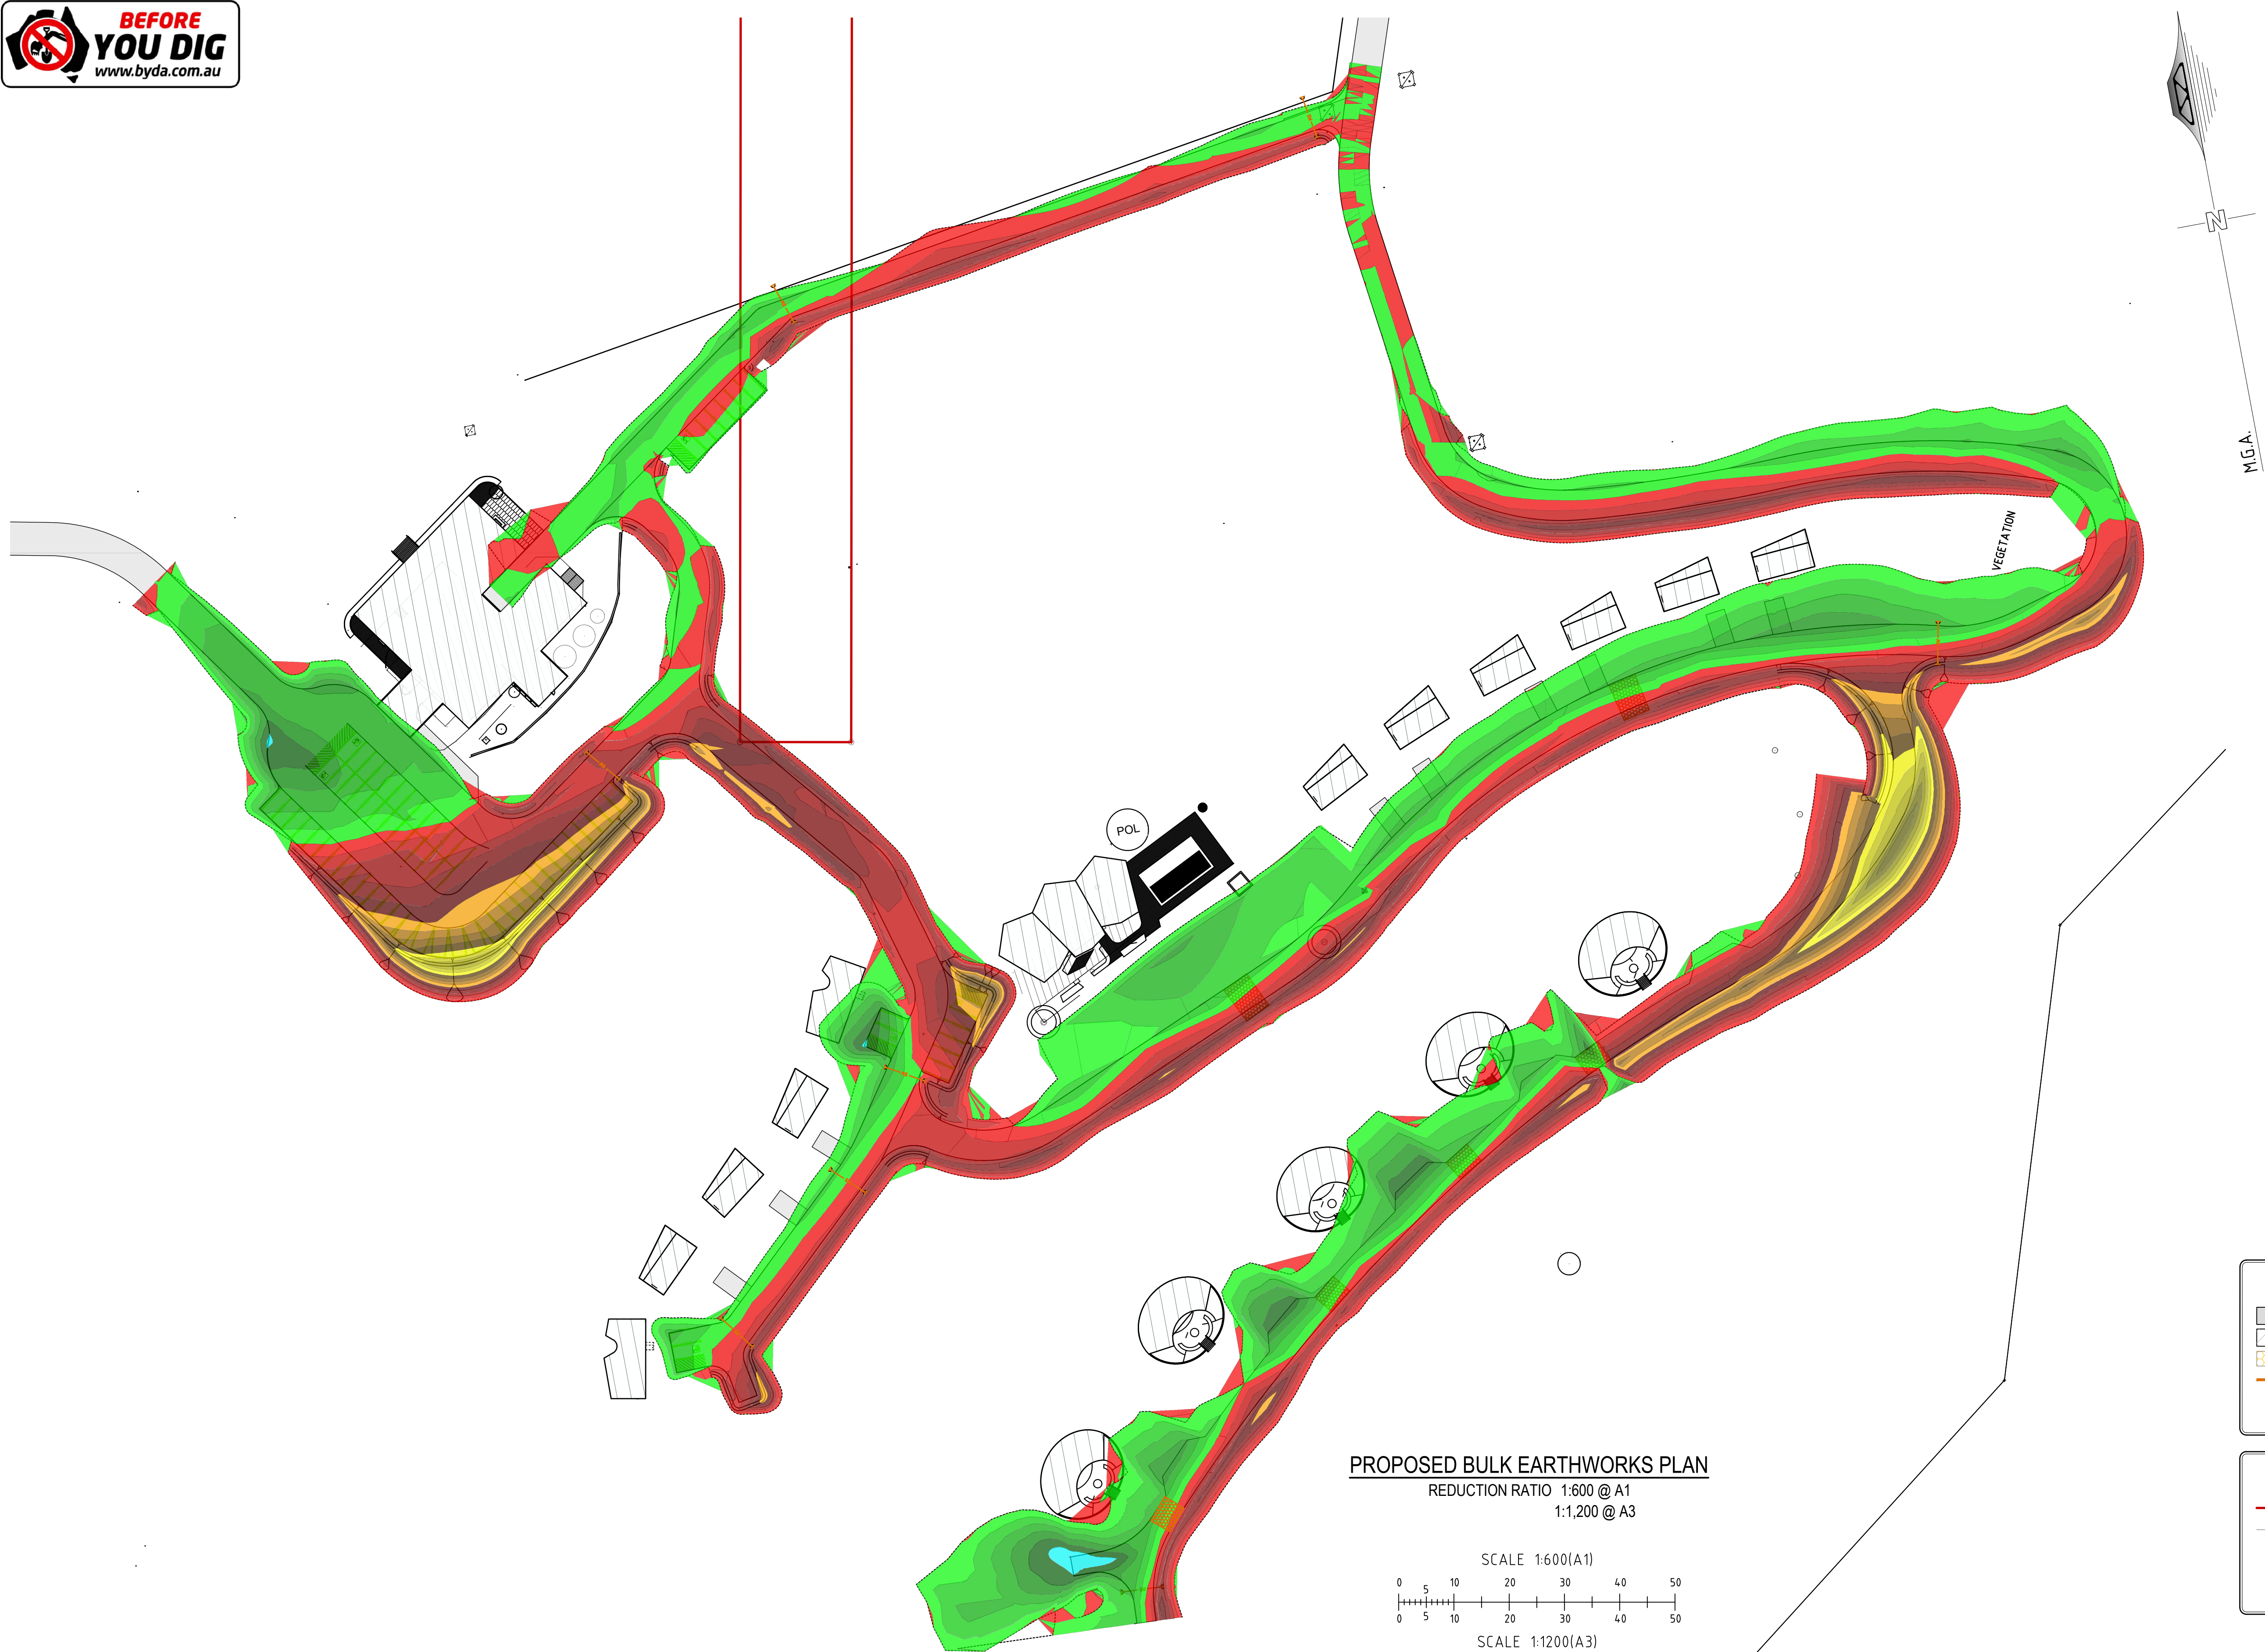

DEPTH RANGE LEGEND		
LOWER VALUE	UPPER VALUE	COLOUR
-5.000	-3.000	
-3.000	-2.800	
-2.800	-2.600	
-2.600	-2.400	
-2.400	-2.200	
-2.200	-2.000	
-2.000	-1.800	
-1.800	-1.600	
-1.600	-1.400	
-1.400	-1.200	
-1.200	-1.000	
-1.000	-0.800	
-0.800	-0.600	
-0.600	-0.400	
-0.400	-0.200	
-0.200	0.000	
0.000	0.200	
0.200	0.400	
0.400	0.600	
0.600	0.800	
0.800	1.000	
1.000	1.200	
1.200	1.400	
1.400	1.600	
1.600	1.800	
1.800	2.000	
2.000	4.000	

BULK EARTHWORKS VOLUMES

TOTAL CUT = 5,515.935m³
TOTAL FILL = 2,261.019m³
EXCESS OF CUT OVER FILL = 3,254.915m³


LEGEND (proposed)

- EXTENT OF PROPOSED GRAVEL DRIVEWAY
- EXTENT OF PROPOSED ROOFS
- EXTENT OF PROPOSED RIP-RAP LINED CAUSEWAY
- NEW 300mmØ BLUEMAX PIPE
- NEW CONCRETE HEADWALL

LEGEND

- EXISTING SUBJECT CADASTRAL BOUNDARIES
- EXISTING OVERHEAD ELECTRICITY CABLES
- ELECTRICITY POWER POLE
- WATER TAP

PROPOSED BULK EARTHWORKS PLAN
REDUCTION RATIO 1:600 @ A1
1:1,200 @ A3

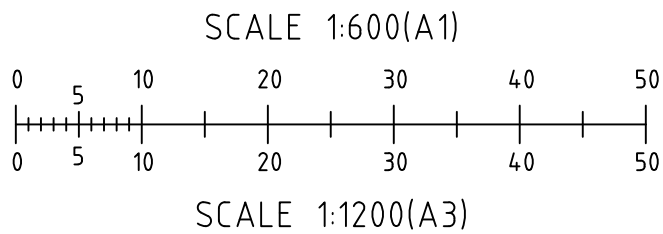

SUBMISSION FOR DA

BARNSON PTY LTD

phone 1300 BARNSON (1300 227 676)
email generalenquiry@barnson.com.au
web barnson.com.au

THIS DRAWING IS TO BE READ IN CONJUNCTION WITH GENERAL BUILDING DRAWINGS, SPECIFICATIONS & OTHER CONSULTANTS DRAWINGS APPLICABLE TO THIS PROJECT. ALL DIMENSIONS IN MILLIMETRES. DO NOT SCALE. DIMENSIONS TO BE CHECKED ON SITE BEFORE COMMENCEMENT OF WORK. REPORT DISCREPANCIES TO BARNSON PTY LTD. NO PART OF THIS DRAWING MAY BE REPRODUCED IN ANY WAY WITHOUT THE WRITTEN PERMISSION OF BARNSON PTY LTD.

Rev	Date	Description
A	20-03-2025	PRELIMINARY DRAWING
B	30-04-2025	REVISED LAYOUT
C	13-05-2025	PROPOSED LAYOUT AMENDED
D	23-05-2025	ROAD & SW DETAILS ADDED

Project
**CIVIL DESIGN DOCUMENTATION
PROPOSED DEVELOPMENT**
Site Address
85 ROCKY WATERHOLE ROAD
MOUNT FROME NSW 2850
Client
WILD MODULAR

Drawing Title
PROPOSED BULK EARTHWORKS PLAN
Design LM
Drawn JS
Check LM
Original Sheet Size A1
Revision D

Certification
Project No
Drawing No

47299
C03

SITEWORKS NOTES

1. ORIGIN OF LEVELS :-AHD.
2. SUB-CONTRACTOR MUST VERIFY ALL DIMENSIONS AND EXISTING LEVELS ON SITE PRIOR TO COMMENCEMENT OF WORK.
3. ALL WORK IS TO BE UNDERTAKEN IN ACCORDANCE WITH THE DETAILS SHOWN ON THE DRAWINGS, THE SPECIFICATIONS AND THE DIRECTIONS OF THE SUPERINTENDENT.
4. EXISTING SERVICES HAVE BEEN OBTAINED FROM SURFACE INSPECTION ONLY. IT IS THE RESPONSIBILITY OF THE SUB-CONTRACTOR TO ESTABLISH THE LOCATION AND LEVEL OF ALL EXISTING SERVICES PRIOR TO THE COMMENCEMENT OF ANY WORK. ANY DISCREPANCIES SHALL BE REPORTED TO THE SUPERINTENDENT. CLEARANCES SHALL BE OBTAINED FROM THE RELEVANT SERVICE AUTHORITY.
5. WHERE NEW WORKS ABUT EXISTING THE SUB-CONTRACTOR SHALL ENSURE THAT A SMOOTH EVEN PROFILE, FREE FROM ABRUPT CHANGES IS OBTAINED.
6. THE SUB-SUB-CONTRACTOR SHALL ARRANGE ALL SURVEY SETOUT TO BE CARRIED OUT BY A REGISTERED SURVEYOR.
7. CARE IS TO BE TAKEN WHEN EXCAVATING NEAR EXISTING SERVICES. NO MECHANICAL EXCAVATIONS ARE TO BE UNDERTAKEN OVER TELECOM OR ELECTRICAL SERVICES. HAND EXCAVATE IN THESE AREAS.
8. ON COMPLETION OF CONSTRUCTION, ALL DISTURBED AREAS MUST BE RESTORED TO ORIGINAL, INCLUDING FOOTPATHS, CONCRETE AREAS, GRAVEL AND GRASSED KERBS, AREAS AND ROAD PAVEMENTS.
9. MAKE SMOOTH TRANSITION TO EXISTING SURFACES.
10. THE SUB-CONTRACTOR SHALL PROVIDE ALL TEMPORARY DIVERSION DRAINS AND MOUNDS TO ENSURE THAT AT ALL TIMES EXPOSED SURFACES ARE FREE DRAINING AND WHERE NECESSARY EXCAVATE SUMPS AND PROVIDE PUMPING EQUIPMENT TO DRAIN EXPOSED AREAS. ALL WORK TO BE UNDERTAKEN WITH ADHERENCE TO THE REQUIREMENTS OF THE SOIL AND WATER MANAGEMENT PLAN.
11. THESE PLANS SHALL BE READ IN CONJUNCTION WITH APPROVED ARCHITECTURAL, STRUCTURAL, HYDRAULIC AND MECHANICAL DRAWINGS AND SPECIFICATIONS.

BULK EARTHWORKS APPROVALS

1. APPROVAL IS REQUIRED BY ALL RELEVANT AUTHORITIES PRIOR TO COMMENCEMENT OF WORKS ON SITE.
2. THE BULK EARTHWORKS PLANS AND ALL SUPPORTING INFORMATION INCLUDING ALL EROSION AND SEDIMENT CONTROL PLANS SHALL REMAIN ON SITE AT ALL TIMES.

EXISTING SERVICES

1. EXACT LOCATION OF ALL SERVICES SHALL BE LOCATED PRIOR TO THE COMMENCEMENT OF WORK. IT IS THE BUILDERS RESPONSIBILITY TO CONFIRM THE DEPTH AND LOCATION OF SERVICES AND BARNSON PTY LTD ACCEPTS NO RESPONSIBILITY FOR THE COMPLETENESS OR ACCURACY OF THE SERVICES SHOWN.

ADJOINING PROPERTY

1. IT IS THE SUB-CONTRACTOR'S RESPONSIBILITY TO ENSURE THE EFFECTS OF THE EARTHWORKS DO NOT HAVE AN IMPACT TO THE NEIGHBOURING PROPERTIES. SHOULD AN ISSUE ARISE ON SITE, THE SUB-CONTRACTOR SHALL INFORM THE SUPERINTENDENT IMMEDIATELY.
2. THE SUB-CONTRACTOR IS TO RECEIVE WRITTEN PERMISSION PRIOR TO ENTERING OR COMMENCING WORK OUTSIDE THE DEVELOPMENT SITE AND SHALL RECEIVE PERMISSION FROM EASEMENT HOLDERS AND LOCAL AUTHORITY PRIOR TO WORK COMMENCING.

AUTHORITY REGULATIONS

1. HAUL ROUTES FROM SITE IS TO BE AS FOLLOWS: SITE > TO BE CONFIRMED, STAY ON MAIN ROADS.
2. ALL EROSION AND SEDIMENT CONTROL MEASURES SHALL BE INSTALLED PRIOR TO WORK COMMENCING AS REQUIRED BY THE COUNCIL APPROVED SEDIMENT & EROSION CONTROL PLAN.
3. ALL VEGETATION PROTECTION AND PRESERVATION MEASURES SHALL BE INSTALLED PRIOR TO COMMENCEMENT OF WORK.

SOIL CONTAMINATION

1. ANY SUSPECTED GROUND OR GROUND WATER CONTAMINATION SHALL BE INVESTIGATED BY A SUITABLY QUALIFIED GEOTECHNICAL ENGINEER.

CONSTRUCTION RECORDS

1. ADEQUATE RECORDS SHALL BE KEPT THROUGHOUT CONSTRUCTION INCLUDING, BUT NOT LIMITED TO;
 - LOCATION AND QUANTITY OF EXCESS CUT (DUMP SITE);
 - THE AREAS ON SITE OF ALL FILL;
 - LEVELS OF STRIPPED SURFACE;
 - LOCATION OF ANY VEGETATION REMOVED;
 - LOCATION OF SITE CONTAMINATION/UNSUITABLE MATERIAL;
 - LEVELS AT COMPLETION OF BULK EARTHWORKS WORK;
 - DETAILS OF SUB-GRADE TEST ROLLING (PROOF ROLLING);
 - TYPES/SOURCE OF FILL MATERIAL;
 - LOCATION LEVEL AND RESULT OF EACH COMPACTION TEST;
 - RECORD OF ALL ACTIONS TAKEN ON SITE.

UNSUITABLE MATERIALS

1. REFER TO GEOTECHNICAL ENGINEER, AS REQUIRED, FOR DETERMINATION OF SUITABILITY OF MATERIAL WON ON SITE, OR BORROW PIT TO BE USED AS FILL MATERIAL.
2. ALL UNSUITABLE FILL SHALL BE EITHER REMOVED OR USED ORGANIC MATTER FROM BUILDING AND PAVEMENT AREAS TO AN
3. PRIOR TO ANY EARTHWORKS STRIP TOPSOIL, CONTAINING AS PER THE RECOMMENDATIONS IN THE GEOTECHNICAL REPORT. APPROXIMATE DEPTH OF 0.10M, SPOIL MATERIAL AS DIRECTED BY THE MANAGER. REMOVE RUBBLE, OVER SATURATED MATERIALS AND ALL ORGANIC MATTER.

TESTING/INSPECTIONS

1. ALL TESTING OF EARTHWORKS SHALL BE DONE AT THE SUB-CONTRACTOR'S EXPENSE, UNLESS NOTED OTHERWISE. SHALL A SUB-GRADE OR PROOF ROLL INSPECTION FAIL, OR 2. ADDITIONAL INSPECTIONS BE REQUIRED FOR ANY REASON OUTSIDE, THE SUB-CONTRACTOR WILL WEAR THE COSTS OF ANY SUBSEQUENT RE-INSPECTIONS UNLESS NOTED OTHERWISE.

EARTHWORKS SEQUENCE

1. INSTALL ALL VEGETATION PROTECTION, EROSION AND SEDIMENT CONTROL, AND SITE-SPECIFIC MEASURES PRIOR TO THE COMMENCEMENT OF ANY WORK.
2. STRIP ALL TOPSOIL/ORGANIC MATERIAL FROM CONSTRUCTION AREA AND REMOVE FROM SITE OR STOCKPILE AS DIRECTED BY THE SUPERINTENDENT.
3. EXCAVATE MATERIAL AS INDICATED ON THE BULK EARTHWORKS PLAN.
4. PRIOR TO PLACING FILL, PROOF ROLL EXPOSED SUB-GRADE WITH AN 8 TONNE (MINIMUM) ROLLER OR WATER TRUCK TO DETECT THEN REMOVE SOFT SPOTS, REPLACE UNSUITABLE MATERIAL WITH SUITABLE GRANULAR MATERIAL AND COMPACT TO THE MINIMUM COMPACTION REQUIREMENTS LISTED. (TO BE UNDERTAKEN IN THE PRESENCE OF A CIVIL/GEOTECHNICAL ENGINEER
5. GEOTECHNICAL ENGINEER TO UNDERTAKE SUB-GRADE COMPACTION TESTING TO LEVEL 1, AS PER AS 3798 (2007) AND PROVIDE CBR VALUES FOR ADJUSTMENT TO PAVEMENT DESIGN.
6. FILLING IS TO BE PLACED AND COMPACTED IN MAXIMUM 150MM LAYERS AND TO THE MINIMUM COMPACTION REQUIREMENTS LISTED.
7. AFTER ALL BULK EARTHWORKS HAVE OCCURRED, PROOF ROLL THE FINISHED PAD LEVEL WITH AN 8 TONNE (MINIMUM) ROLLER OR WATER TRUCK TO DETECT, THEN REMOVE SOFT SPOTS, REPLACE UNSUITABLE MATERIAL WITH SUITABLE GRANULAR MATERIAL AND COMPACT TO THE MINIMUM COMPACTION REQUIREMENTS LISTED.

SCOUR PROTECTION NOTES

1. SCOUR PROTECTION IS TO BE PROVIDED AS A 3000mm WIDE DISTRIBUTION x 300mm DEEP D₅₀ 100mm RIP RAP PLACED ON A SINGLE LAYER OF GEOTEXTILE (BIDIM A34 OR EQUIVALENT)

2. GRADING TO BE AS PER TABLE BELOW

EQUIVALENT SPHERICAL DIAMETER	PERCENT (BY WEIGHT) OF RIP RAP OF SMALLER SIZE
1.5 - 2.0 TIMES D ₅₀	100%
D ₅₀	50%
0.3 D ₅₀	10 - 20%

THE DIAMETER OF A SPHERE WITH AN EQUIVALENT VOLUME TO THE INDIVIDUAL ROCK.


++ D₅₀ IS THE MEDIAN RIP RAP DIAMETER OF THE ROCK MIX. (i.e. 50% (BY WEIGHT) IS SMALLER AND 50% (BY WEIGHT) IS LARGER).

TYPICAL EARTHWORKS EMBANKMENT NOTES

1. IT IS THE BUILDER'S RESPONSIBILITY TO ENSURE THAT THE SITE WORKS DO NOT COMPROMISE/UNDERMINE OR PLACE ADDITIONAL SURCHARGE ON ANY EXISTING STRUCTURES.
2. BATTER ANGLES MUST COMPLY WITH LOCAL AUTHORITY REQUIREMENTS AND ARE TO CONFORM TO THE ABOVE DIAGRAM.
3. ALL BATTERS SHALL BE PROTECTED FROM EROSION, AND ADEQUATE EROSION AND SEDIMENT CONTROL MEASURES IN PLACE PRIOR TO THE COMMENCEMENT OF WORK.
4. SHOULD THE ABOVE CONDITIONS NOT BE ACHIEVED, BARNSON MUST BE CONTACTED PRIOR TO ANY SITE WORKS BEING UNDERTAKEN.

PAD AND FINISHED LEVEL NOTES

1. ACTUAL FINISHED LEVELS SHOWN ON THIS PLAN ARE FOR THE SUB-CONTRACTOR'S GUIDANCE ONLY. ACTUAL FINISHED LEVELS SHALL BE SET-OUT IN ACCORDANCE WITH ARCHITECTURAL PLANS (REPORT ANY DISCREPANCIES TO BARNSON IMMEDIATELY).

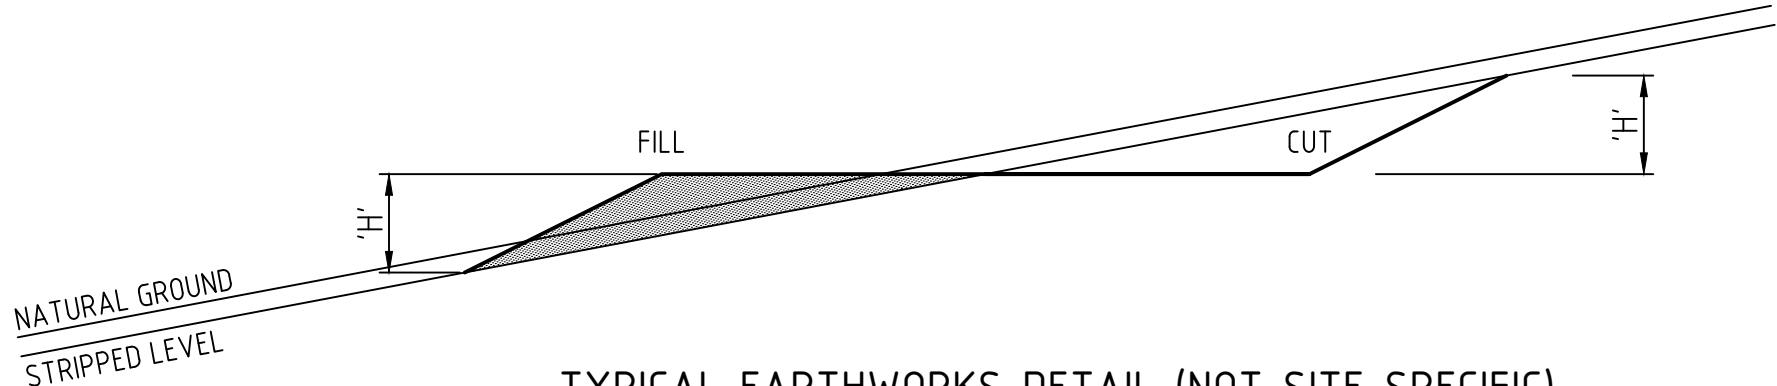

TYPICAL EARTHWORKS DETAIL (NOT SITE SPECIFIC)
NOT TO SCALE

BATTER ANGLES – SHORT TERM

SLOPE = $\frac{H}{L}$ H<2m	MATERIAL TYPE (REFER GEOTECHNICAL REPORT)					
	STABLE ROCK	SAND	SILT	FIRM CLAY	SOFT CLAY	SOFT SOILS
COMPACTED FILL	1:1	1:3	1:4	1:2	N/A	N/A
CUTTING	N/A	1:3	1:4	1:2	1:3	N/A

N/A = REFER TO GEOTECHNICAL REPORT FOR TREATMENT OF UNSUITABLE MATERIAL
ALL BATTER ANGLES ARE APPROXIMATE ONLY AND SHOULD BE CONFIRMED BY A GEOTECHNICAL ENGINEER.

SUBMISSION FOR DA

BARNSON PTY LTD

phone 1300 BARNSON (1300 227 676)
email generalenquiry@barnson.com.au
web barnson.com.au

THIS DRAWING IS TO BE READ IN CONJUNCTION WITH GENERAL BUILDING DRAWINGS, SPECIFICATIONS & OTHER CONSULTANTS DRAWINGS APPLICABLE TO THIS PROJECT. ALL DIMENSIONS IN MILLIMETRES. DO NOT SCALE. DIMENSIONS TO BE CHECKED ON SITE BEFORE COMMENCEMENT OF WORK. REPORT DISCREPANCIES TO BARNSON PTY LTD. NO PART OF THIS DRAWING MAY BE REPRODUCED IN ANY WAY WITHOUT THE WRITTEN PERMISSION OF BARNSON PTY LTD.

Rev	Date	Description
A	20-03-2025	PRELIMINARY DRAWING
B	30-04-2025	REVISED LAYOUT
C	13-05-2025	PROPOSED LAYOUT AMENDED
D	23-05-2025	ROAD & SW DETAILS ADDED

Project

CIVIL DESIGN DOCUMENTATION
PROPOSED DEVELOPMENT

Site Address

85 ROCKY WATERHOLE ROAD
MOUNT FROME NSW 2850

Client

WILD MODULAR

Drawing Title

PROPOSED BULK EARTHWORKS
SPECIFICATIONS

Design LM

Drawn JS

Check LM

Original Sheet Size

A1



Revision

D


Certification

Project No

Drawing No

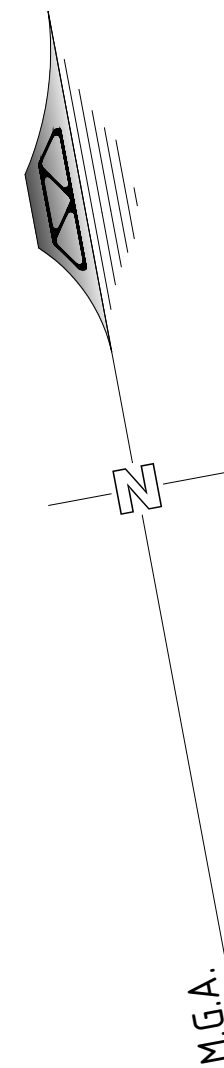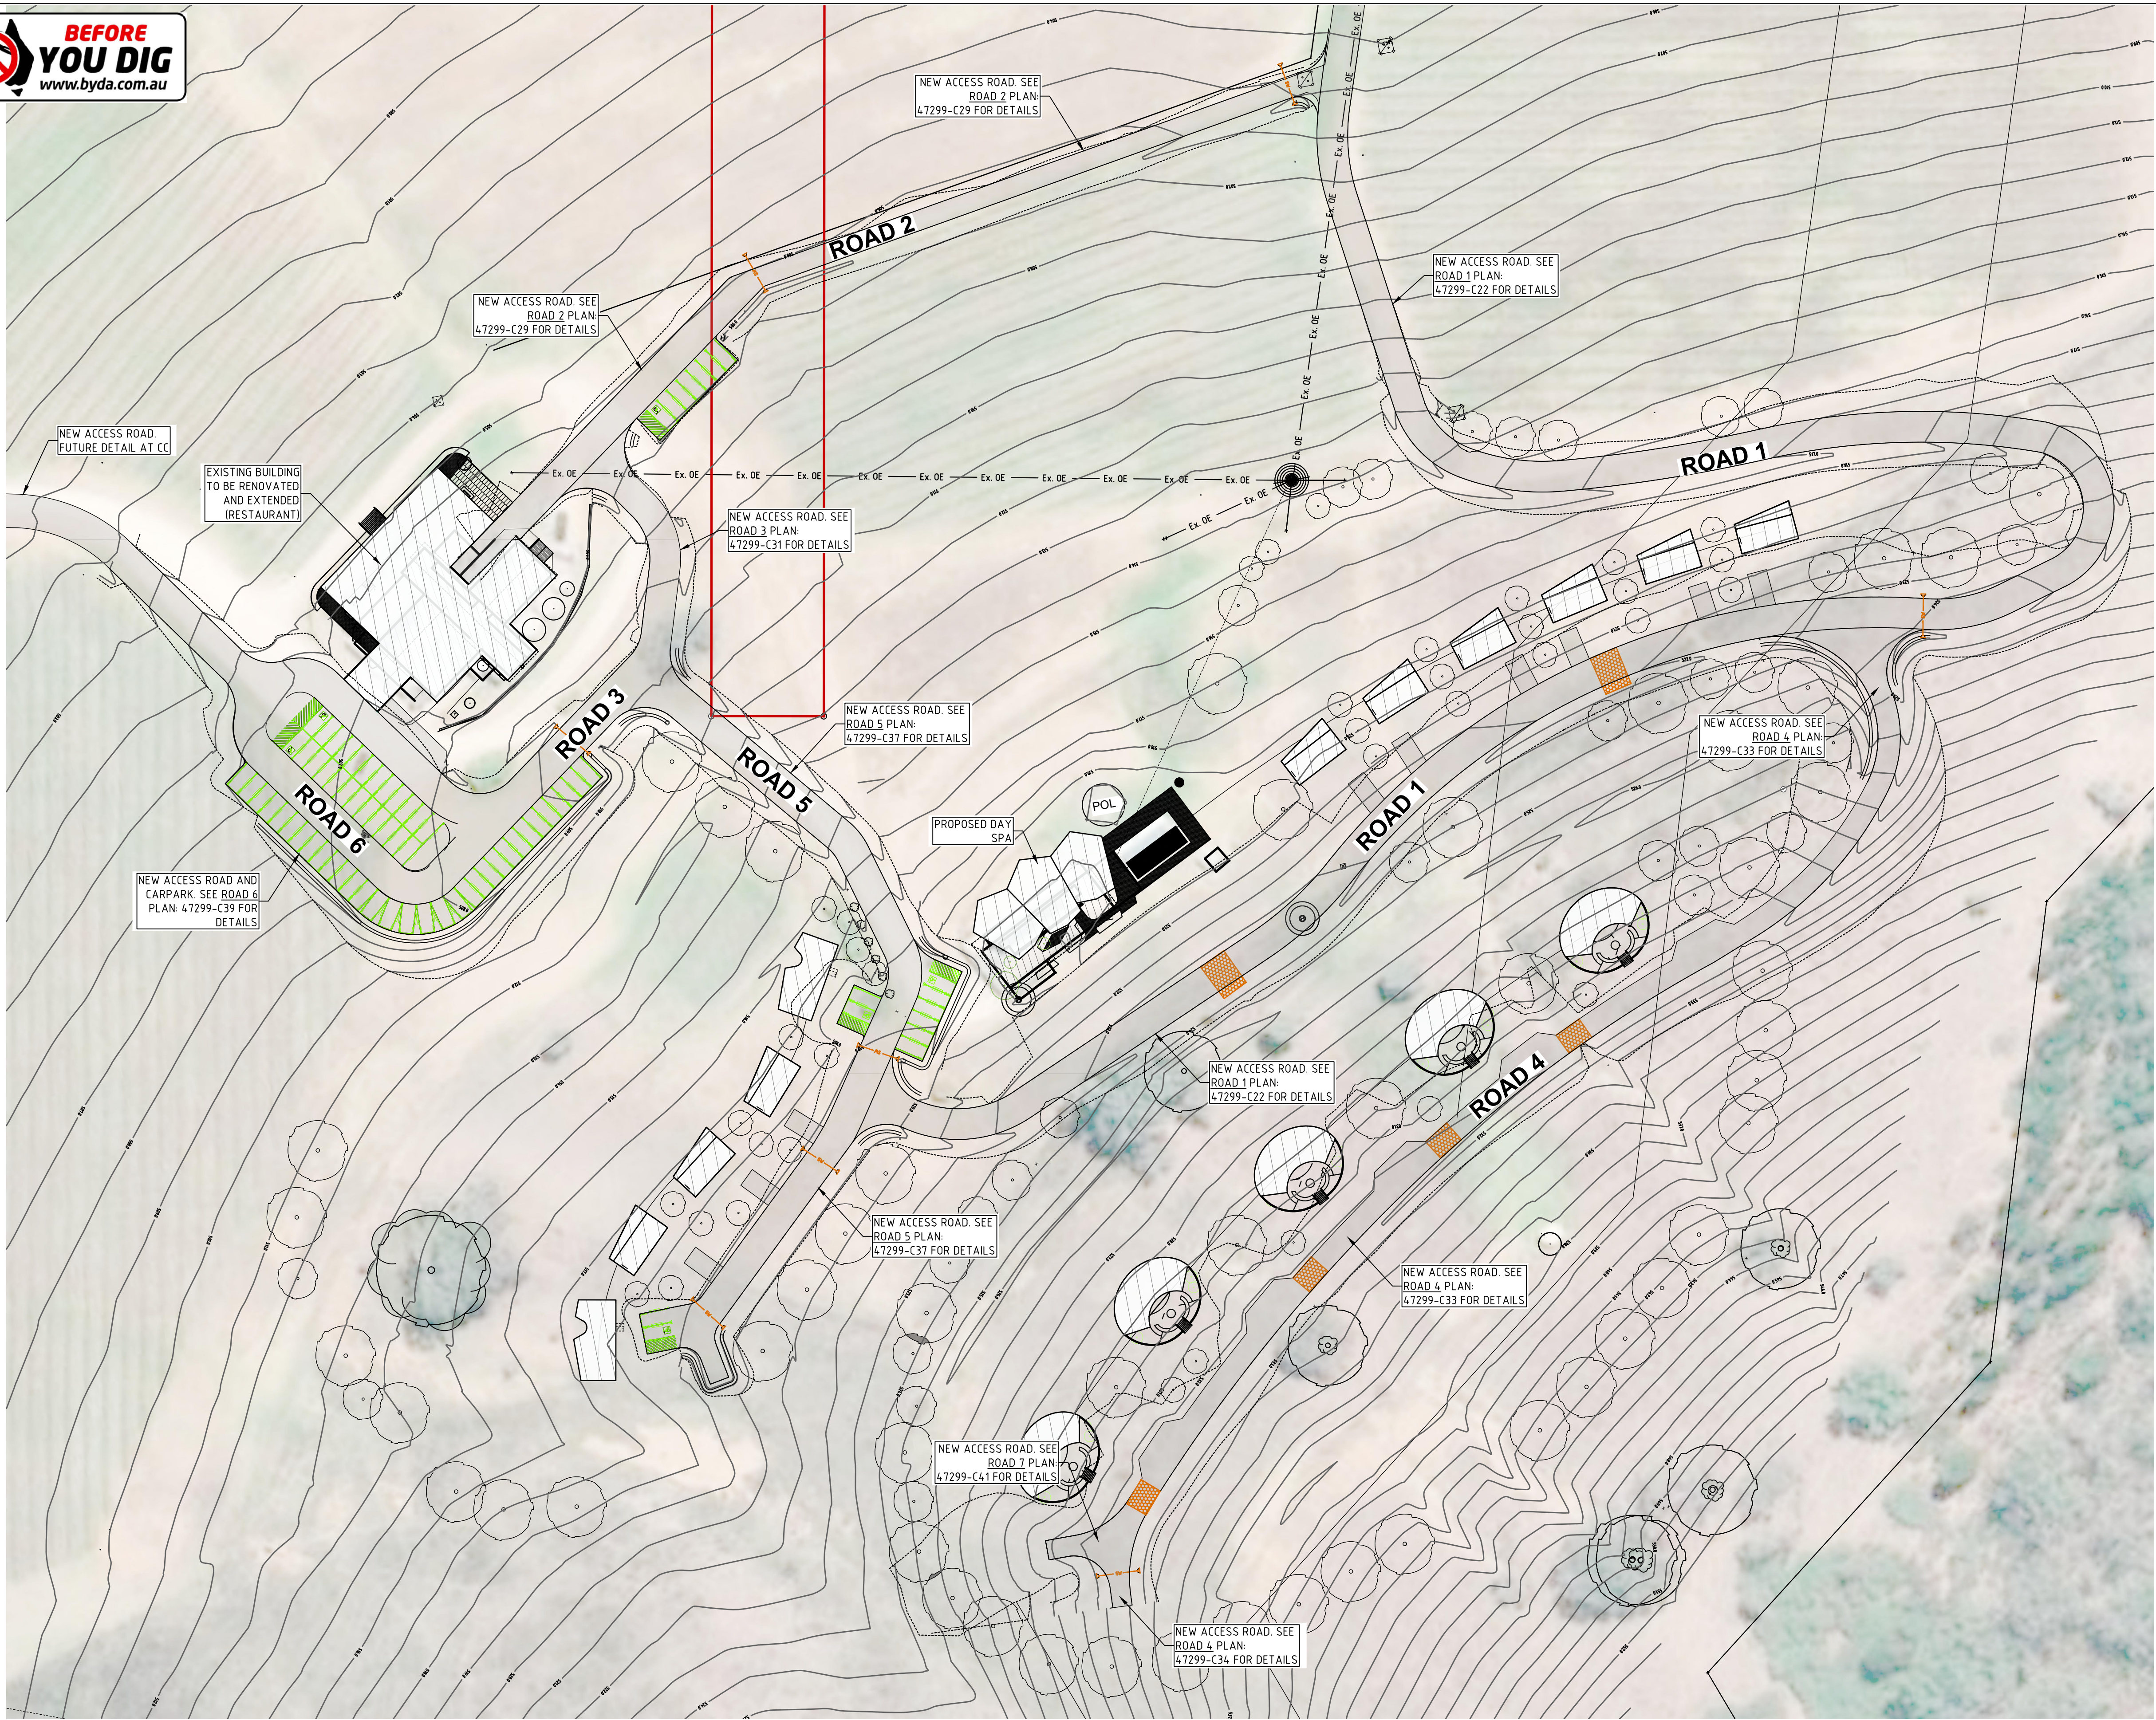

PROPOSED ROAD PLAN
REDUCTION RATIO 1:600 @ A1
1:1,200 @ A3

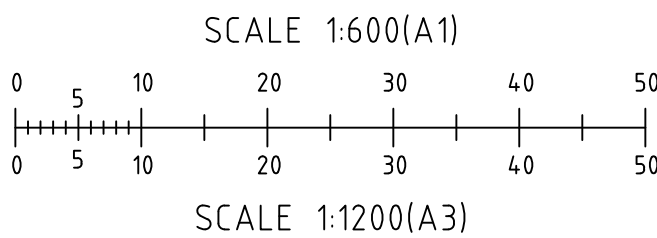

LEGEND (proposed)

[Pattern]	EXTENT OF PROPOSED GRAVEL DRIVEWAY
[Pattern]	EXTENT OF PROPOSED ROOFS
[Pattern]	EXTENT OF PROPOSED RIP-RAP LINED CAUSEWAY
[Symbol]	NEW 300mmØ BLUEMAX PIPE
[Symbol]	NEW CONCRETE HEADWALL

LEGEND

[Line]	EXISTING SUBJECT CADASTRAL BOUNDARIES
[Line]	EXISTING OVERHEAD ELECTRICITY CABLES
[Symbol]	ELECTRICITY POWER POLE
[Symbol]	WATER TAP

SUBMISSION FOR DA

BARNSON PTY LTD

phone 1300 BARNSON (1300 227 676)
email generalenquiry@barnson.com.au
web barnson.com.au

THIS DRAWING IS TO BE READ IN CONJUNCTION WITH GENERAL BUILDING DRAWINGS, SPECIFICATIONS & OTHER CONSULTANTS DRAWINGS APPLICABLE TO THIS PROJECT. ALL DIMENSIONS IN MILLIMETRES. DO NOT SCALE. DIMENSIONS TO BE CHECKED ON SITE BEFORE COMMENCEMENT OF WORK. REPORT DISCREPANCIES TO BARNSON PTY LTD. NO PART OF THIS DRAWING MAY BE REPRODUCED IN ANY WAY WITHOUT THE WRITTEN PERMISSION OF BARNSON PTY LTD.

Rev	Date	Description
A	20-03-2025	PRELIMINARY DRAWING
B	30-04-2025	REVISED LAYOUT
C	13-05-2025	PROPOSED LAYOUT AMENDED
D	23-05-2025	ROAD & SW DETAILS ADDED

Project
**CIVIL DESIGN DOCUMENTATION
PROPOSED DEVELOPMENT**
Site Address
85 ROCKY WATERHOLE ROAD
MOUNT FROME NSW 2850
Client
WILD MODULAR

Drawing Title
PROPOSED ROAD PLAN

Design LM
Drawn JS
Check LM

Original Sheet Size
Revision

A1
D

Certification
Project No
Drawing No

47299
C20

SITEWORKS NOTES

- ORIGIN OF LEVELS :- AHD.
- SUB-CONTRACTOR MUST VERIFY ALL DIMENSIONS AND EXISTING LEVELS ON SITE PRIOR TO COMMENCEMENT OF WORK.
- ALL WORK IS TO BE UNDERTAKEN IN ACCORDANCE WITH THE DETAILS SHOWN ON THE DRAWINGS, THE SPECIFICATIONS AND THE DIRECTIONS OF THE SUPERINTENDENT.
- EXISTING SERVICES HAVE BEEN OBTAINED FROM SURFACE IT'S THE RESPONSIBILITY OF THE CONTRACTOR INSPECTION ONLY. TO ESTABLISH THE LOCATION AND LEVEL OF ALL EXISTING SERVICES PRIOR TO THE COMMENCEMENT OF ANY WORK. ANY DISCREPANCIES SHALL BE REPORTED TO THE SUPERINTENDENT. CLEARANCES SHALL BE OBTAINED FROM THE RELEVANT SERVICE AUTHORITY.
- WHERE NEW WORKS ABUT EXISTING THE SUB-CONTRACTOR SHALL ENSURE THAT A SMOOTH EVEN PROFILE, FREE FROM ABRUPT CHANGES IS OBTAINED.
- THE SUB-CONTRACTOR SHALL ARRANGE ALL SURVEY SETOUT TO BE CARRIED OUT BY A REGISTERED SURVEYOR.
- CARE IS TO BE TAKEN WHEN EXCAVATING NEAR EXISTING SERVICES. NO MECHANICAL EXCAVATIONS ARE TO BE UNDERTAKEN OVER TELECOM OR ELECTRICAL SERVICES. HAND EXCAVATE IN THESE AREAS.
- ON COMPLETION OF CONSTRUCTION, ALL DISTURBED AREAS MUST BE RESTORED TO ORIGINAL, INCLUDING KERBS, FOOTPATHS, CONCRETE AREAS, GRAVEL AND GRASSED AREAS AND ROAD PAVEMENTS.
- THE SUB-CONTRACTOR SHALL PROVIDE ALL TEMPORARY DIVERSION DRAINS AND MOUNDS TO ENSURE THAT AT ALL TIMES EXPOSED SURFACES ARE FREE DRAINING AND WHERE NECESSARY EXCAVATE SUMPS AND PROVIDE PUMPING EQUIPMENT TO DRAIN EXPOSED AREAS. ALL WORK TO BE UNDERTAKEN WITH ADHERENCE TO THE REQUIREMENTS OF THE STORMWATER MANAGEMENT PLAN.
- THESE PLANS SHALL BE READ IN CONJUNCTION WITH APPROVED ARCHITECTURAL, STRUCTURAL, HYDRAULIC AND MECHANICAL DRAWINGS AND SPECIFICATIONS.

SUBGRADE COMPACTION NOTES

- STRIP TOPSOIL TO EXPOSE NATURALLY OCCURRING MATERIAL.
- WHERE FILLING IS REQUIRED TO ACHIEVE DESIGN SUBGRADE PROOF ROLL EXPOSED NATURAL SURFACE WITH A MINIMUM OF TEN PASSES OF A VIBRATING ROLLER (MINIMUM STATIC WEIGHT OF 10 TONNES) IN THE PRESENCE OF THE SUPERINTENDENT.
- ALL SOFT, WET OR UNSUITABLE MATERIAL TO BE REMOVED AS DIRECTED BY THE SUPERINTENDENT AND REPLACED WITH APPROVED MATERIAL SATISFYING THE REQUIREMENTS LISTED BELOW.
- ALL FILL MATERIAL SHALL BE FROM A SOURCE APPROVED BY THE SUPERINTENDENT AND SHALL COMPLY WITH THE FOLLOWING:
 - FREE FROM ORGANIC AND PERISHABLE MATTER
 - MAXIMUM PARTICLE SIZE 75mm
 - PLASTICITY INDEX BETWEEN 2% AND 15%
- ALL FILL MATERIAL SHALL BE PLACED IN MAXIMUM 200mm THICK LAYERS AND COMPACTED AT OPTIMUM MOISTURE CONTENT (+ OR - 2%) TO ACHIEVE A DRY DENSITY DETERMINED IN ACCORDANCE WITH AS 1289 E3.1 OF NOT LESS THAN THE FOLLOWING STANDARD MINIMUM DRY DENSITIES IN ACCORDANCE WITH AS 1289 E1.1:

LOCATION	STANDARD DRY DENSITY
ROADS	100% STD MOD
- THE CONTRACTOR SHALL PROGRAM THE EARTHWORKS OPERATION SO THAT THE WORKING AREAS ARE ADEQUATELY DRAINED DURING THE PERIOD OF CONSTRUCTION. THE SURFACE SHALL BE GRADED AND SEALED OFF TO REMOVE DEPRESSIONS, ROLLER MARKS AND SIMILAR WHICH WOULD ALLOW WATER TO POND AND PENETRATE THE UNDERLYING MATERIAL. ANY DAMAGE RESULTING FROM THE CONTRACTOR NOT OBSERVING THESE REQUIREMENTS SHALL BE RECTIFIED BY THE CONTRACTOR AT THEIR COST.

ROADWORKS NOTES

- ALL BASECOURSE AND SUB-BASECOURSE MATERIALS SHALL CONFORM WITH AUSPEC SPECIFICATION FOR THE CONSTRUCTION OF NATURAL GRAVEL OR CRUSHED ROCK ROAD PAVEMENT AND AUSPEC SPECIFICATION FOR THE SUPPLY AND DELIVERY OF BASE AND SUB-BASE MATERIALS FOR SURFACED ROAD PAVEMENTS.
- ALL BASECOURSE AND SUB-BASE MATERIALS SHALL BE COMPACTED TO ACHIEVE A MINIMUM OF 100% STANDARD MAXIMUM DRY DENSITY AT OPTIMUM MOISTURE CONTENT OF +OR- 2% IN ACCORDANCE WITH AS1289 E1.1


INSPECTION HOLD POINTS

- INSTALLATION OF SEDIMENT & EROSION CONTROL MEASURES.
- SUBGRADE CUT AND COMPACTION.
- ROAD PAVEMENT CONSTRUCTION.
- PRACTICAL COMPLETION.

SERVICES INSTALLATION

- INSTALLATION OF ALL UNDERGROUND PIPES PRIOR TO CONSTRUCTION OF ROAD PAVEMENT.

200

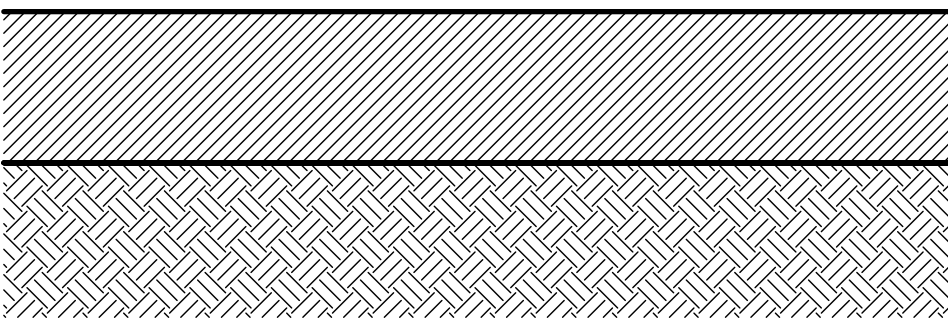


BASECOURSE, UNBOUND LAYER
SOAKED CBR > 40
AS PER AUSPEC REQUIREMENTS.

SUBGRADE CBR = 5.0% (ASSUMED)

PAVEMENT SECTION: MAIN ROADS

SCALE 1:10 (A1), 1:20 (A3)

150

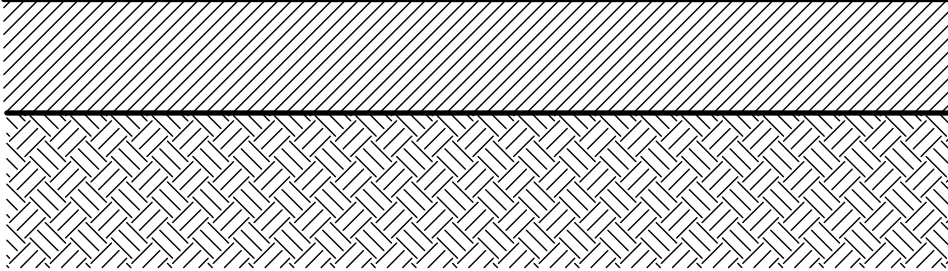


BASECOURSE, UNBOUND LAYER
SOAKED CBR > 40
DGS40 AS PER AUSPEC REQUIREMENTS.

SUBGRADE CBR = 5.0% (ASSUMED)

PAVEMENT SECTION: MINOR ROADS

SCALE 1:10 (A1), 1:20 (A3)

42
150

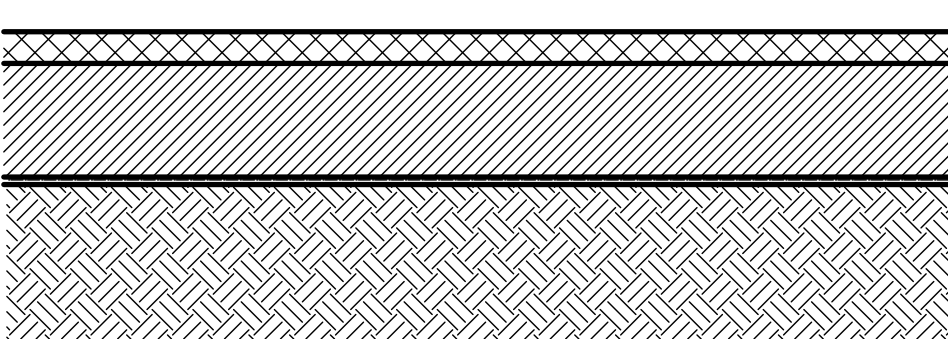


GEOHEX TO MANUFACTURER SPECIFICATIONS
BASECOURSE, UNBOUND LAYER
SOAKED CBR > 40
DGS40 AS PER AUSPEC REQUIREMENTS.
14mm GEOTEXTILE LAYER

SUBGRADE CBR = 5.0% (ASSUMED)


PAVEMENT SECTION: GEOHEX REINFORCED TURF

SCALE 1:10 (A1), 1:20 (A3)

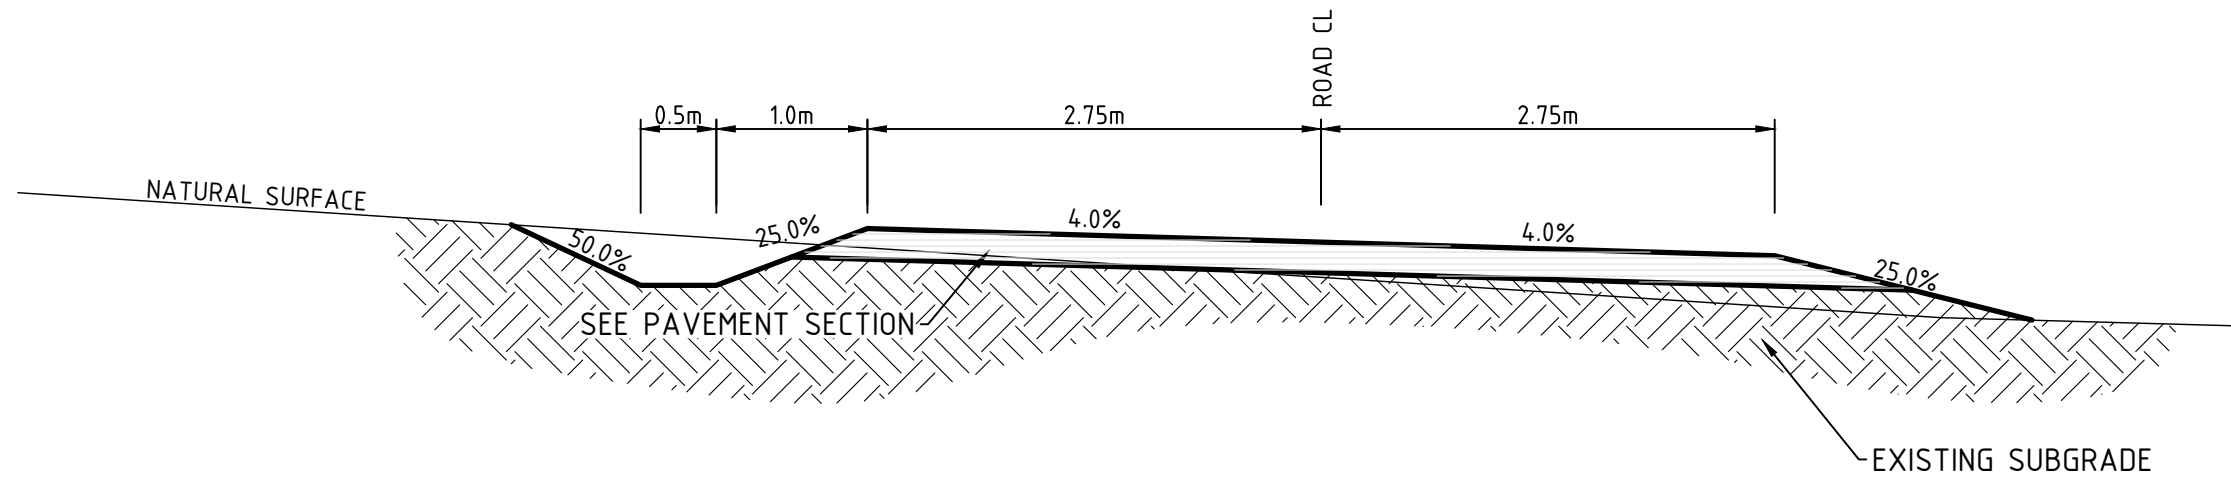


ROAD TYPICAL SECTION - ROAD 1 & 5

SCALE 1:50 (A1), 1:100 (A3)

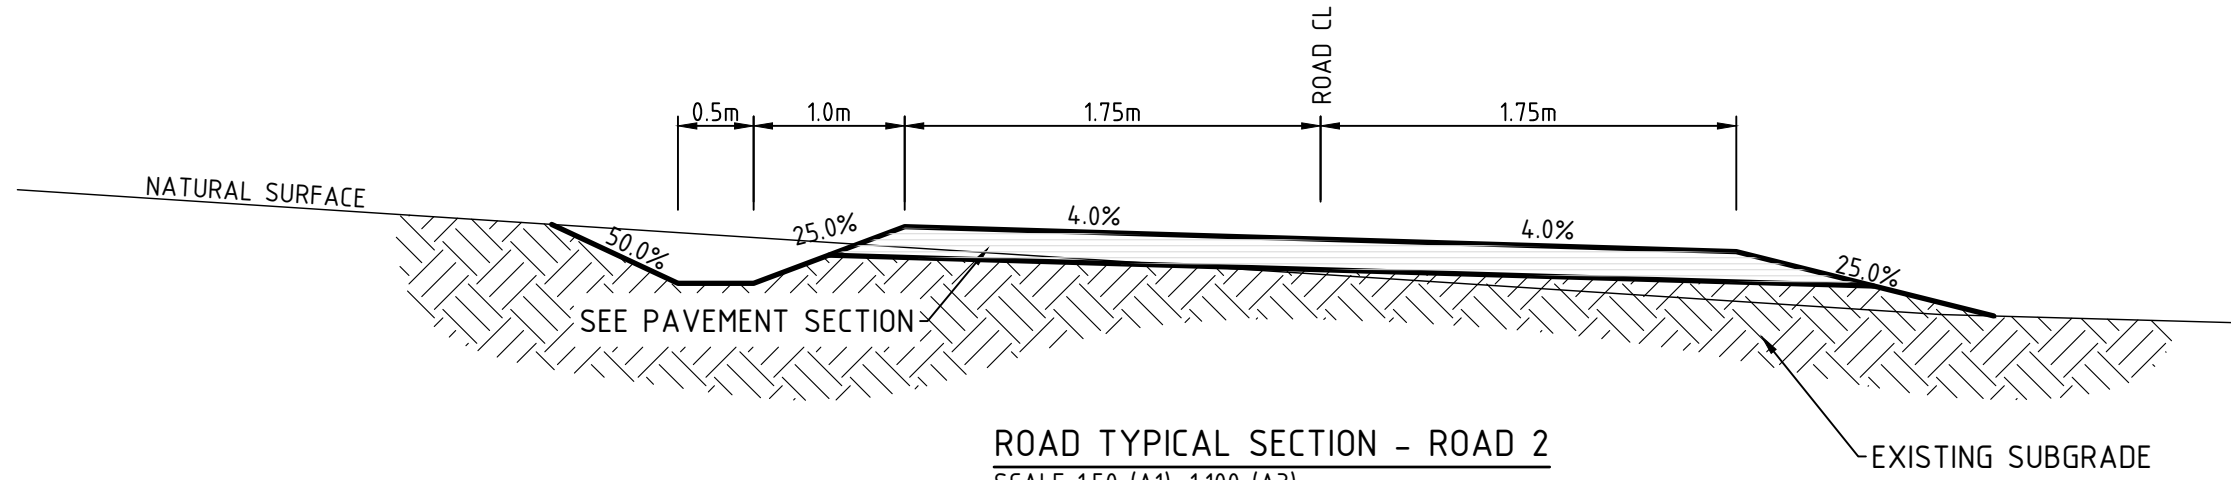


ROAD TYPICAL SECTION - ROAD 2

SCALE 1:50 (A1), 1:100 (A3)

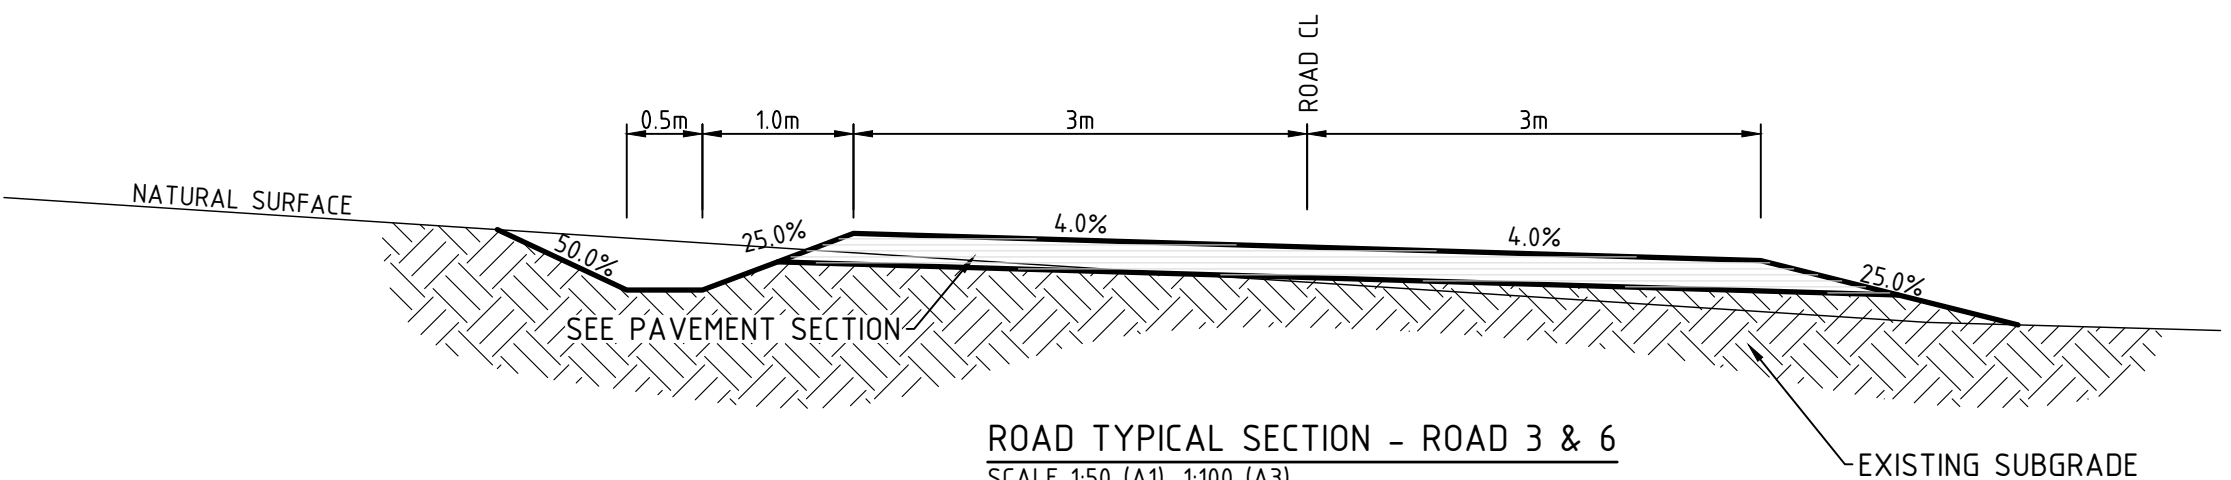


ROAD TYPICAL SECTION - ROAD 3 & 6

SCALE 1:50 (A1), 1:100 (A3)

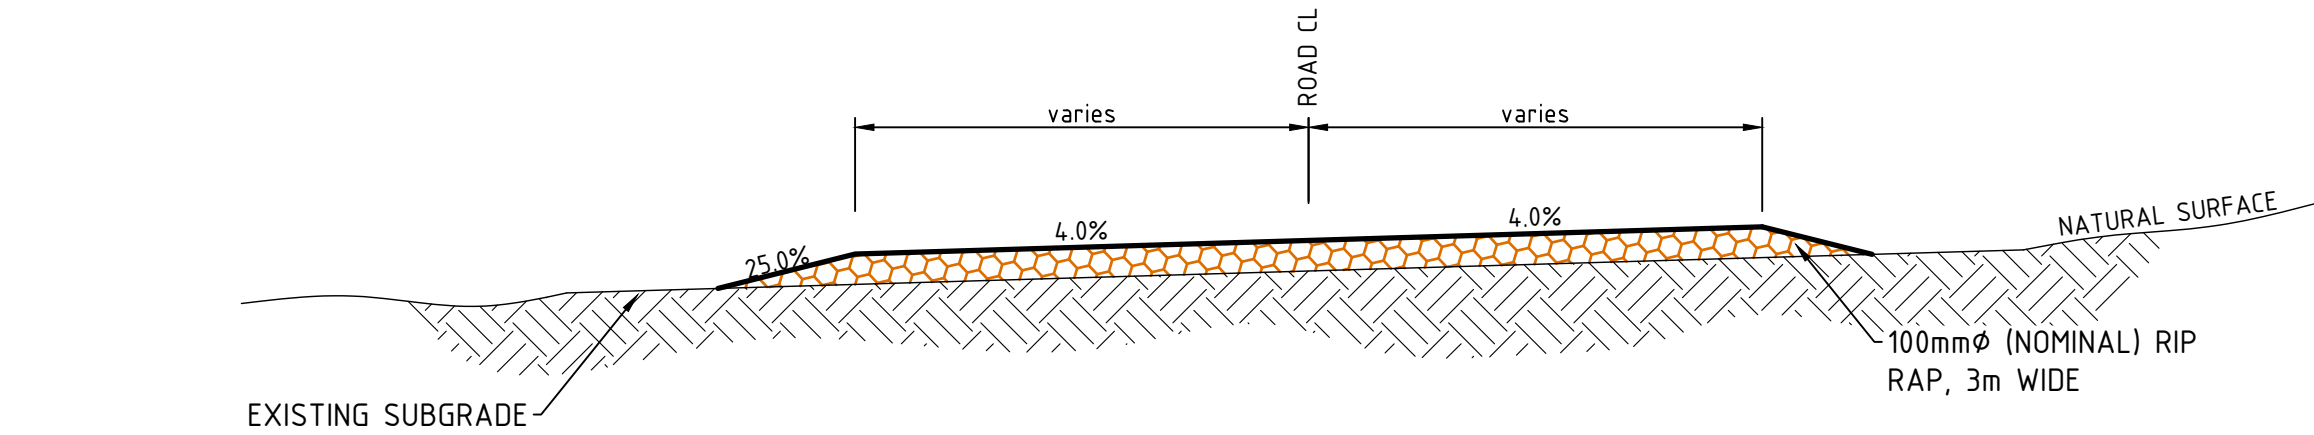


CAUSEWAY TYPICAL SECTION

SCALE 1:50 (A1), 1:100 (A3)

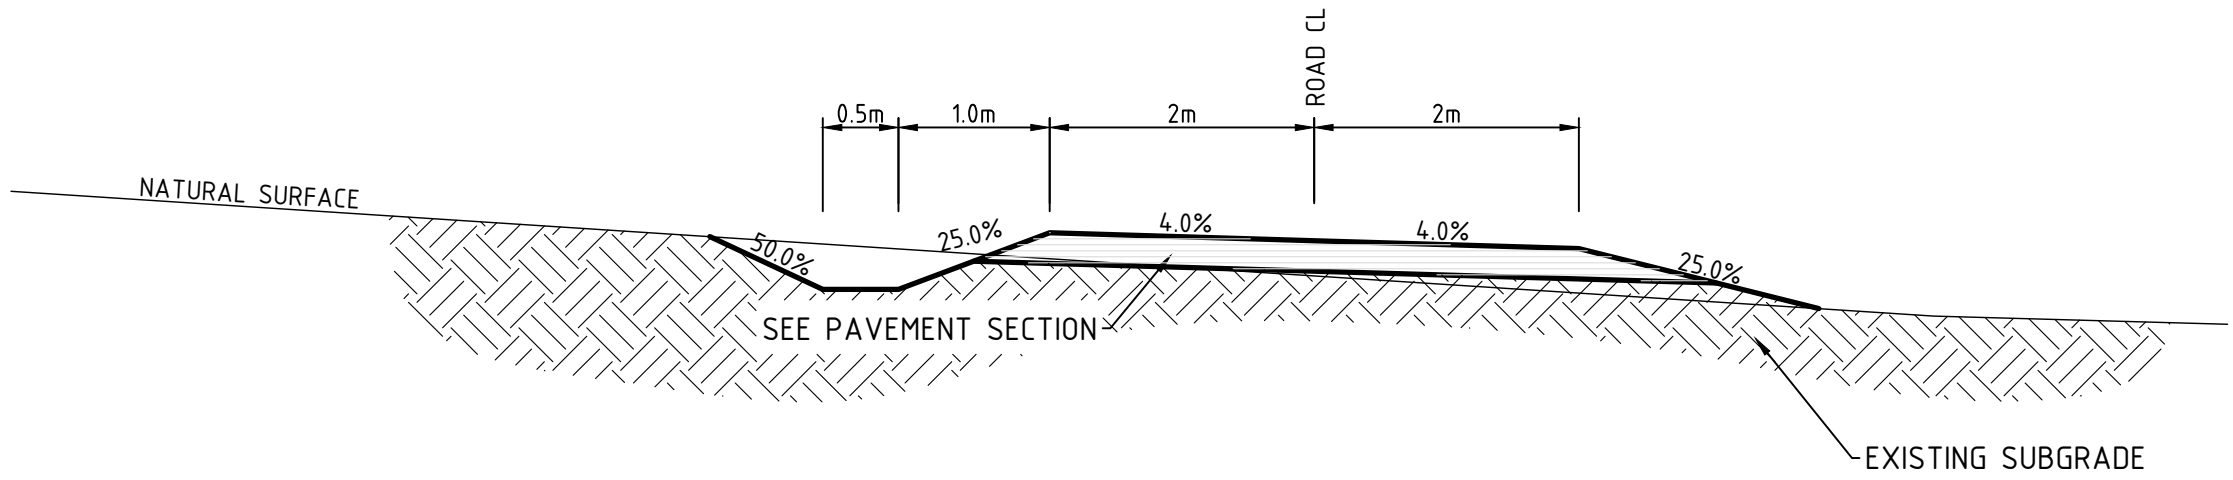

ROAD TYPICAL SECTION - ROAD 4

SCALE 1:50 (A1), 1:100 (A3)

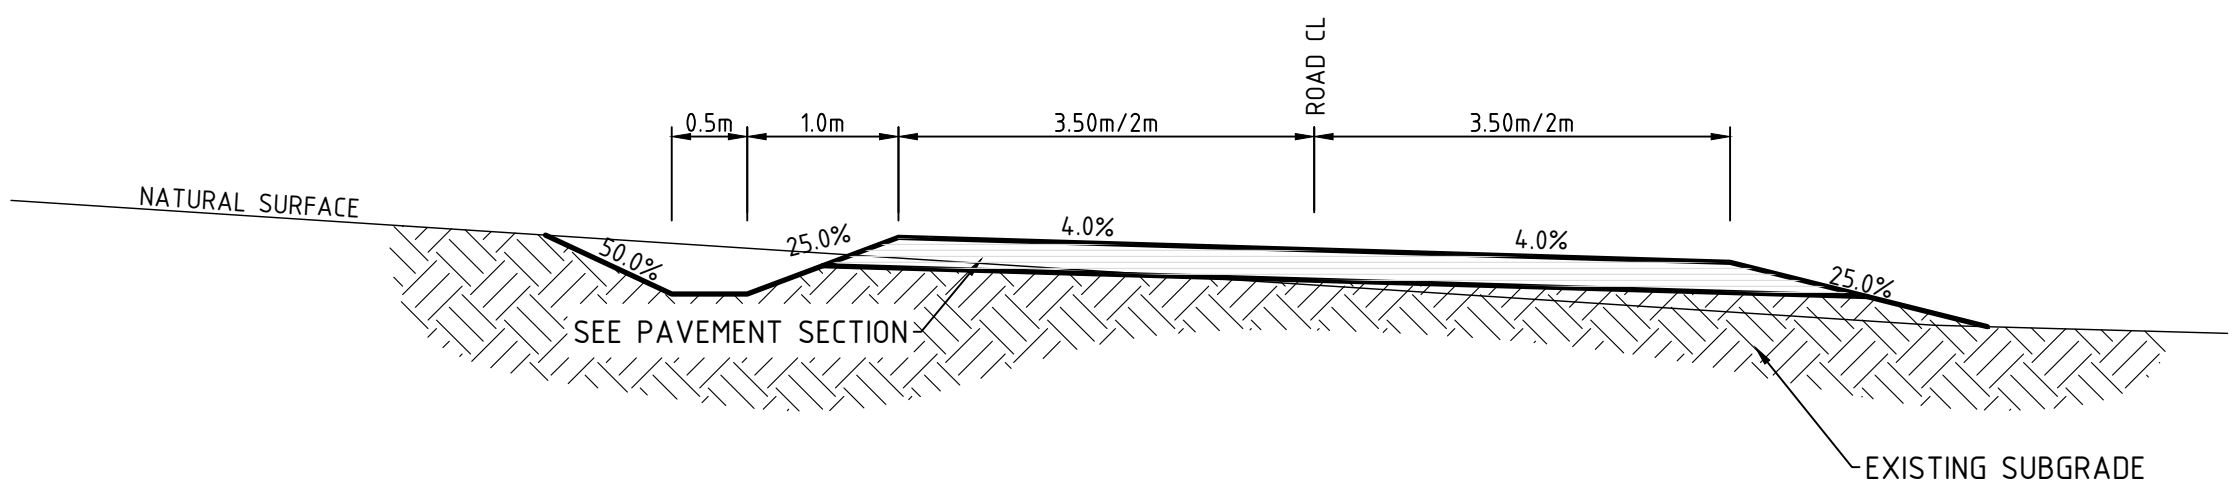

ROAD TYPICAL SECTION - ROAD 4

SCALE 1:50 (A1), 1:100 (A3)

SUBMISSION FOR DA

BARNSON PTY LTD

phone 1300 BARNSON (1300 227 676)
email generalenquiry@barnson.com.au
web barnson.com.au

THIS DRAWING IS TO BE READ IN CONJUNCTION WITH GENERAL BUILDING DRAWINGS, SPECIFICATIONS & OTHER CONSULTANTS DRAWINGS APPLICABLE TO THIS PROJECT. ALL DIMENSIONS IN MILLIMETRES. DO NOT SCALE. DIMENSIONS TO BE CHECKED ON SITE BEFORE COMMENCEMENT OF WORK. REPORT DISCREPANCIES TO BARNSON PTY LTD. NO PART OF THIS DRAWING MAY BE REPRODUCED IN ANY WAY WITHOUT THE WRITTEN PERMISSION OF BARNSON PTY LTD.

Rev	Date	Description
A	20-03-2025	PRELIMINARY DRAWING
B	30-04-2025	REVISED LAYOUT
C	13-05-2025	PROPOSED LAYOUT AMENDED
D	23-05-2025	ROAD & SW DETAILS ADDED

Project
CIVIL DESIGN DOCUMENTATION
PROPOSED DEVELOPMENT
Site Address
85 ROCKY WATERHOLE ROAD
MOUNT FROME NSW 2850
Client
WILD MODULAR



Drawing Title			
PROPOSED PAVEMENT SPECIFICATIONS			
Design	LM	Original Sheet Size	A1
Drawn	JS		
Check	LM	Revision	D

Certification
Project No
Drawing No


47299
C21





PROPOSED ROAD 1 PLAN
REDUCTION RATIO 1:250 @ A1
1:500 @ A3

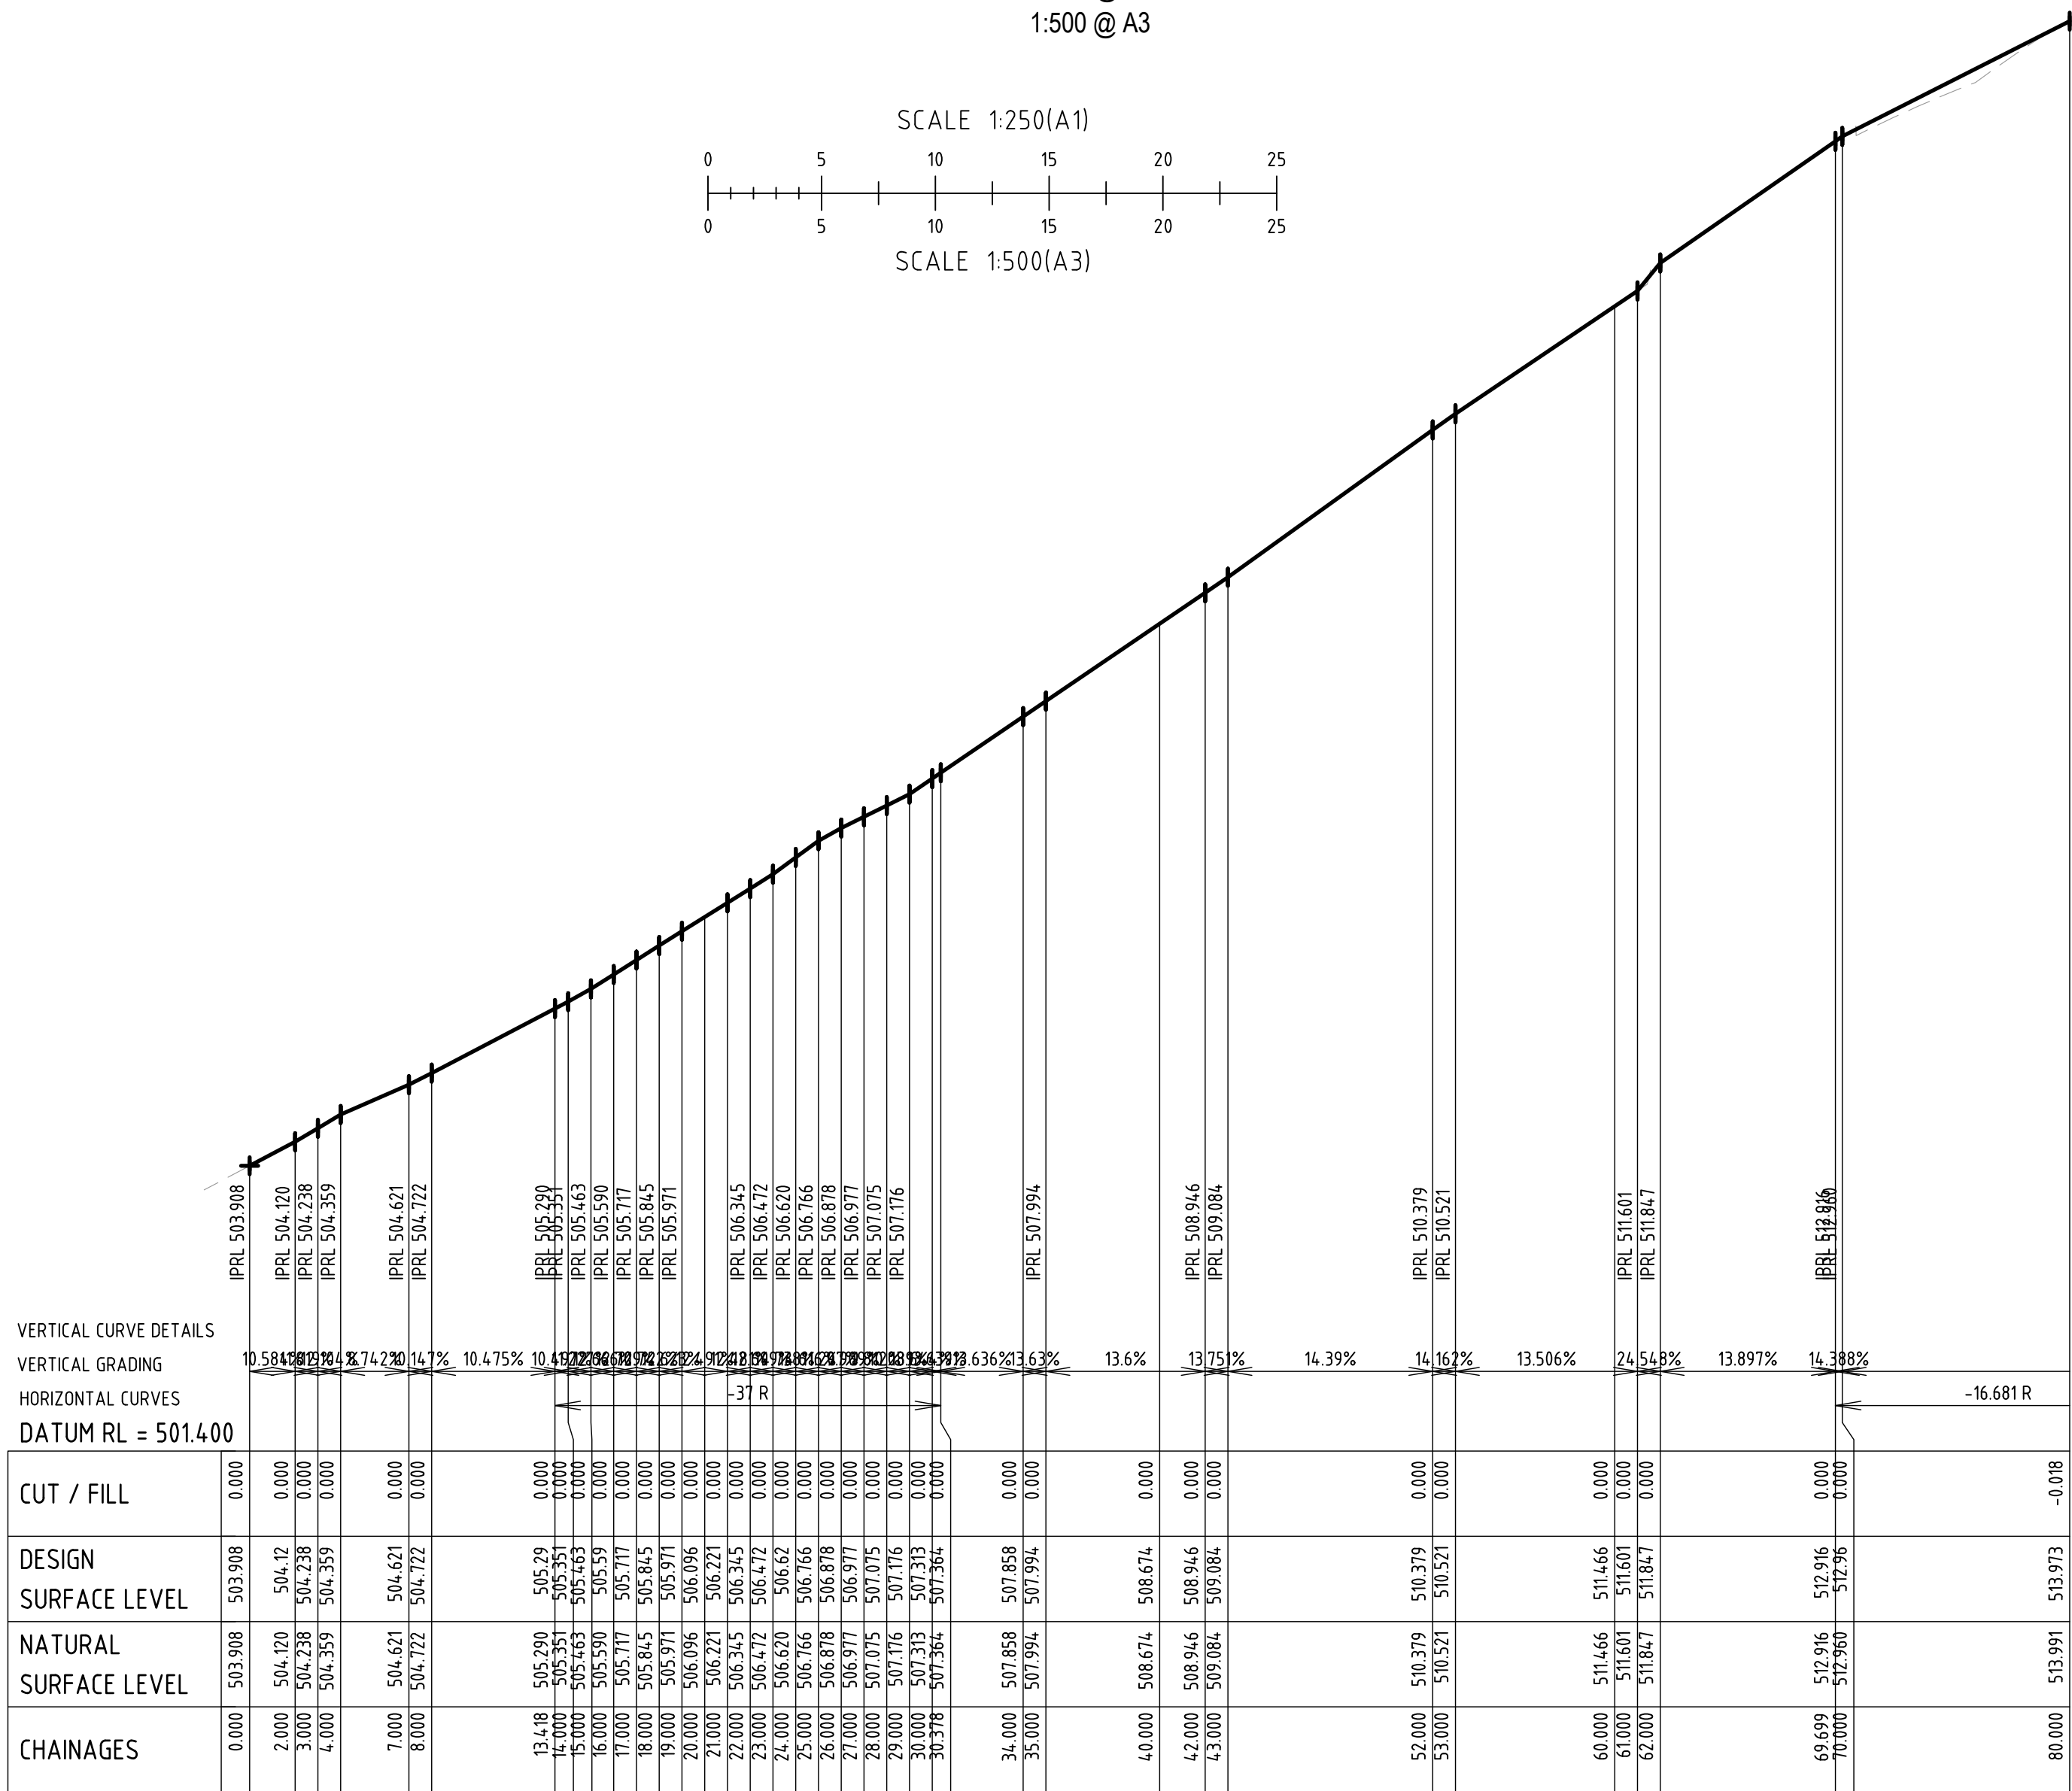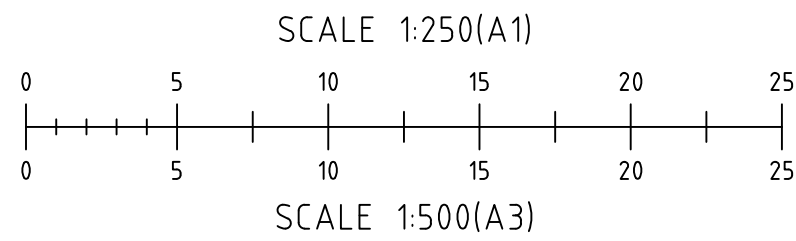

PROPOSED ROAD 1 LONG SECTION - Ch 0.00 - 80.00
REDUCTION RATIO 1:250H 1:100V @ A1


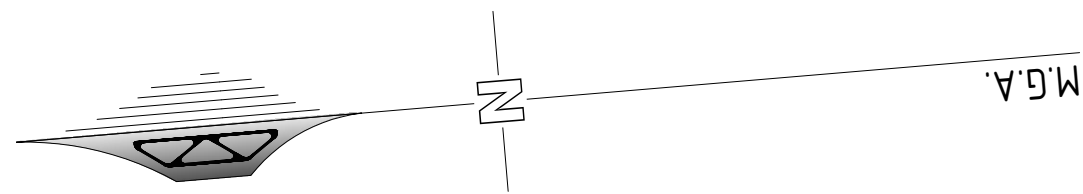


LEGEND (proposed)	
	PROPOSED PAVEMENT, SEE 47299-C21
	PROPOSED ROAD CENTERLINE
	PROPOSED ROAD DESIGN CHAINAGE
	NEW 300mmØ BLUEMAX PIPE
	NEW CONCRETE HEADWALL

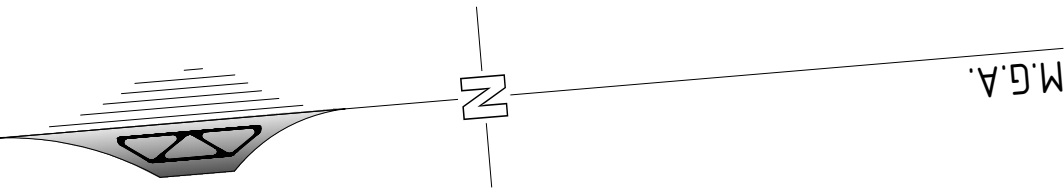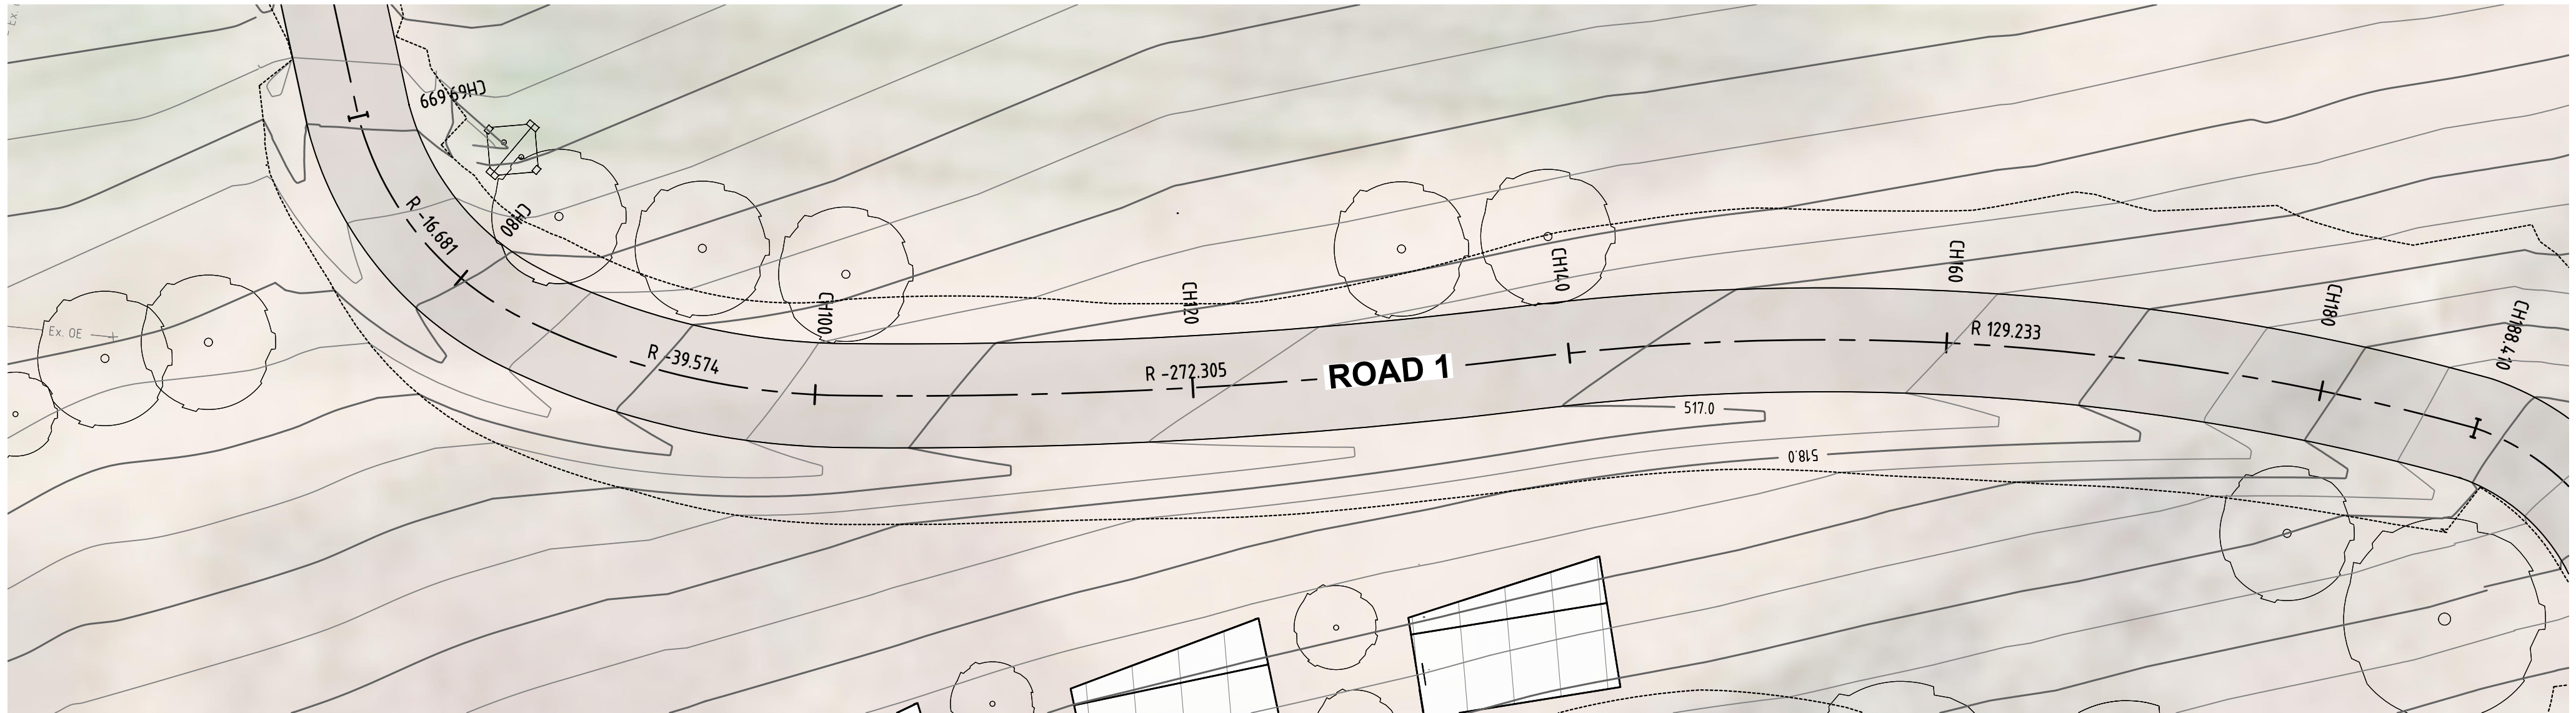

LEGEND (proposed)	
	PROPOSED PAVEMENT, SEE 47299-C21
	PROPOSED ROAD CENTERLINE
	PROPOSED ROAD DESIGN CHAINAGE
	NEW 300mmØ BLUEMAX PIPE
	NEW CONCRETE HEADWALL

PROPOSED ROAD 1 PLAN
REDUCTION RATIO 1:250 @ A1
1:500 @ A3

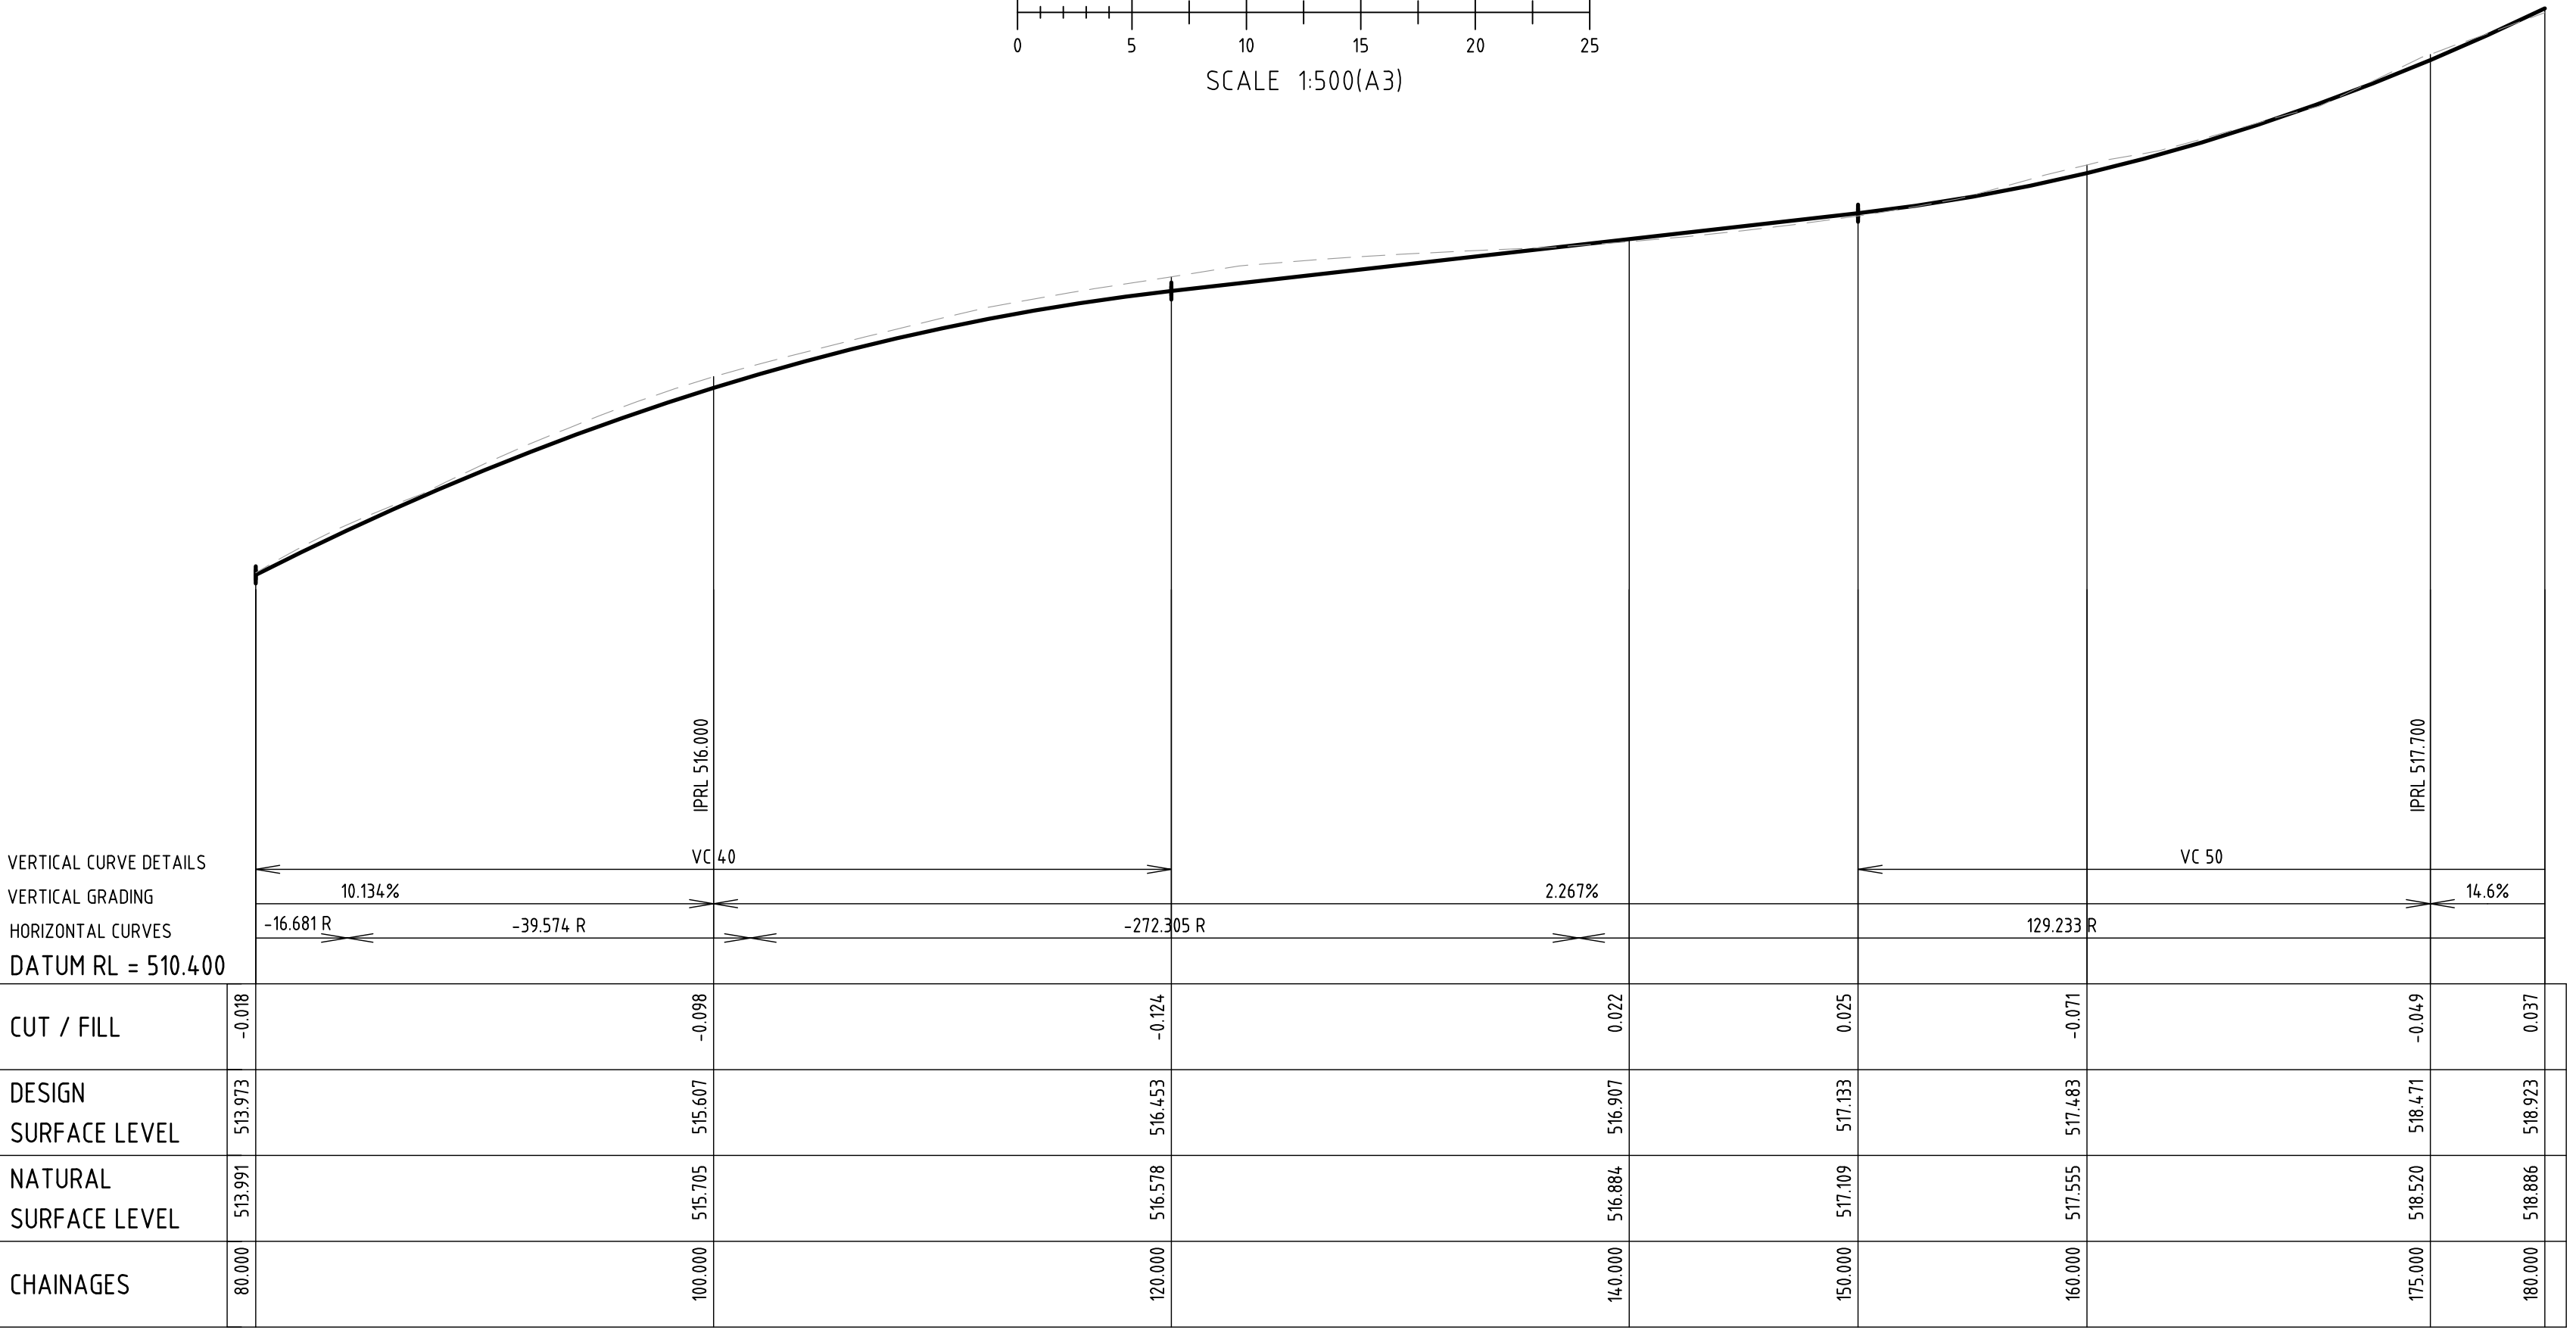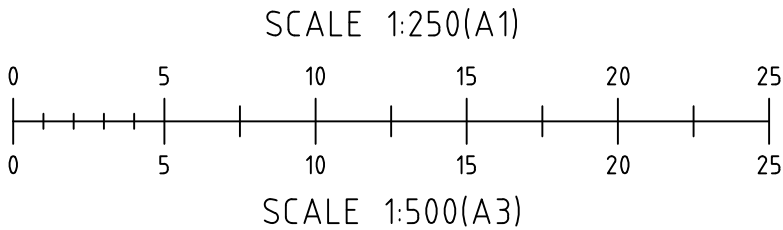

PROPOSED ROAD 1 LONG SECTION - Ch 80.00 - 180.00
REDUCTION RATIO 1:250H 1:100V @ A1

SUBMISSION FOR DA

BARNSON PTY LTD

phone 1300 BARNSON (1300 227 676)
email generalenquiry@barnson.com.au
web barnson.com.au

THIS DRAWING IS TO BE READ IN CONJUNCTION WITH GENERAL BUILDING DRAWINGS, SPECIFICATIONS & OTHER CONSULTANTS DRAWINGS APPLICABLE TO THIS PROJECT. ALL DIMENSIONS IN MILLIMETRES. DO NOT SCALE. DIMENSIONS TO BE CHECKED ON SITE BEFORE COMMENCEMENT OF WORK. REPORT DISCREPANCIES TO BARNSON PTY LTD. NO PART OF THIS DRAWING MAY BE REPRODUCED IN ANY WAY WITHOUT THE WRITTEN PERMISSION OF BARNSON PTY LTD.




Rev	Date	Description
A	20-03-2025	PRELIMINARY DRAWING
B	30-04-2025	REVISED LAYOUT
C	13-05-2025	PROPOSED LAYOUT AMENDED
D	23-05-2025	ROAD & SW DETAILS ADDED

Project
**CIVIL DESIGN DOCUMENTATION
PROPOSED DEVELOPMENT**
Site Address
**85 ROCKY WATERHOLE ROAD
MOUNT FROME NSW 2850**
Client
WILD MODULAR


Drawing Title
**PROPOSED ROAD 1 PLAN
& LONG SECTION CH80.00-180.00**
Design **LM**
Drawn **JS**
Check **LM**
Original Sheet Size **A1**
Revision **D**

Certification
Project No
Drawing No



47299
C23

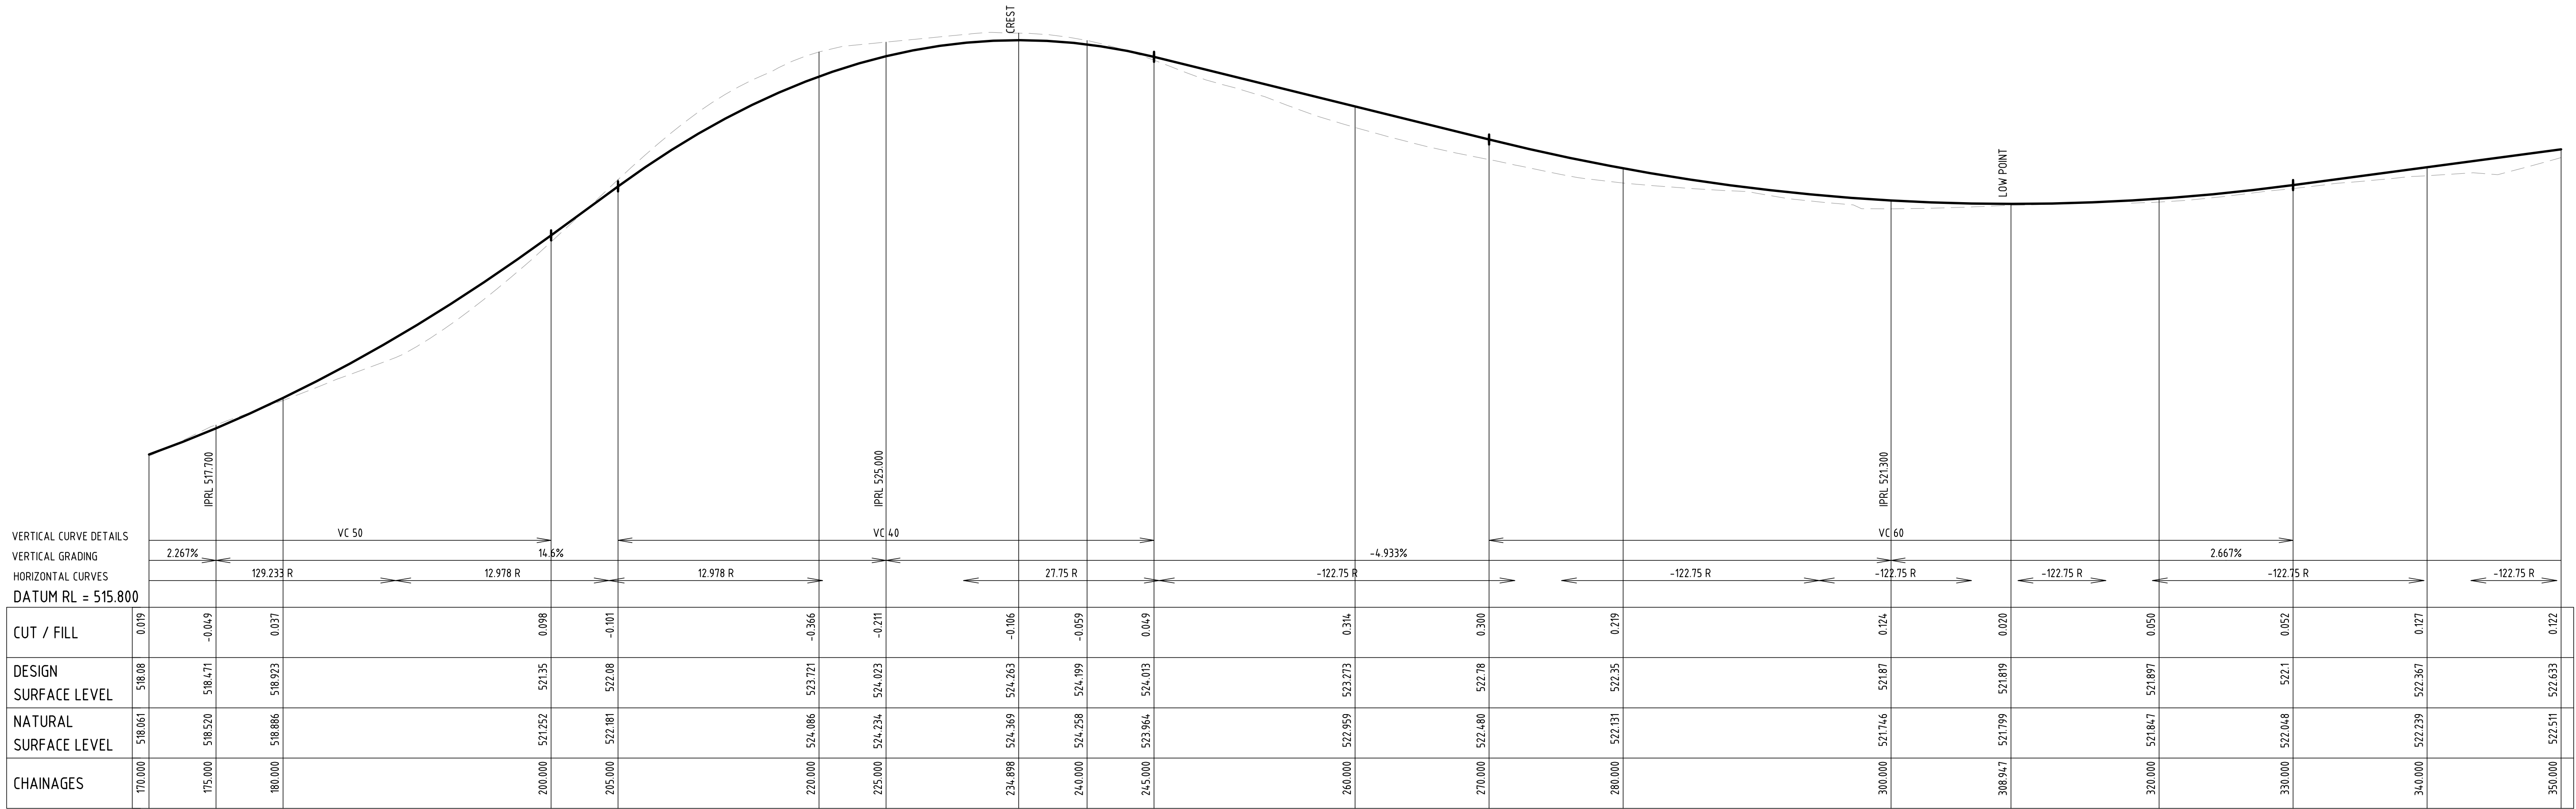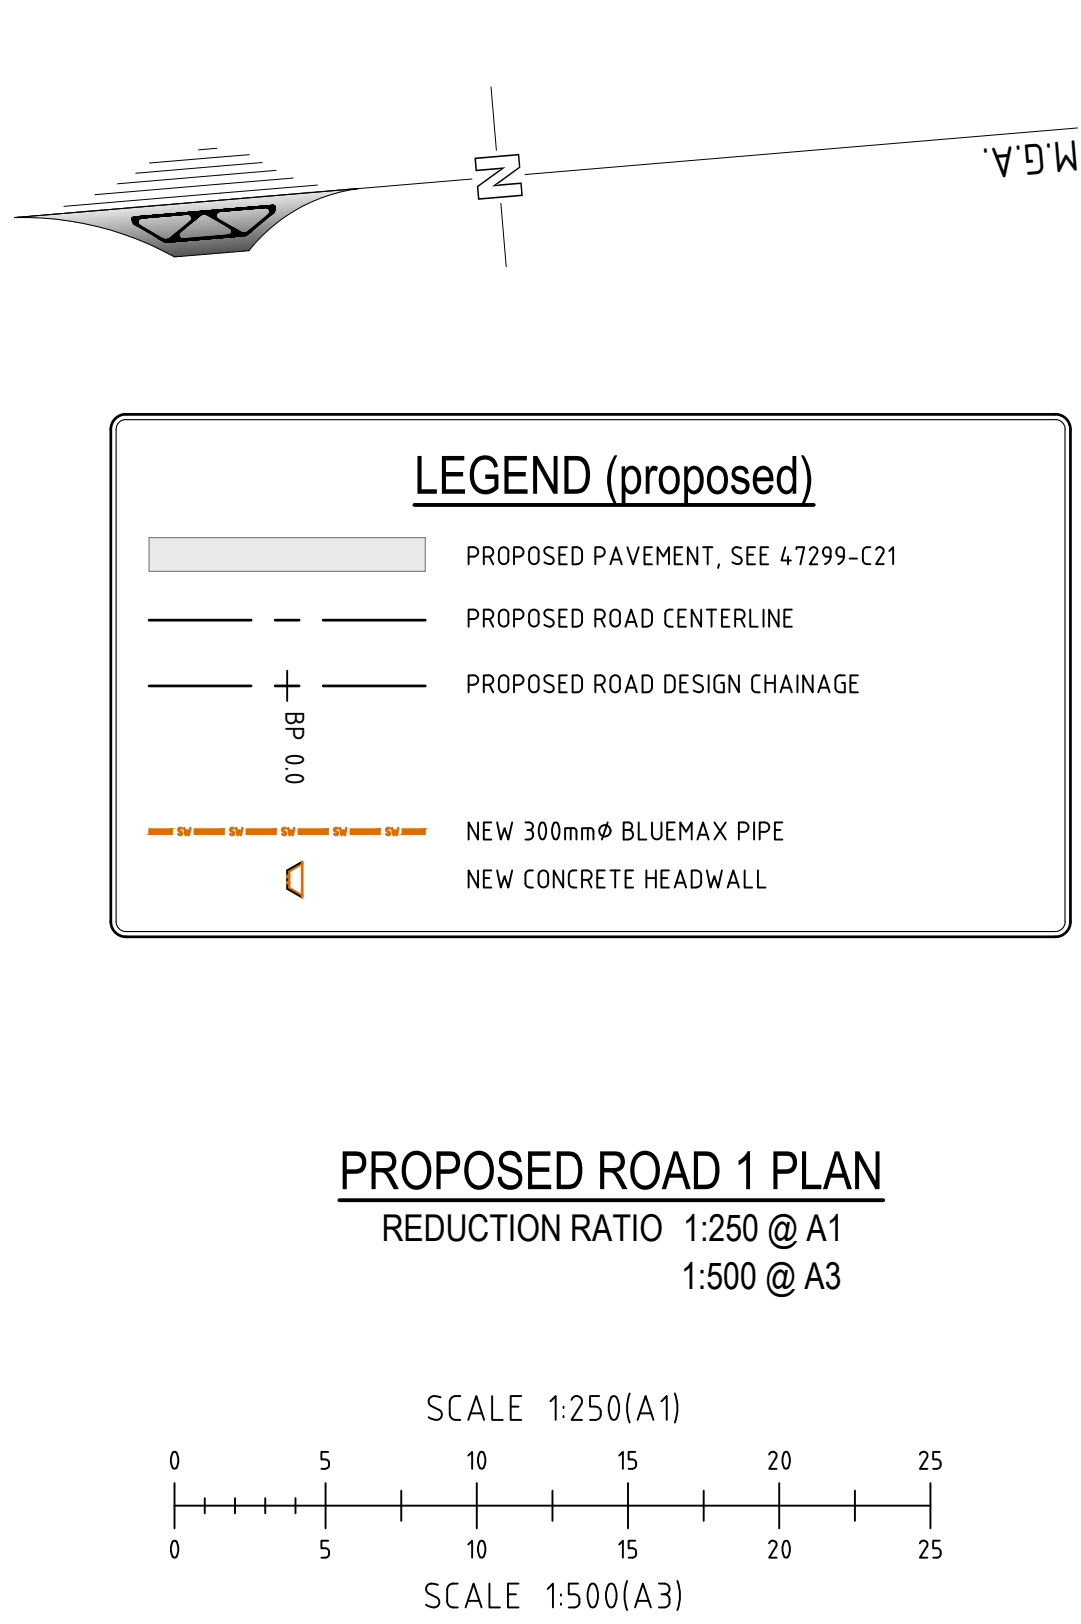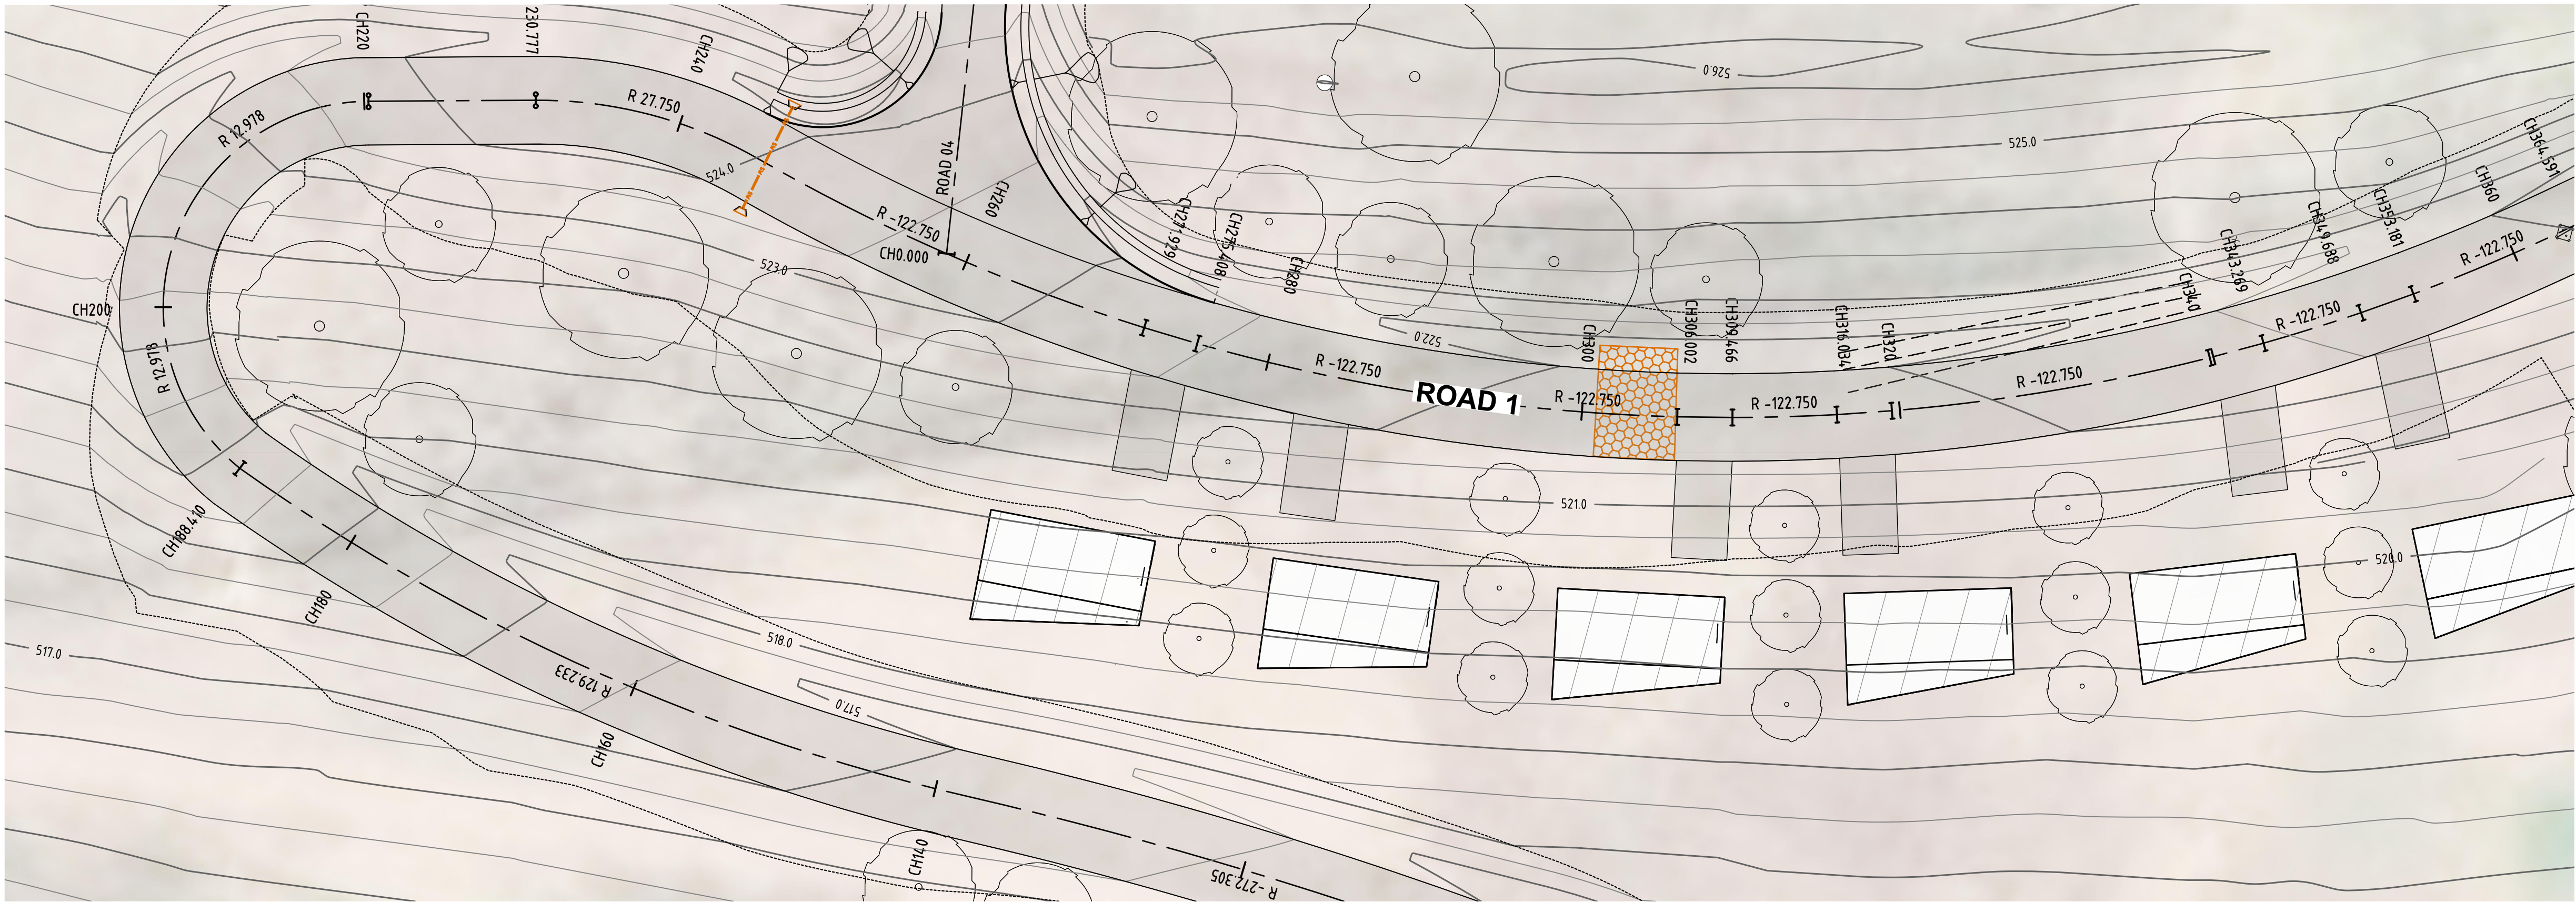

SUBMISSION FOR DA












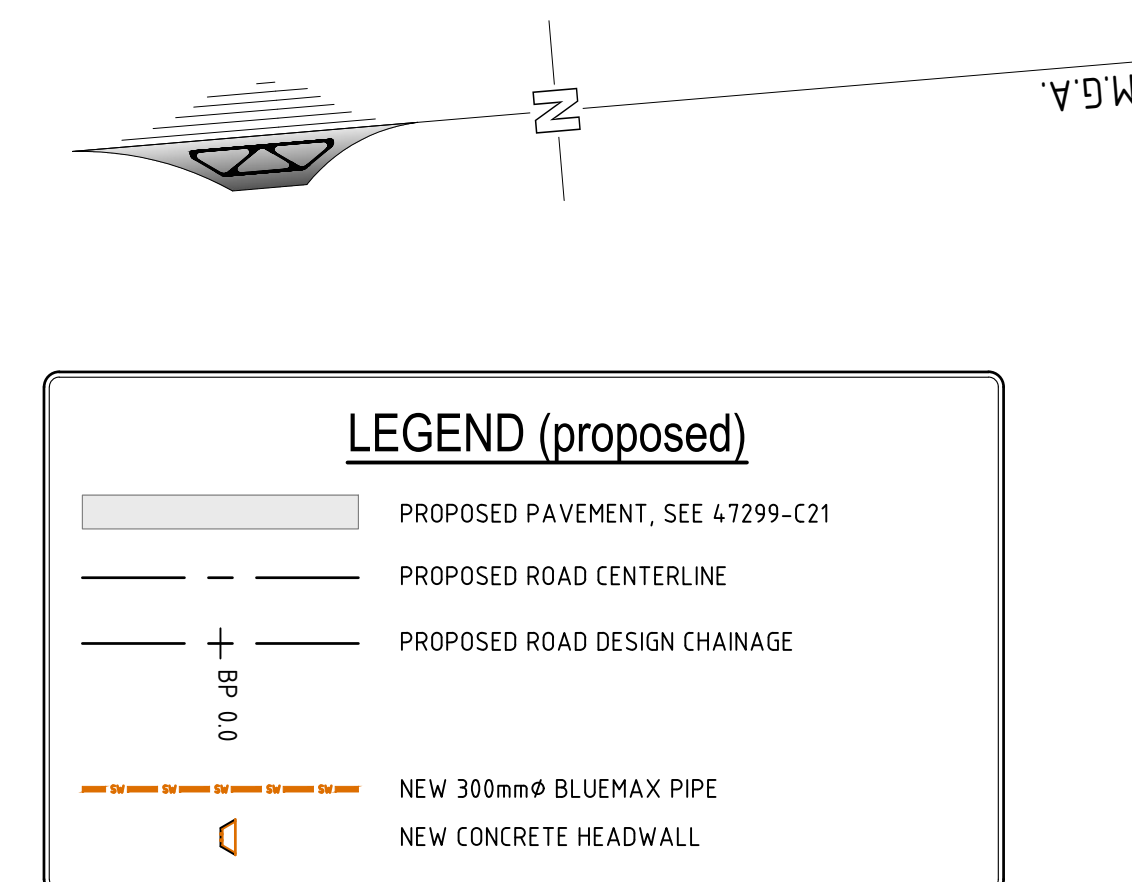









1:500 @ A3




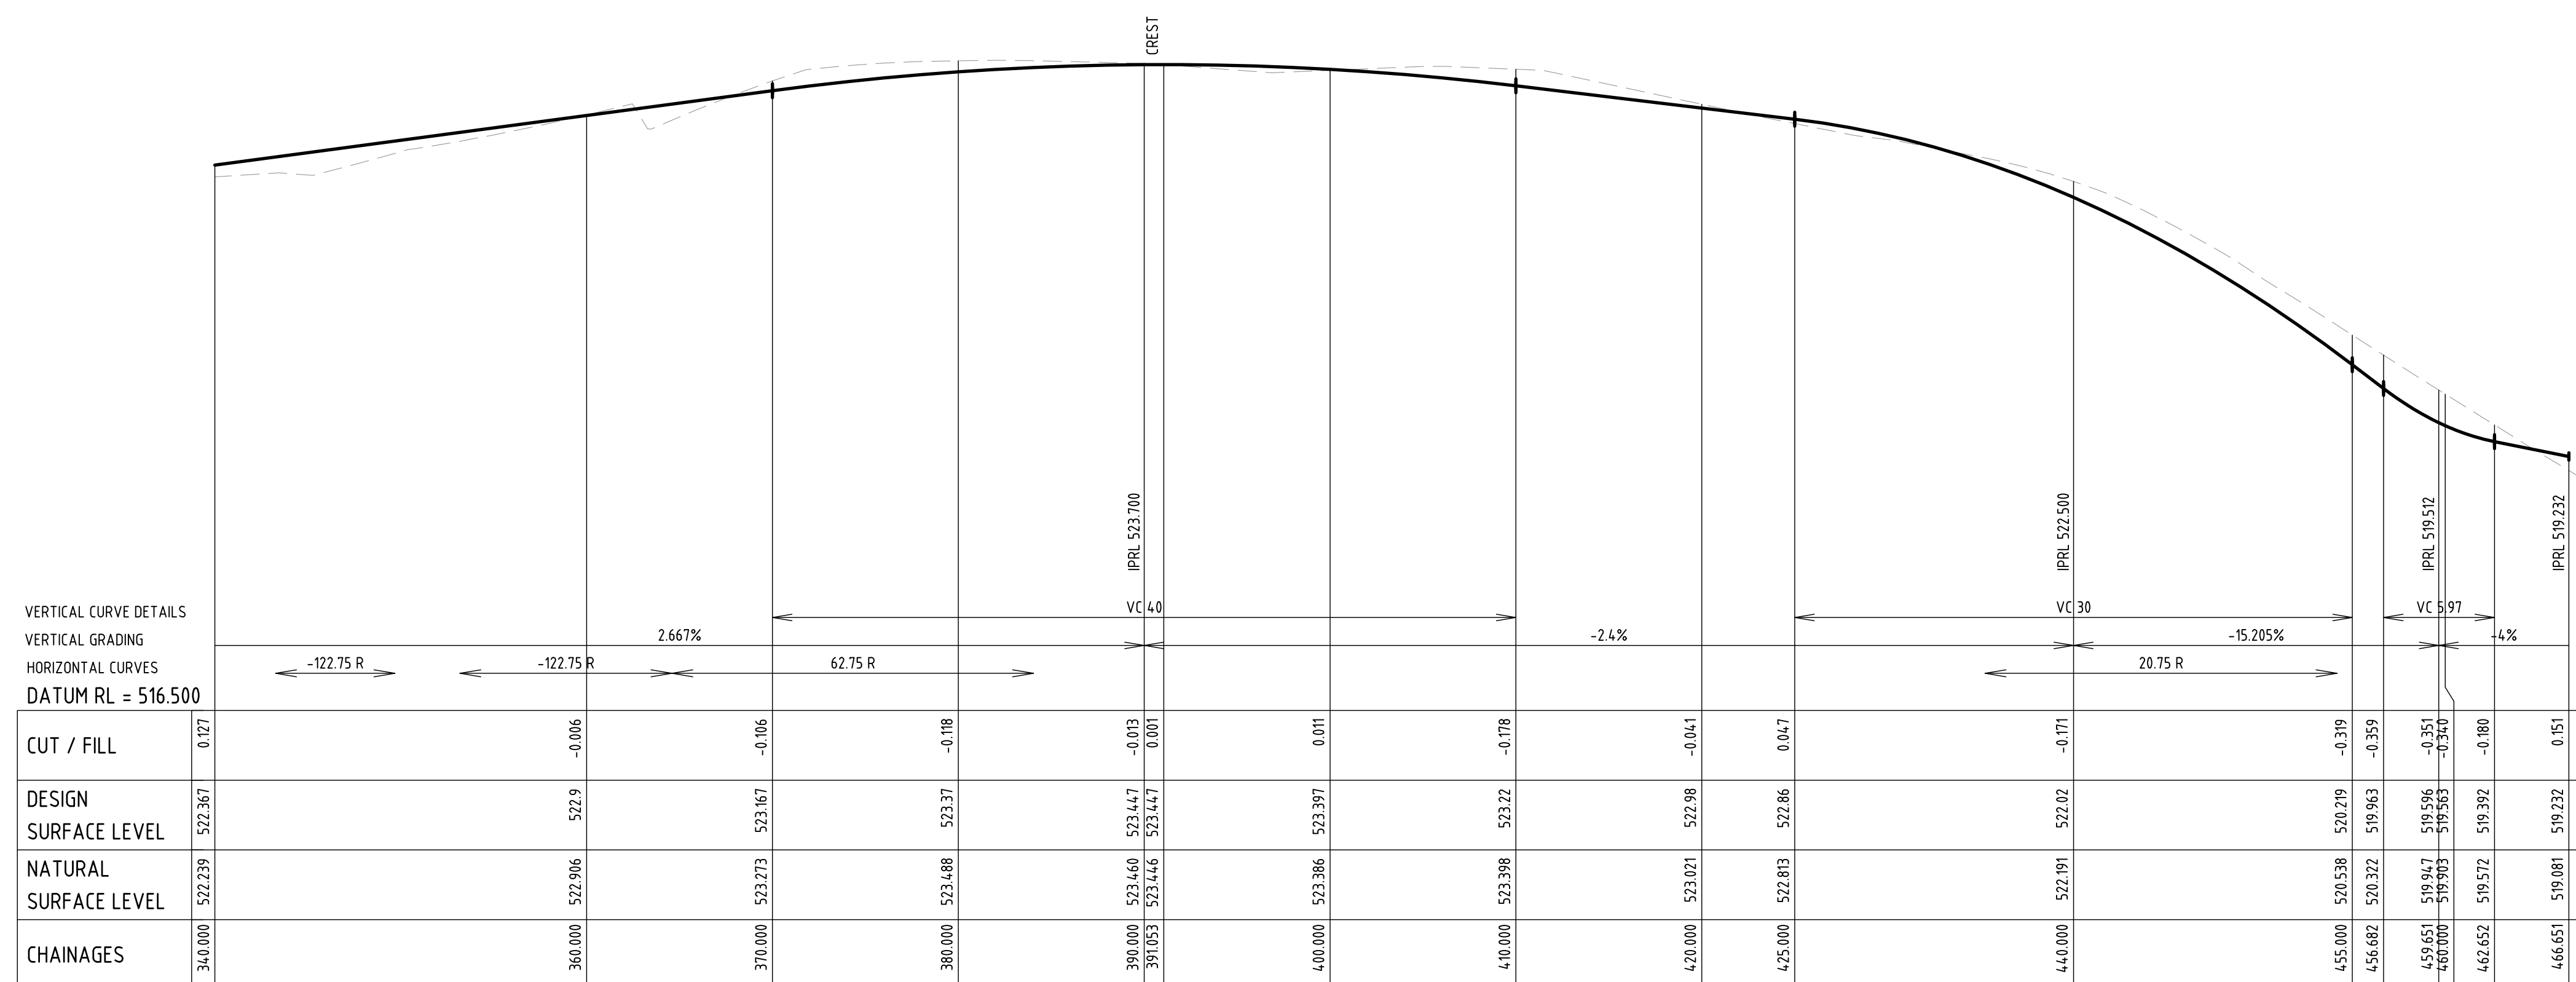
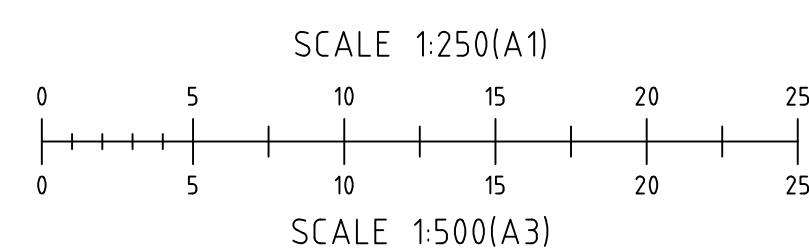



REDUCTION RATIO 1:250H 1:100V @ A1

SUBMISSION FOR DA

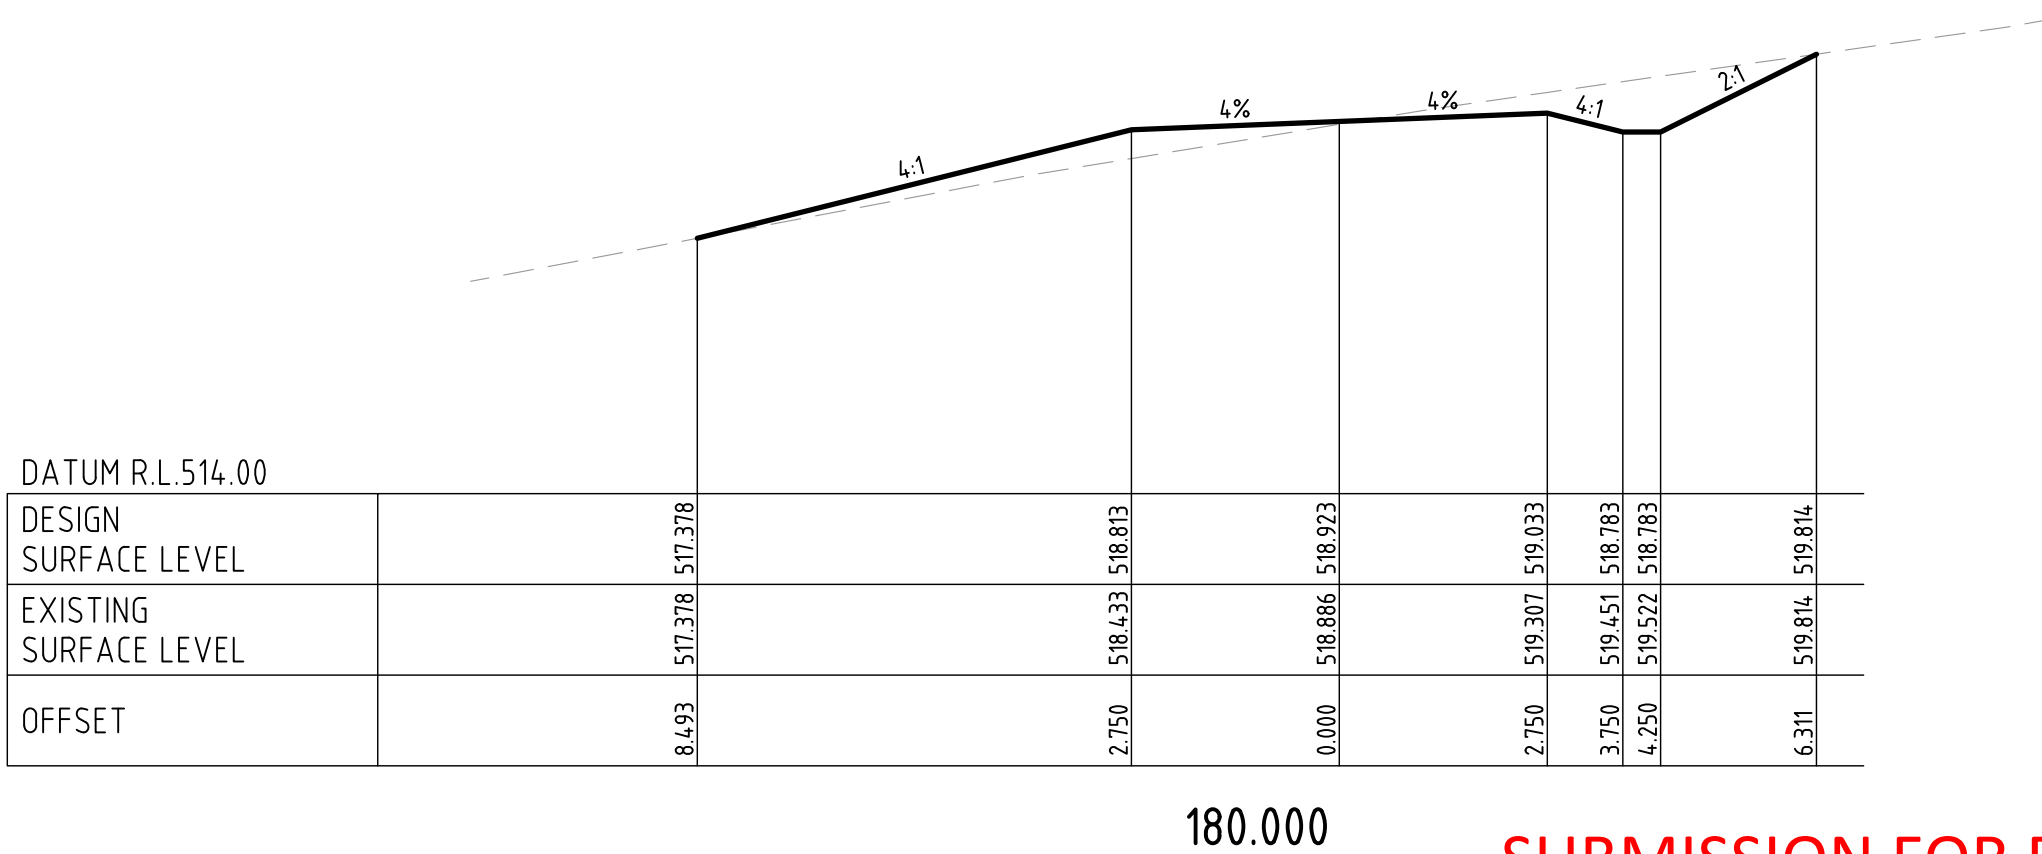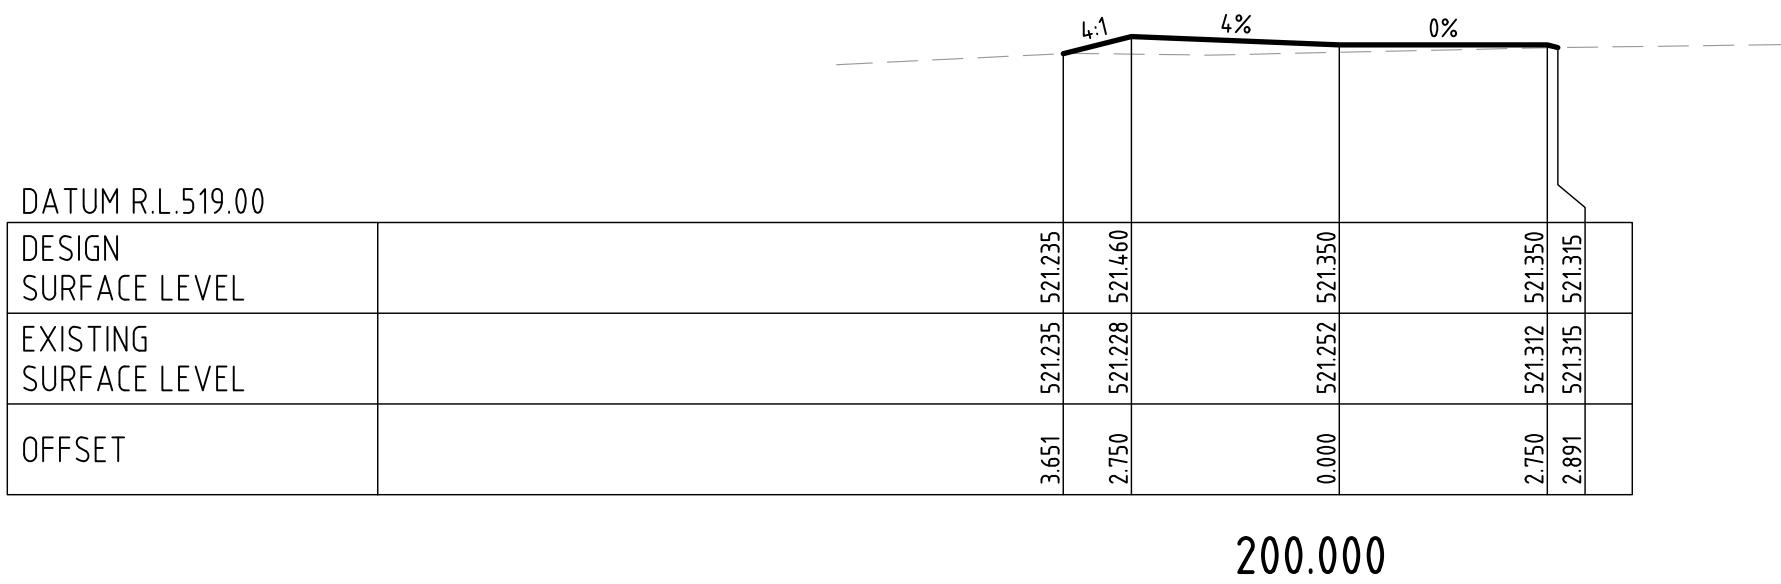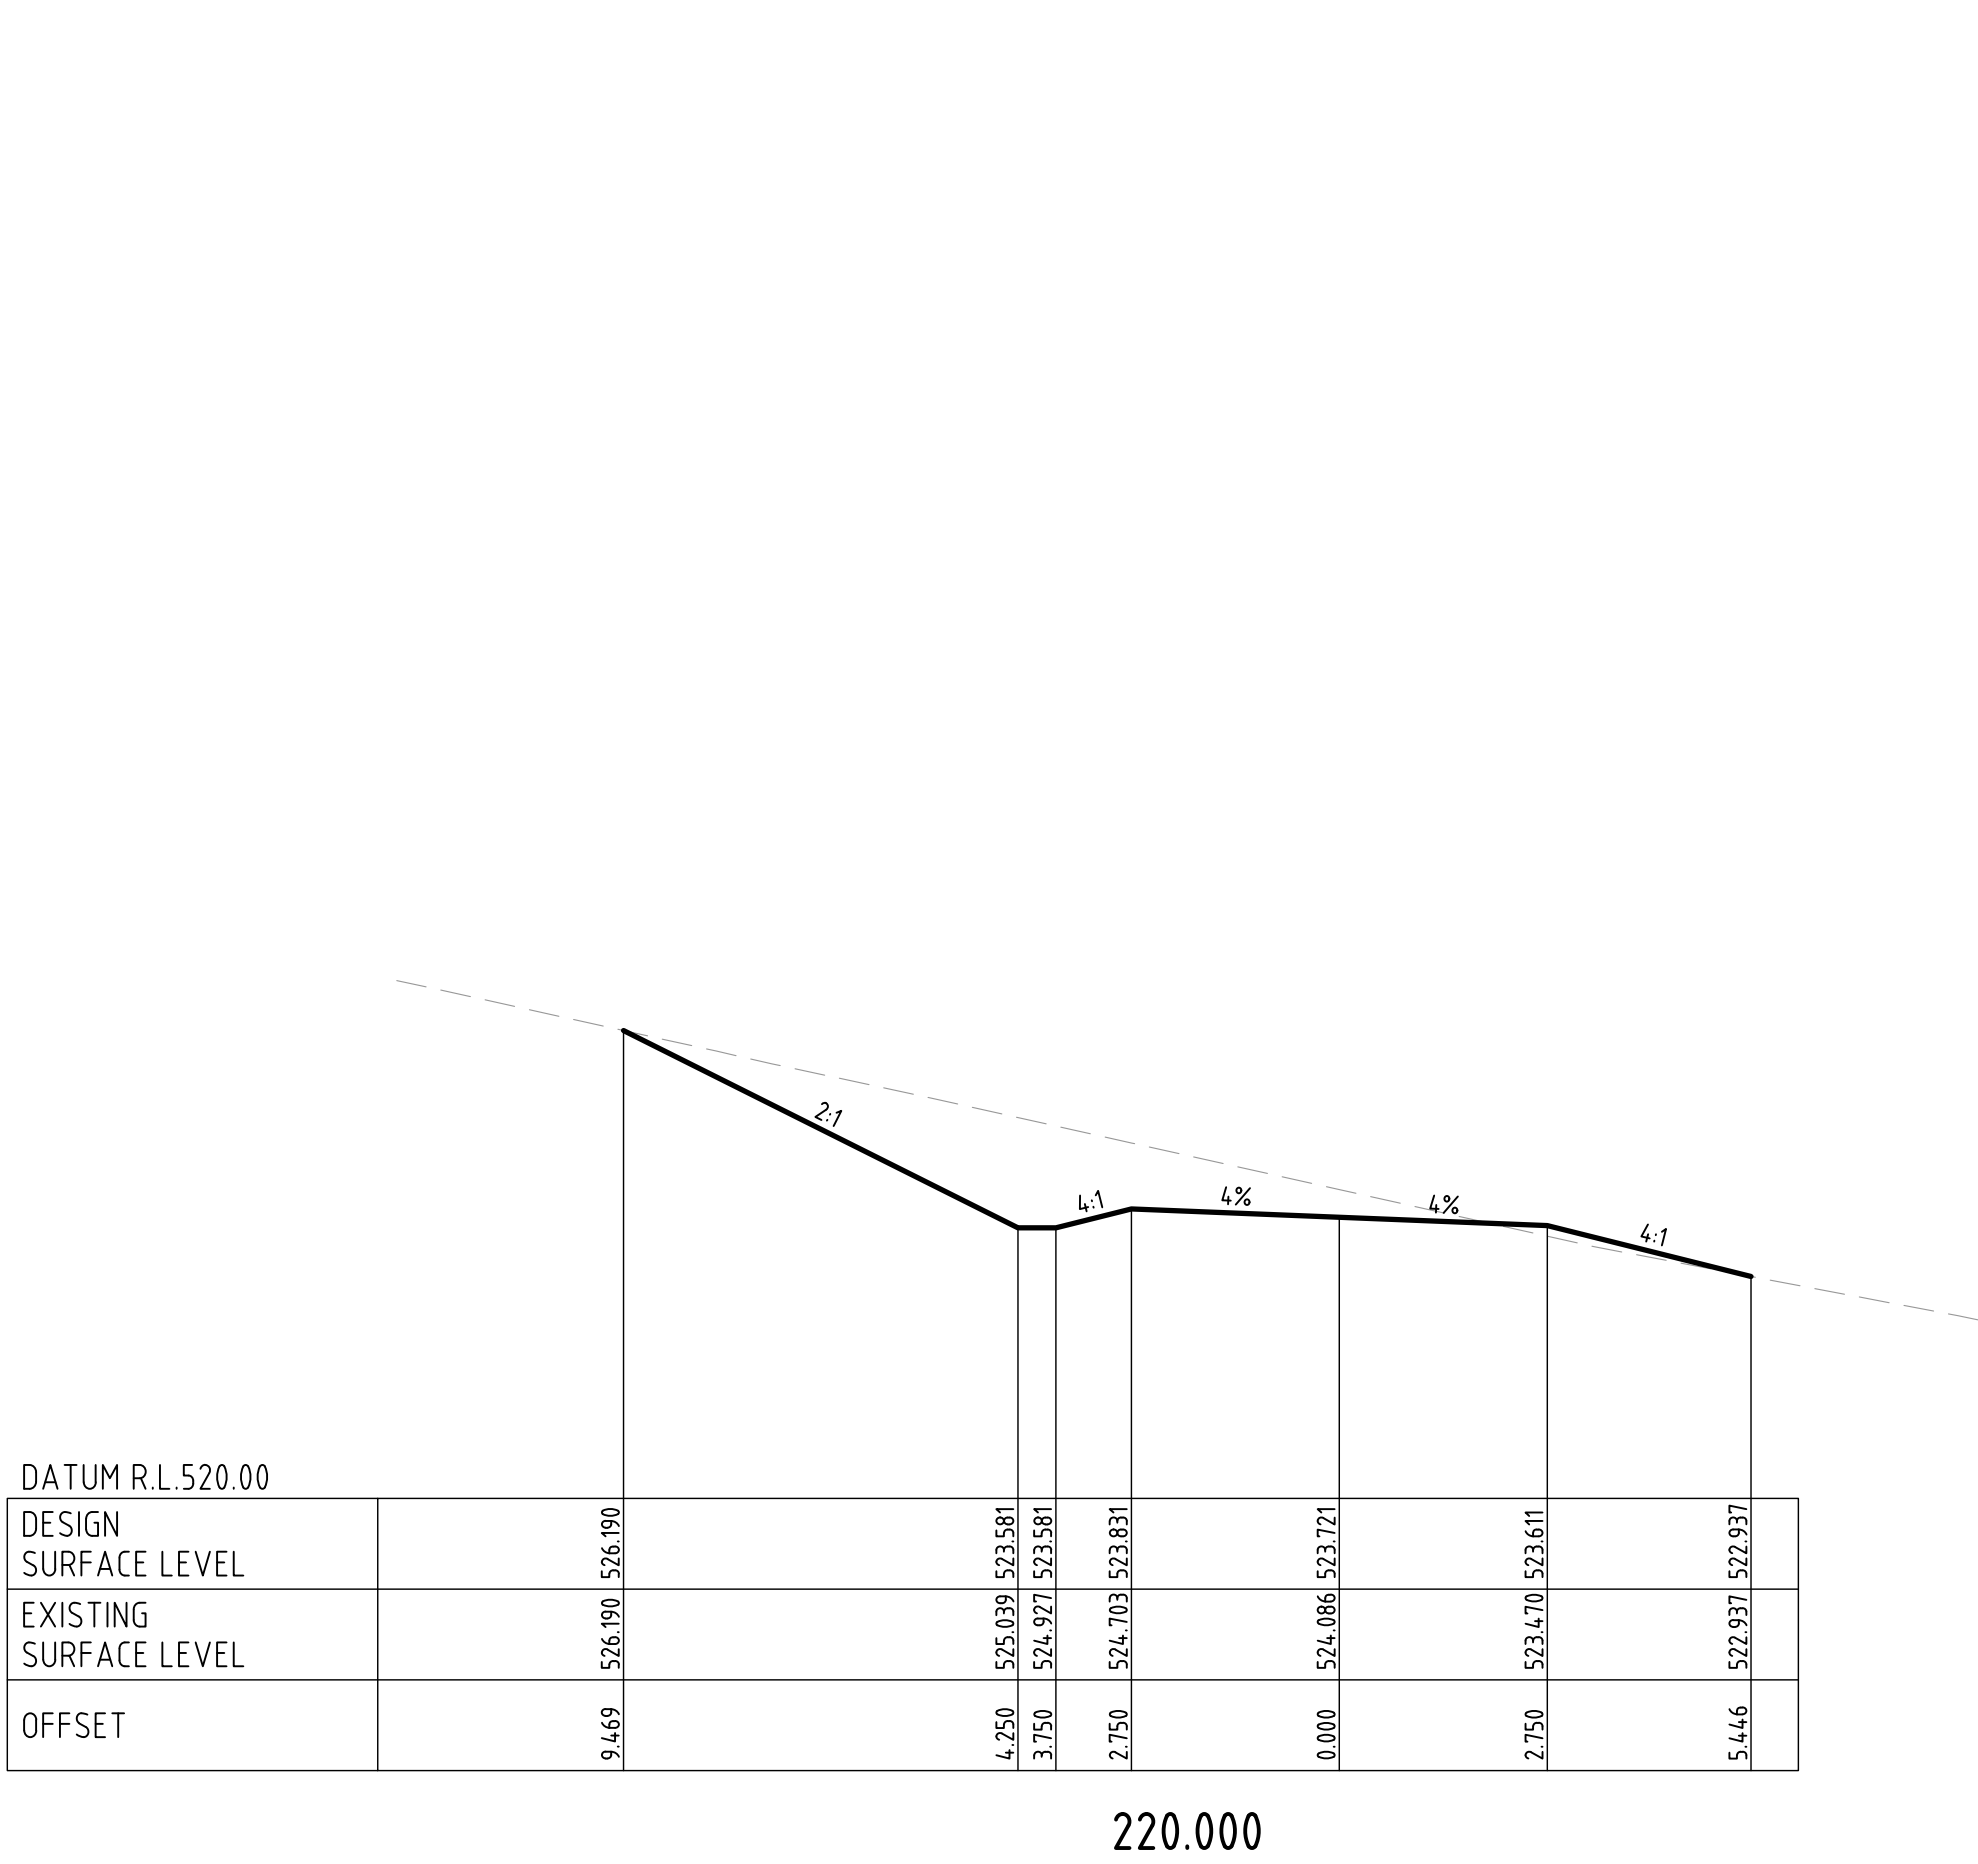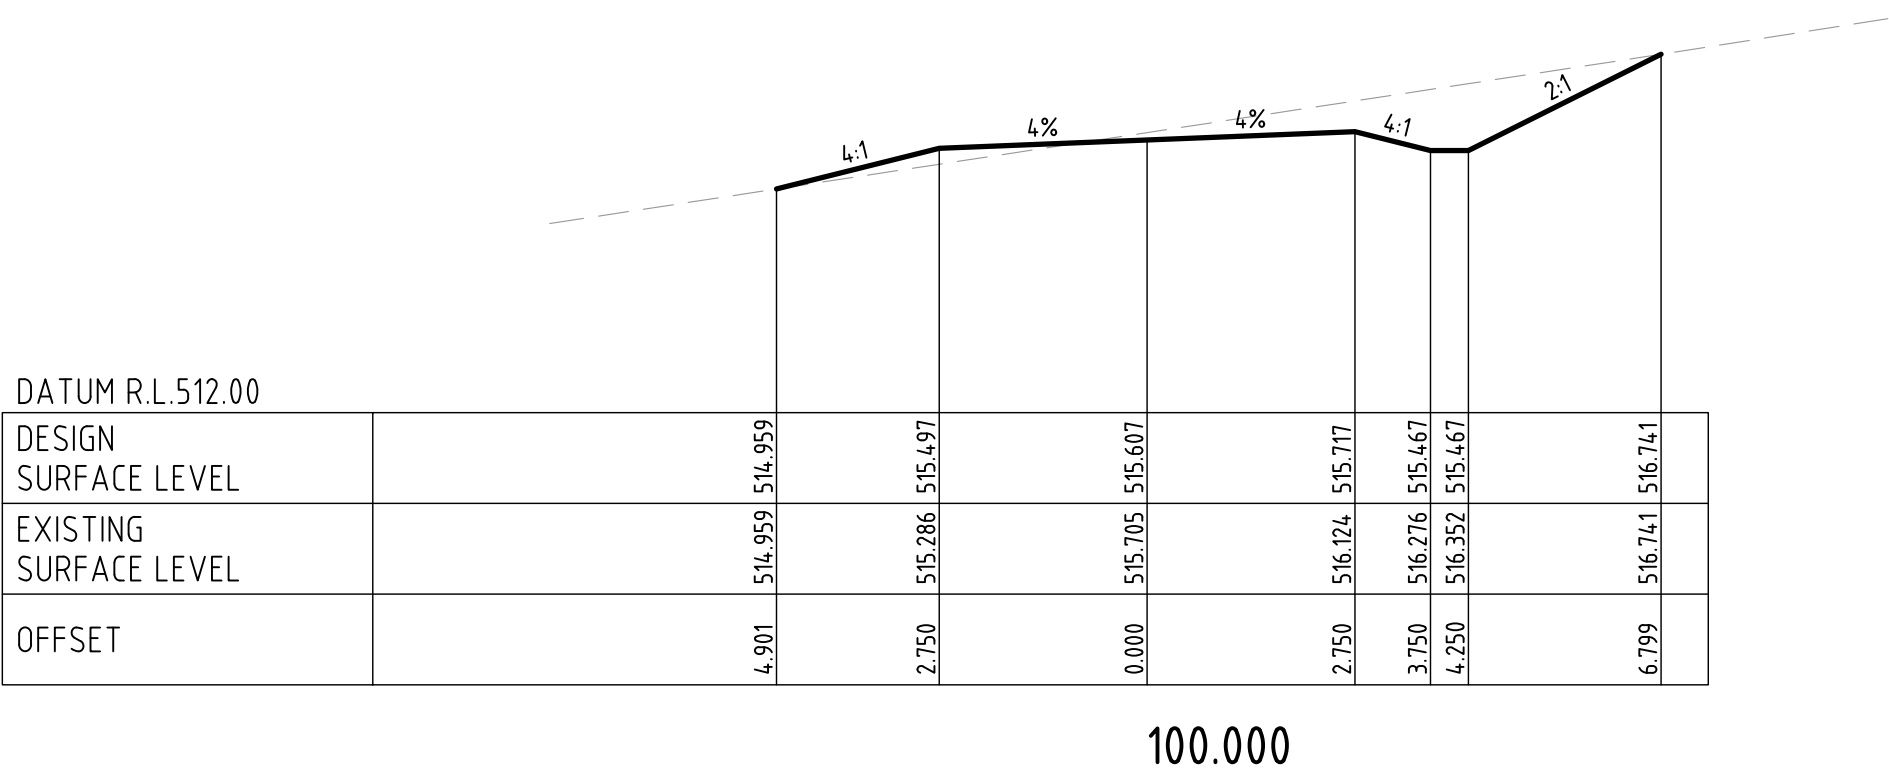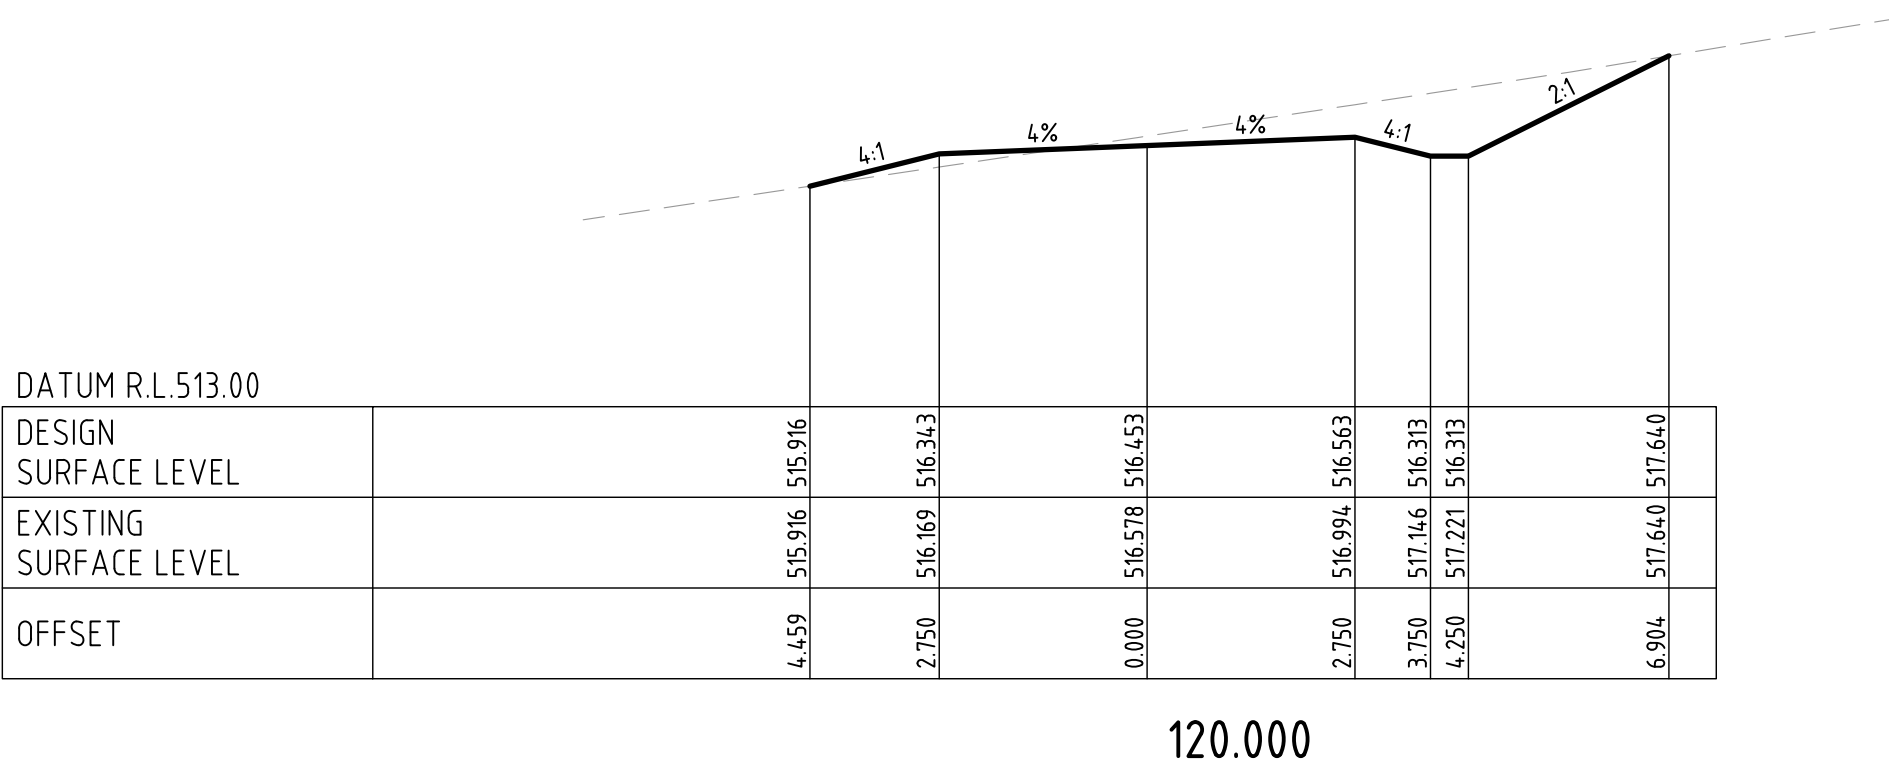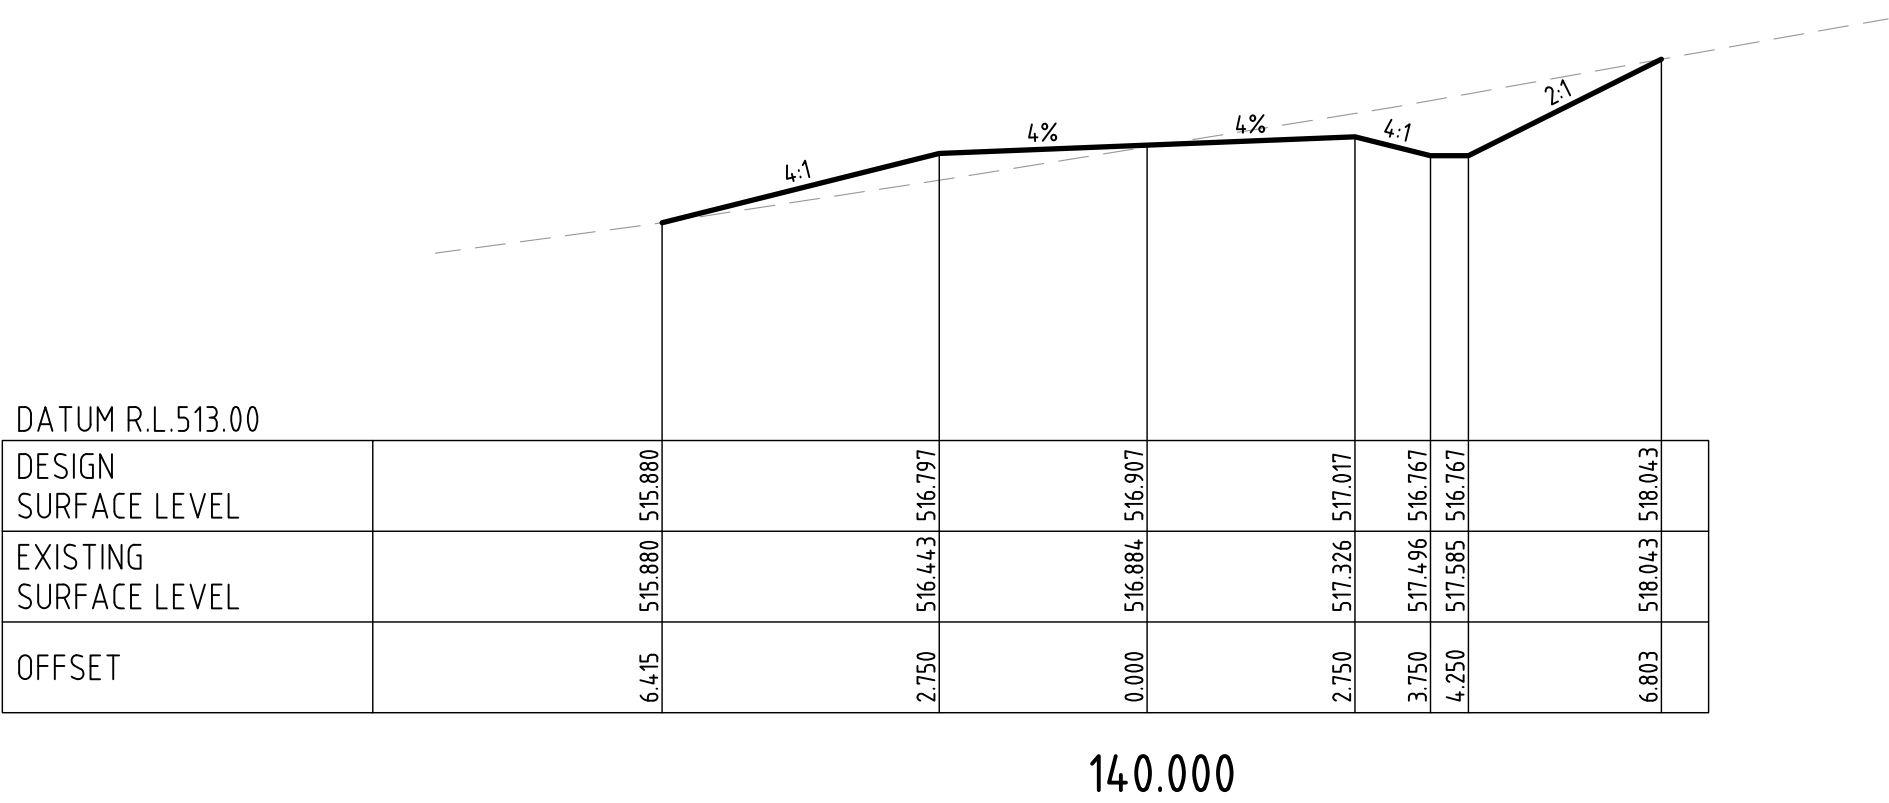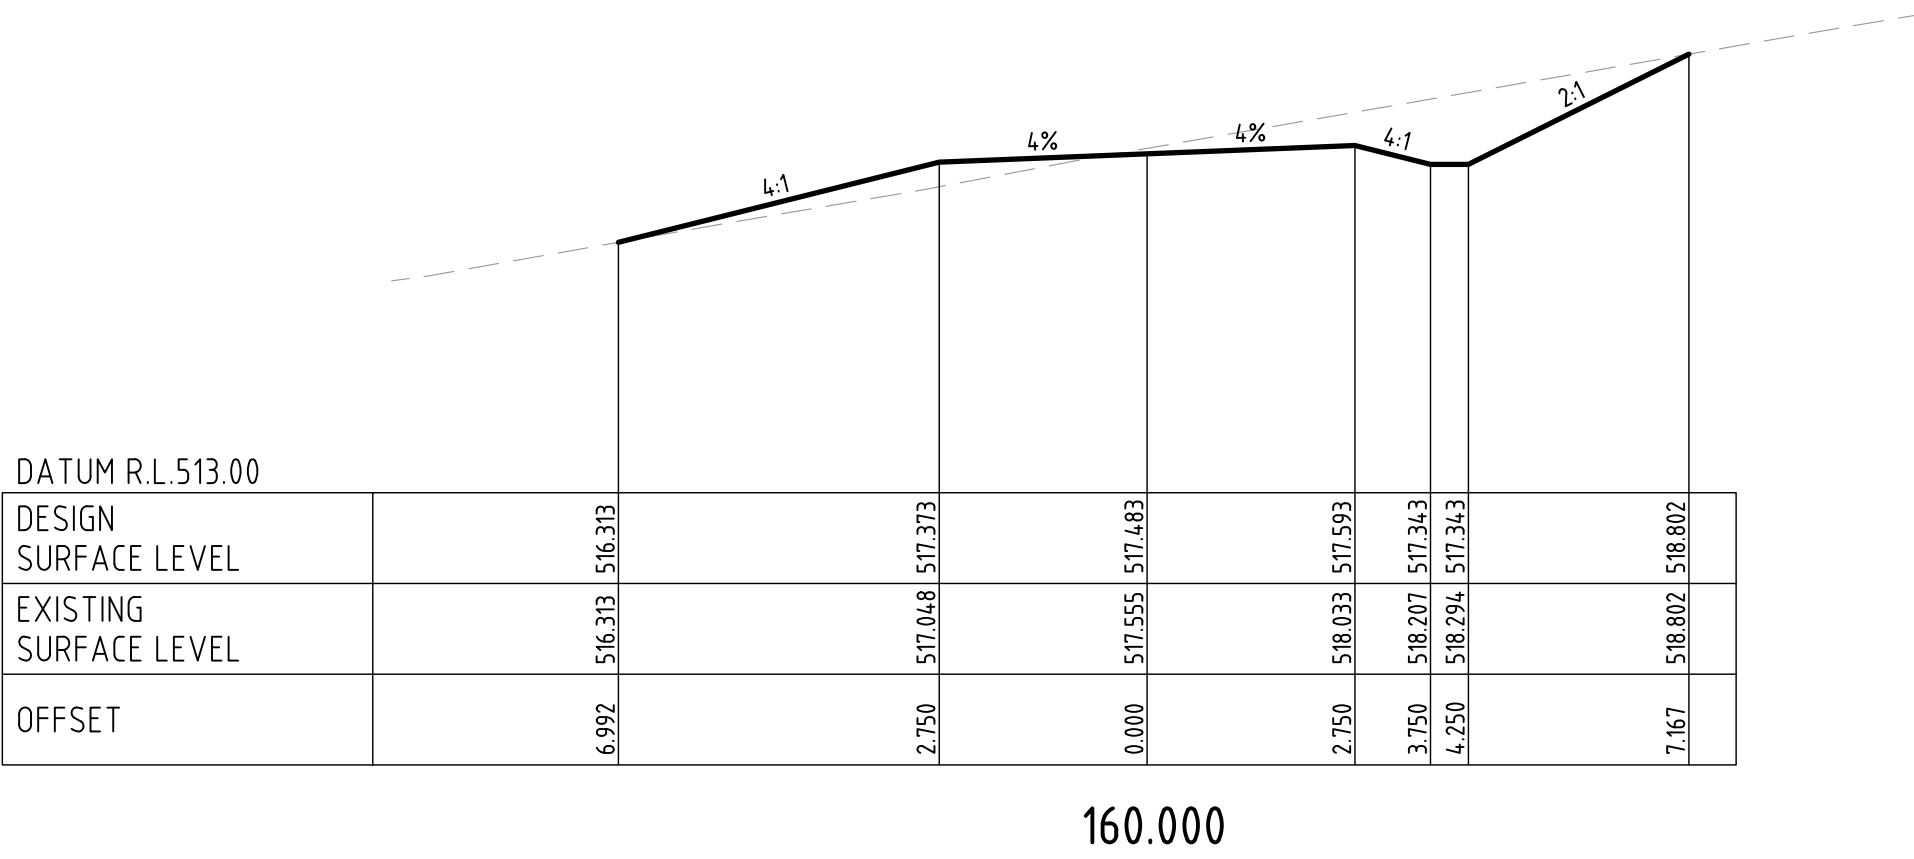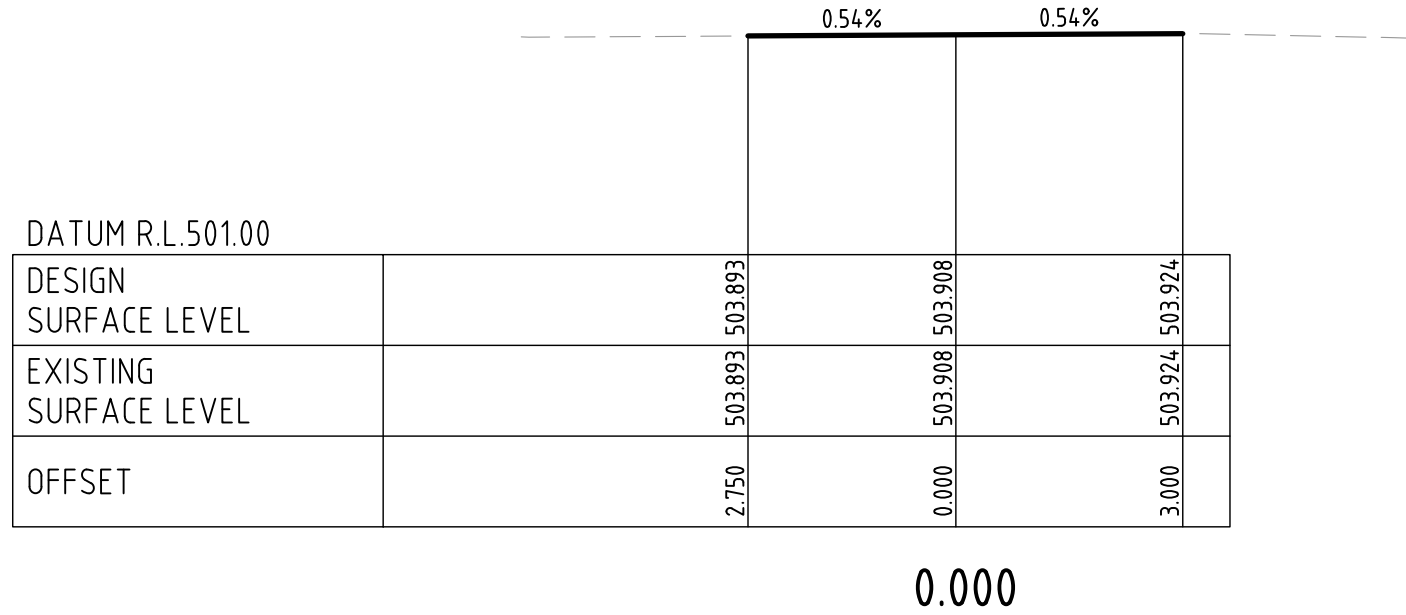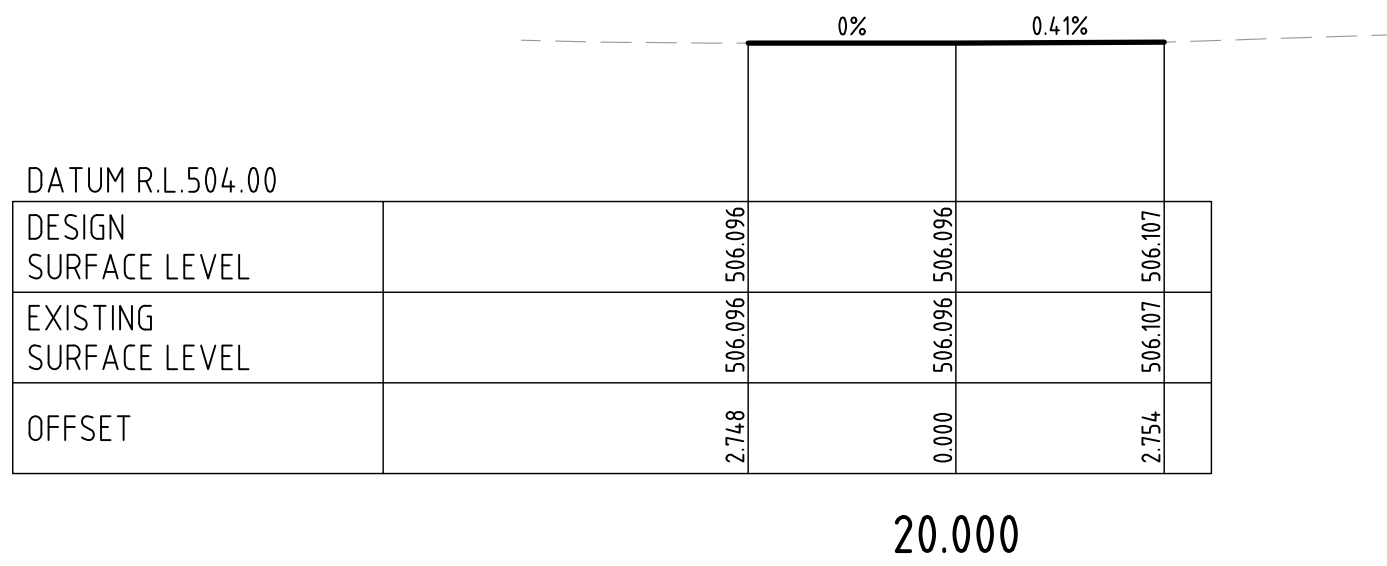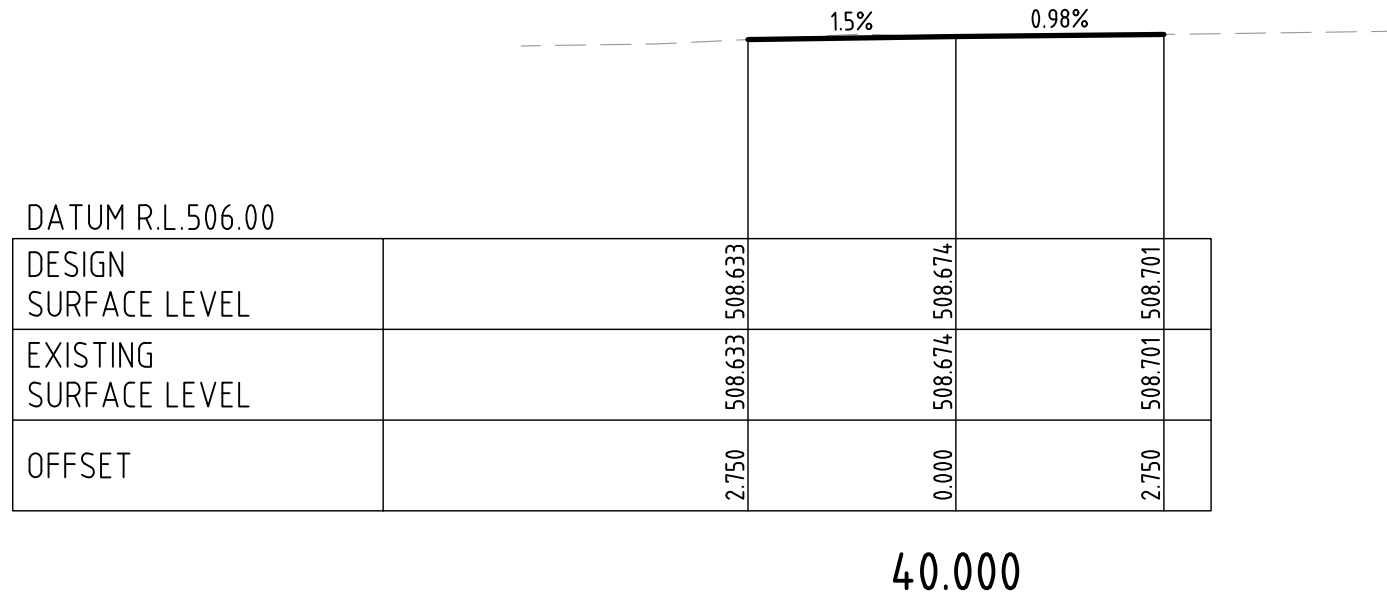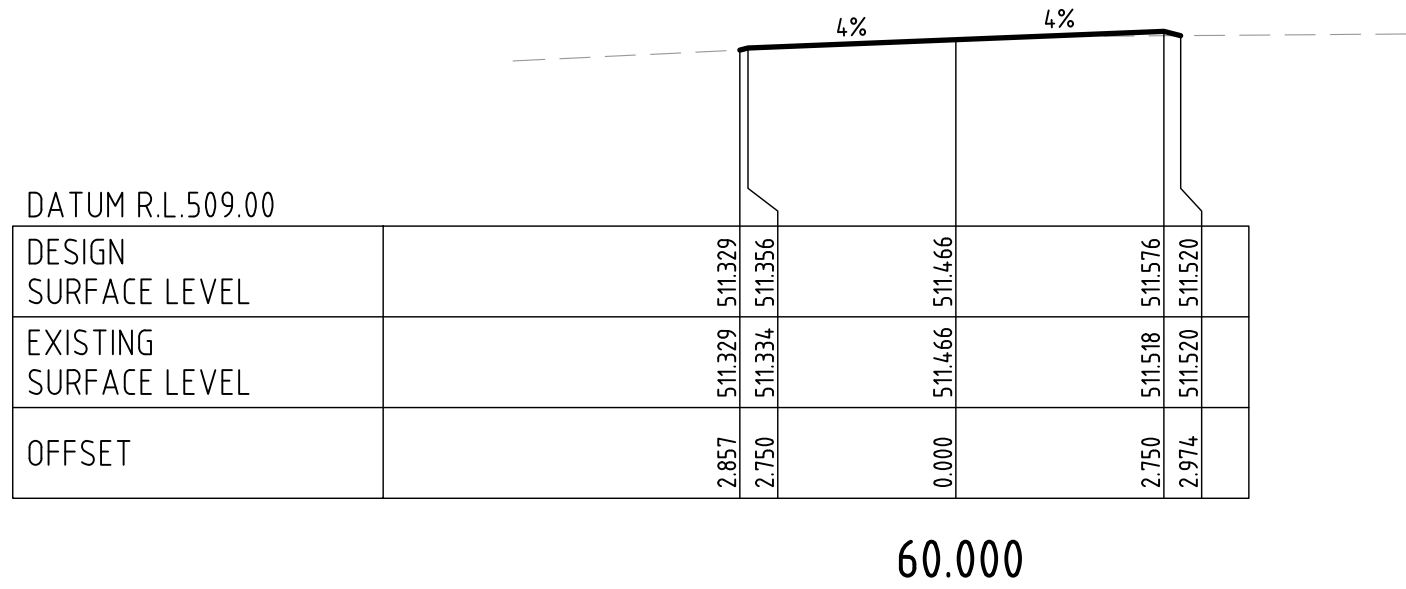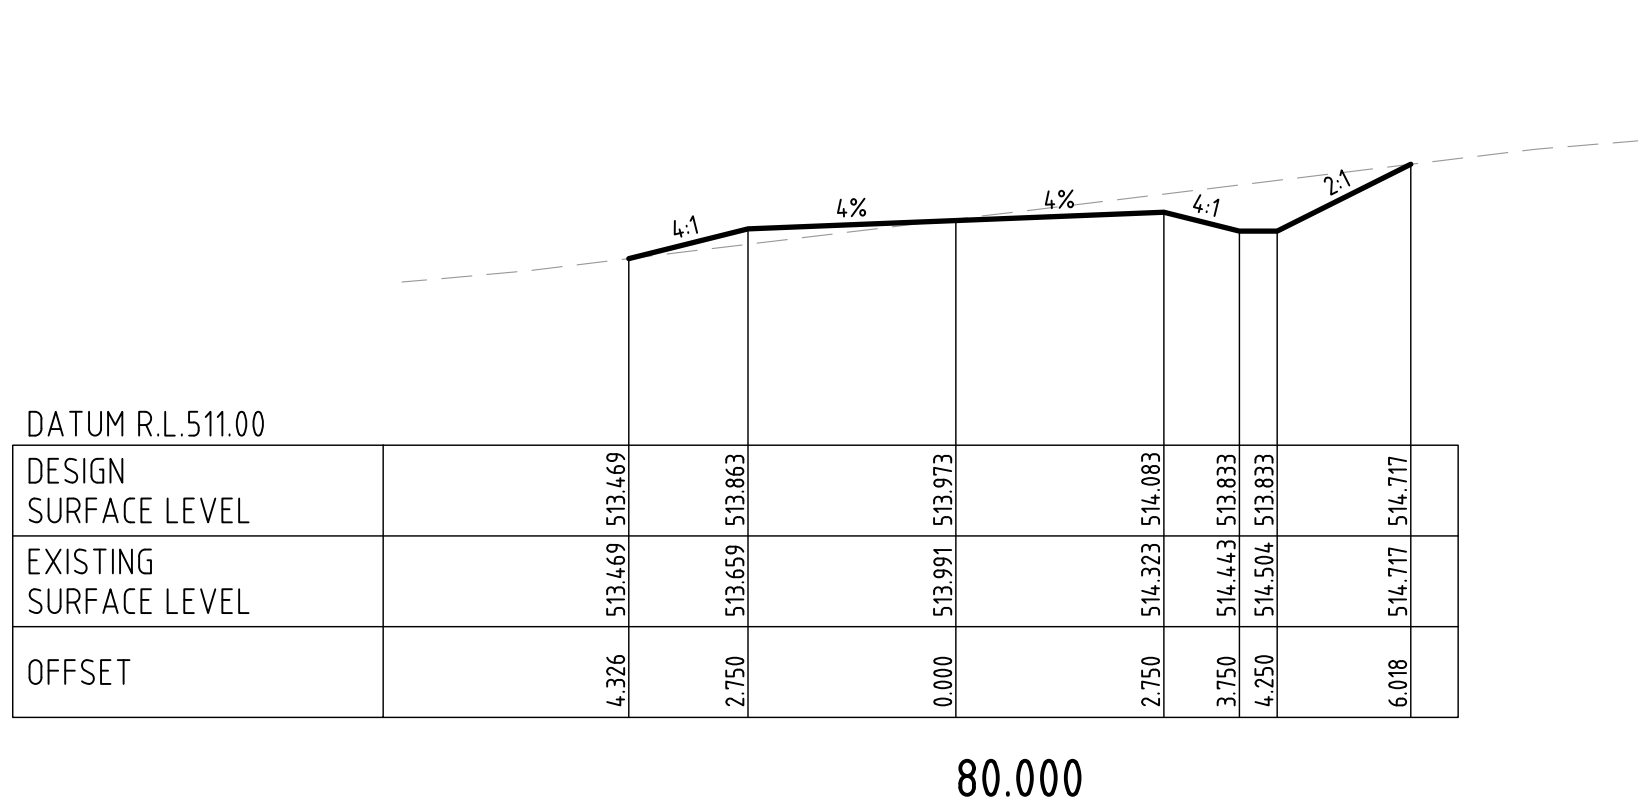

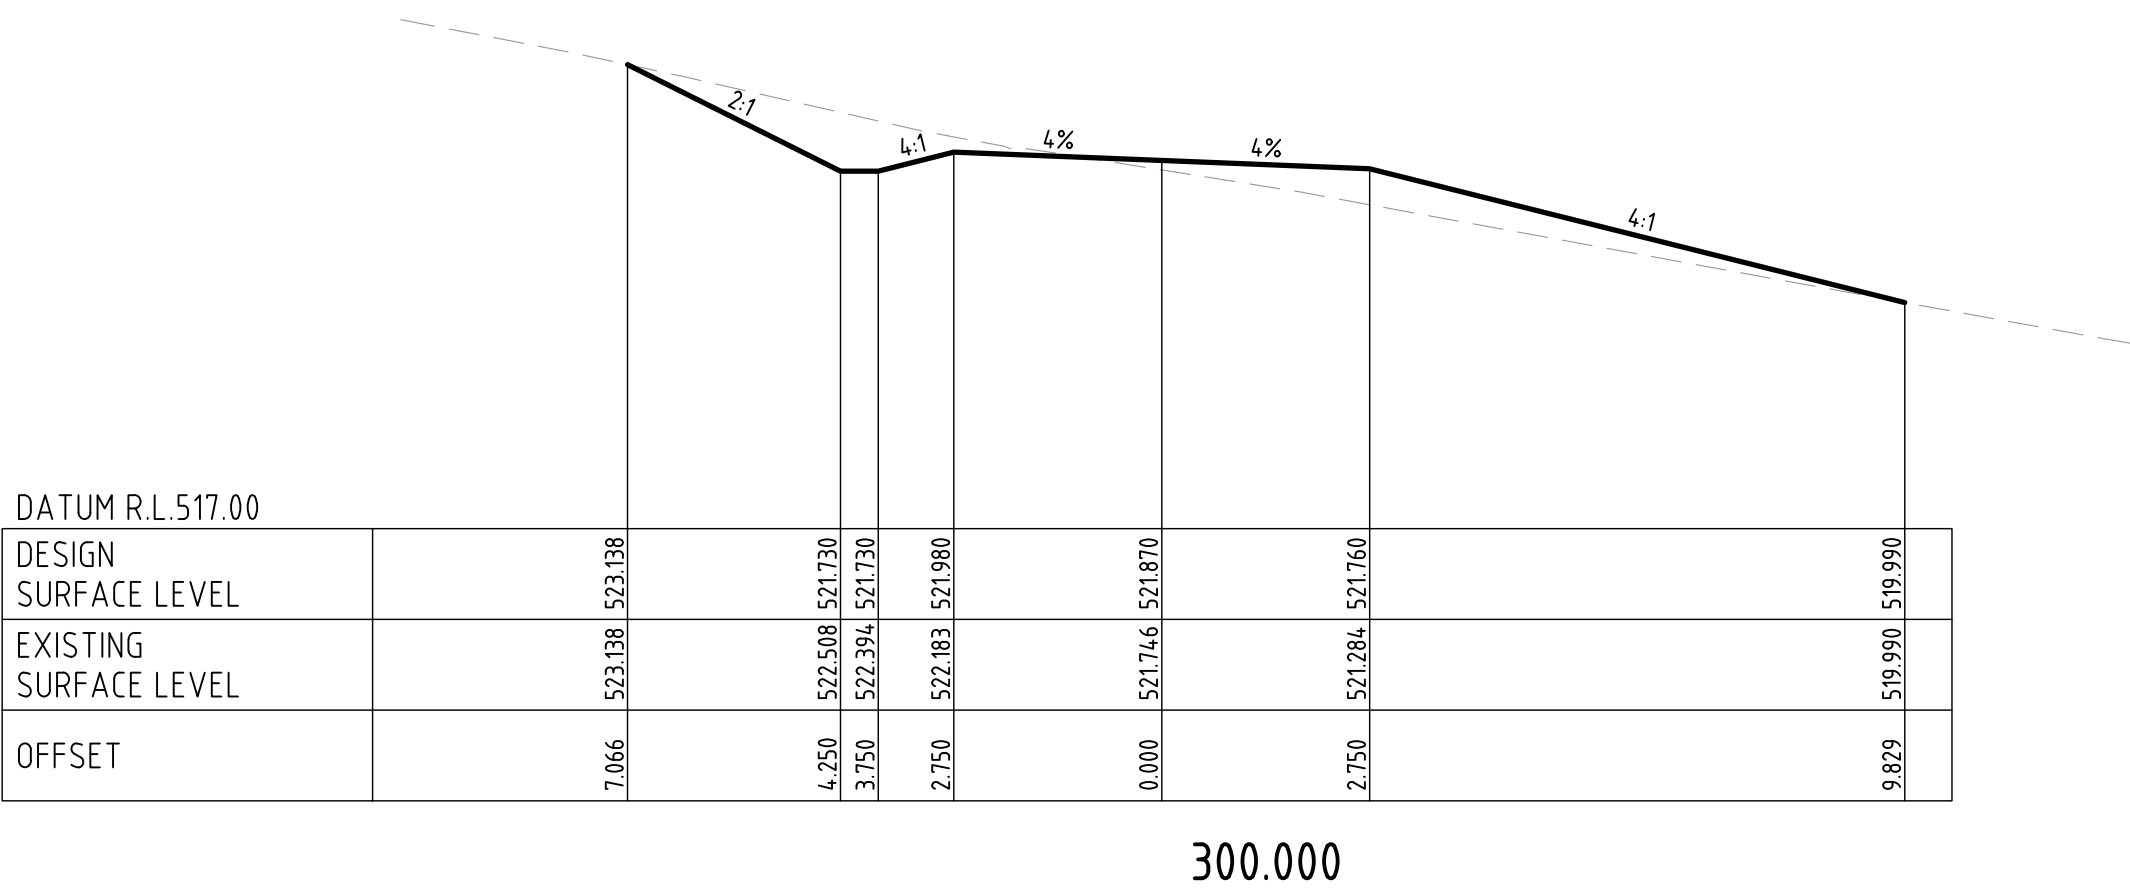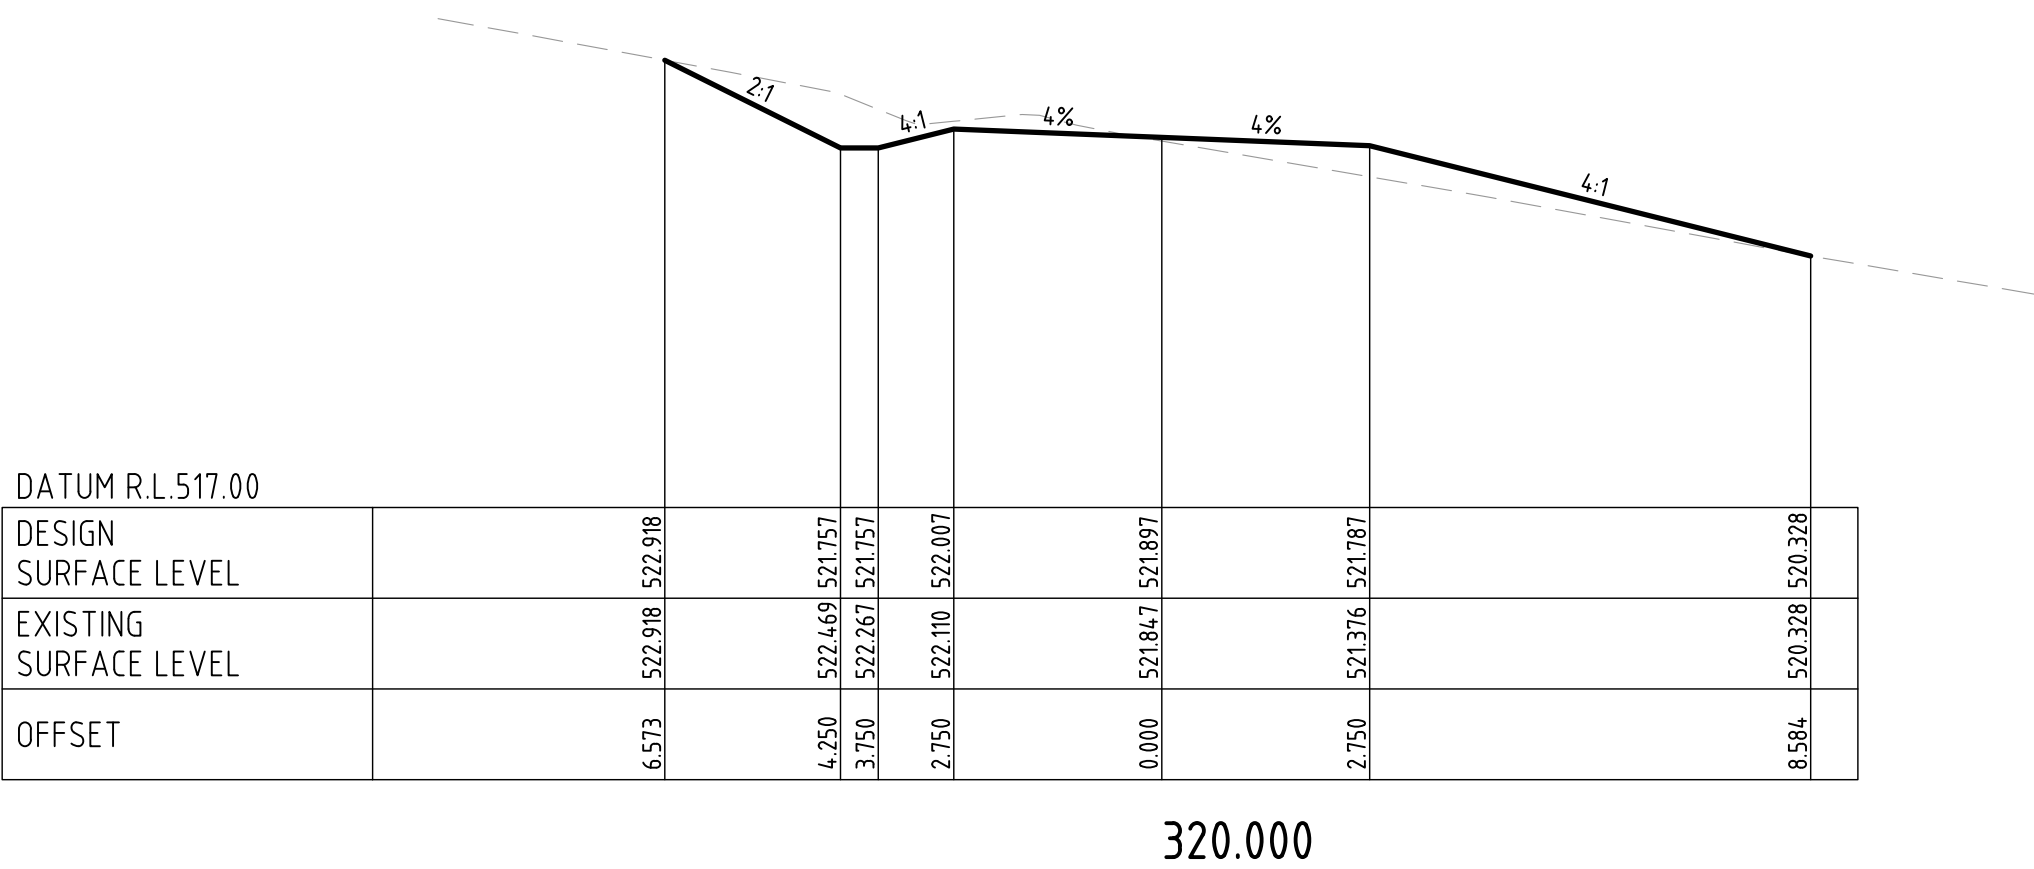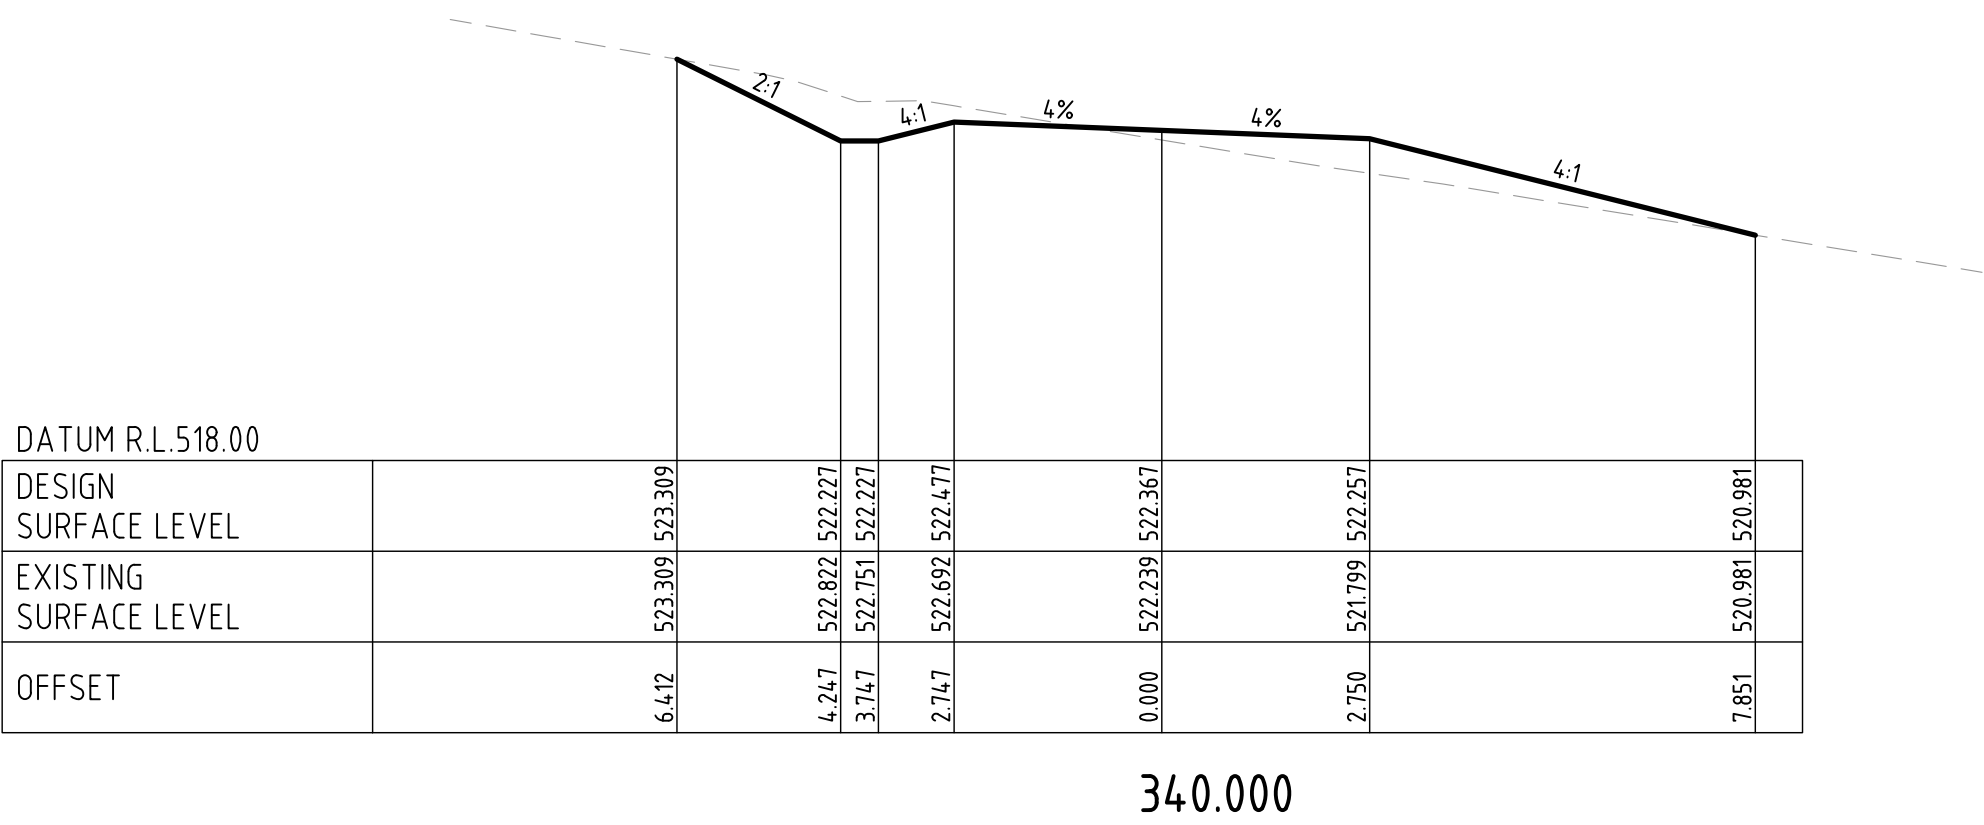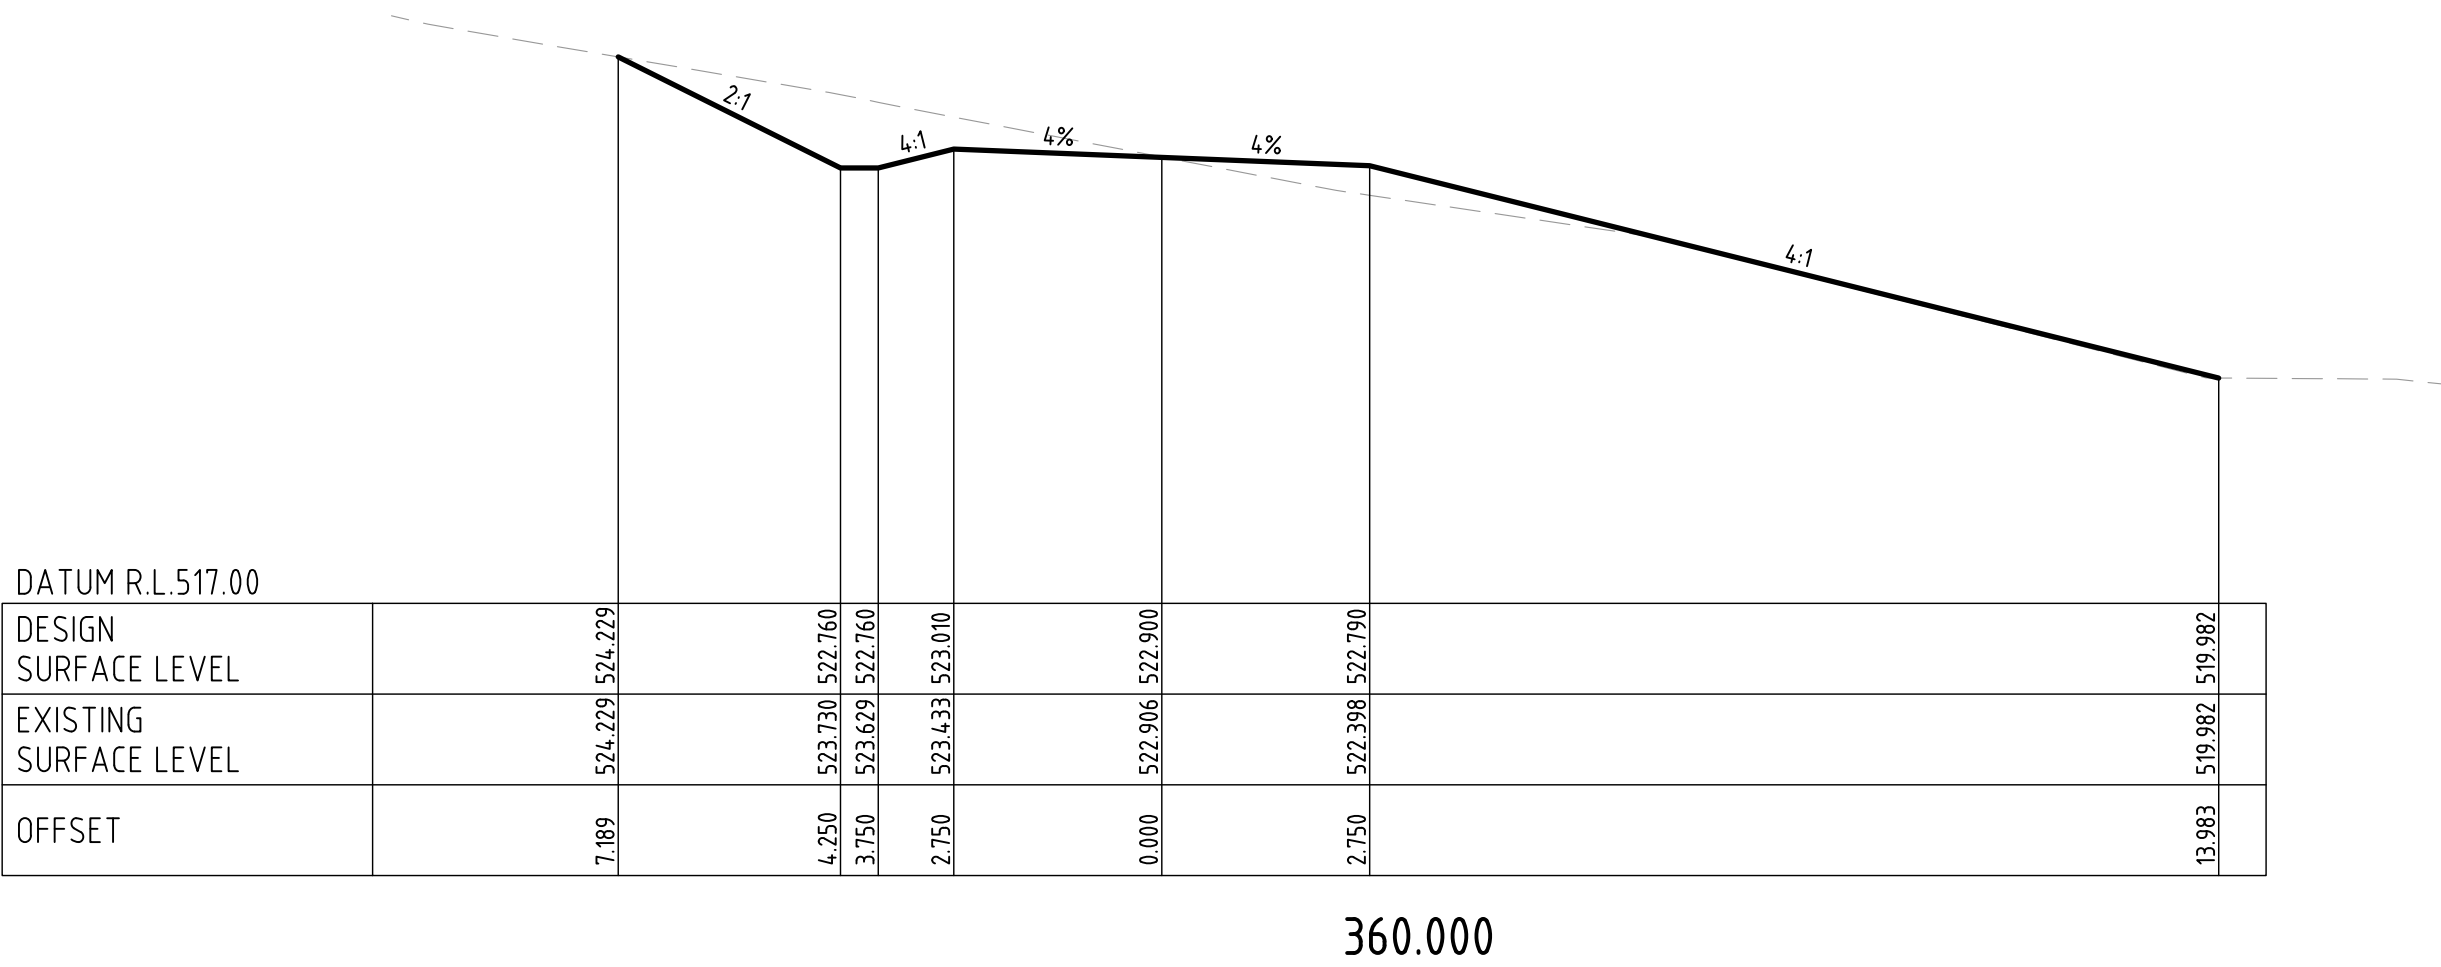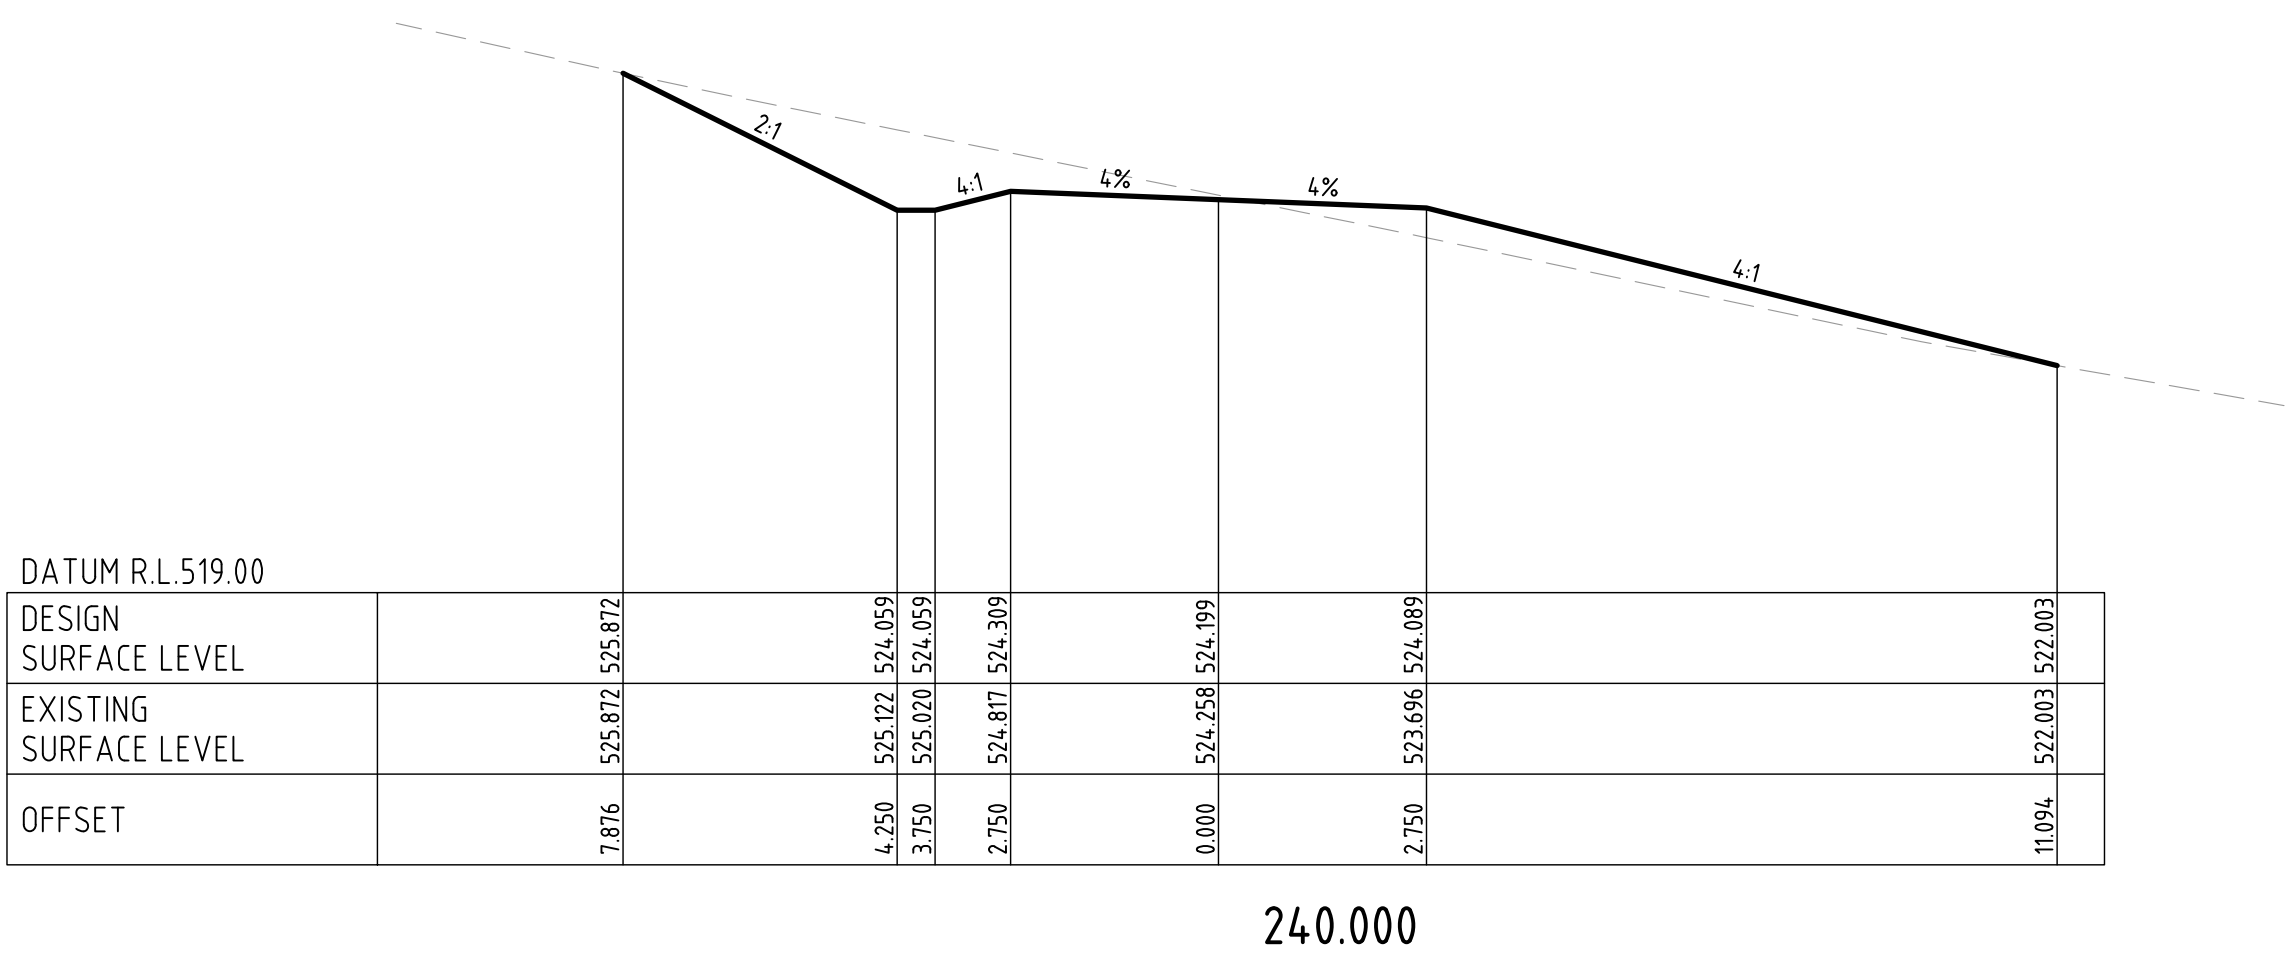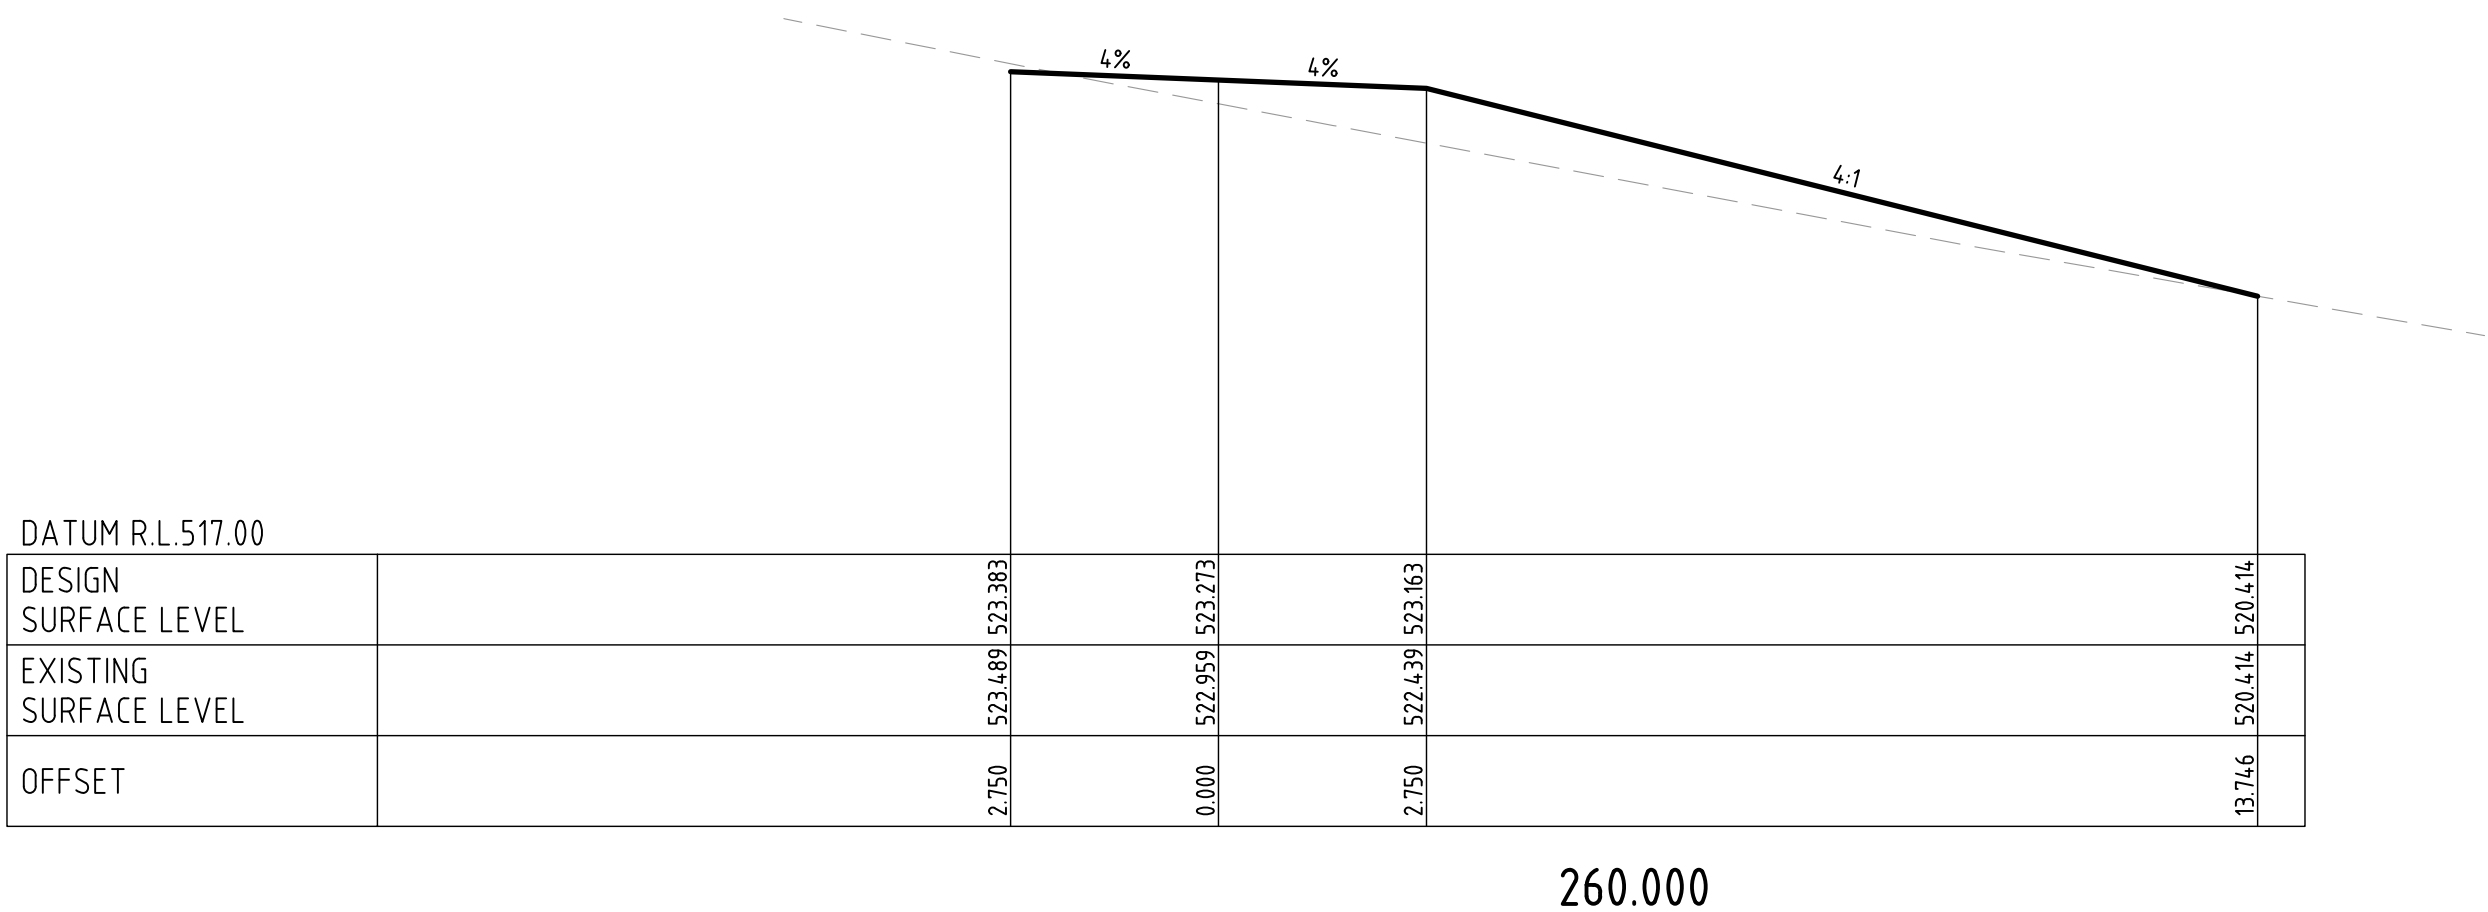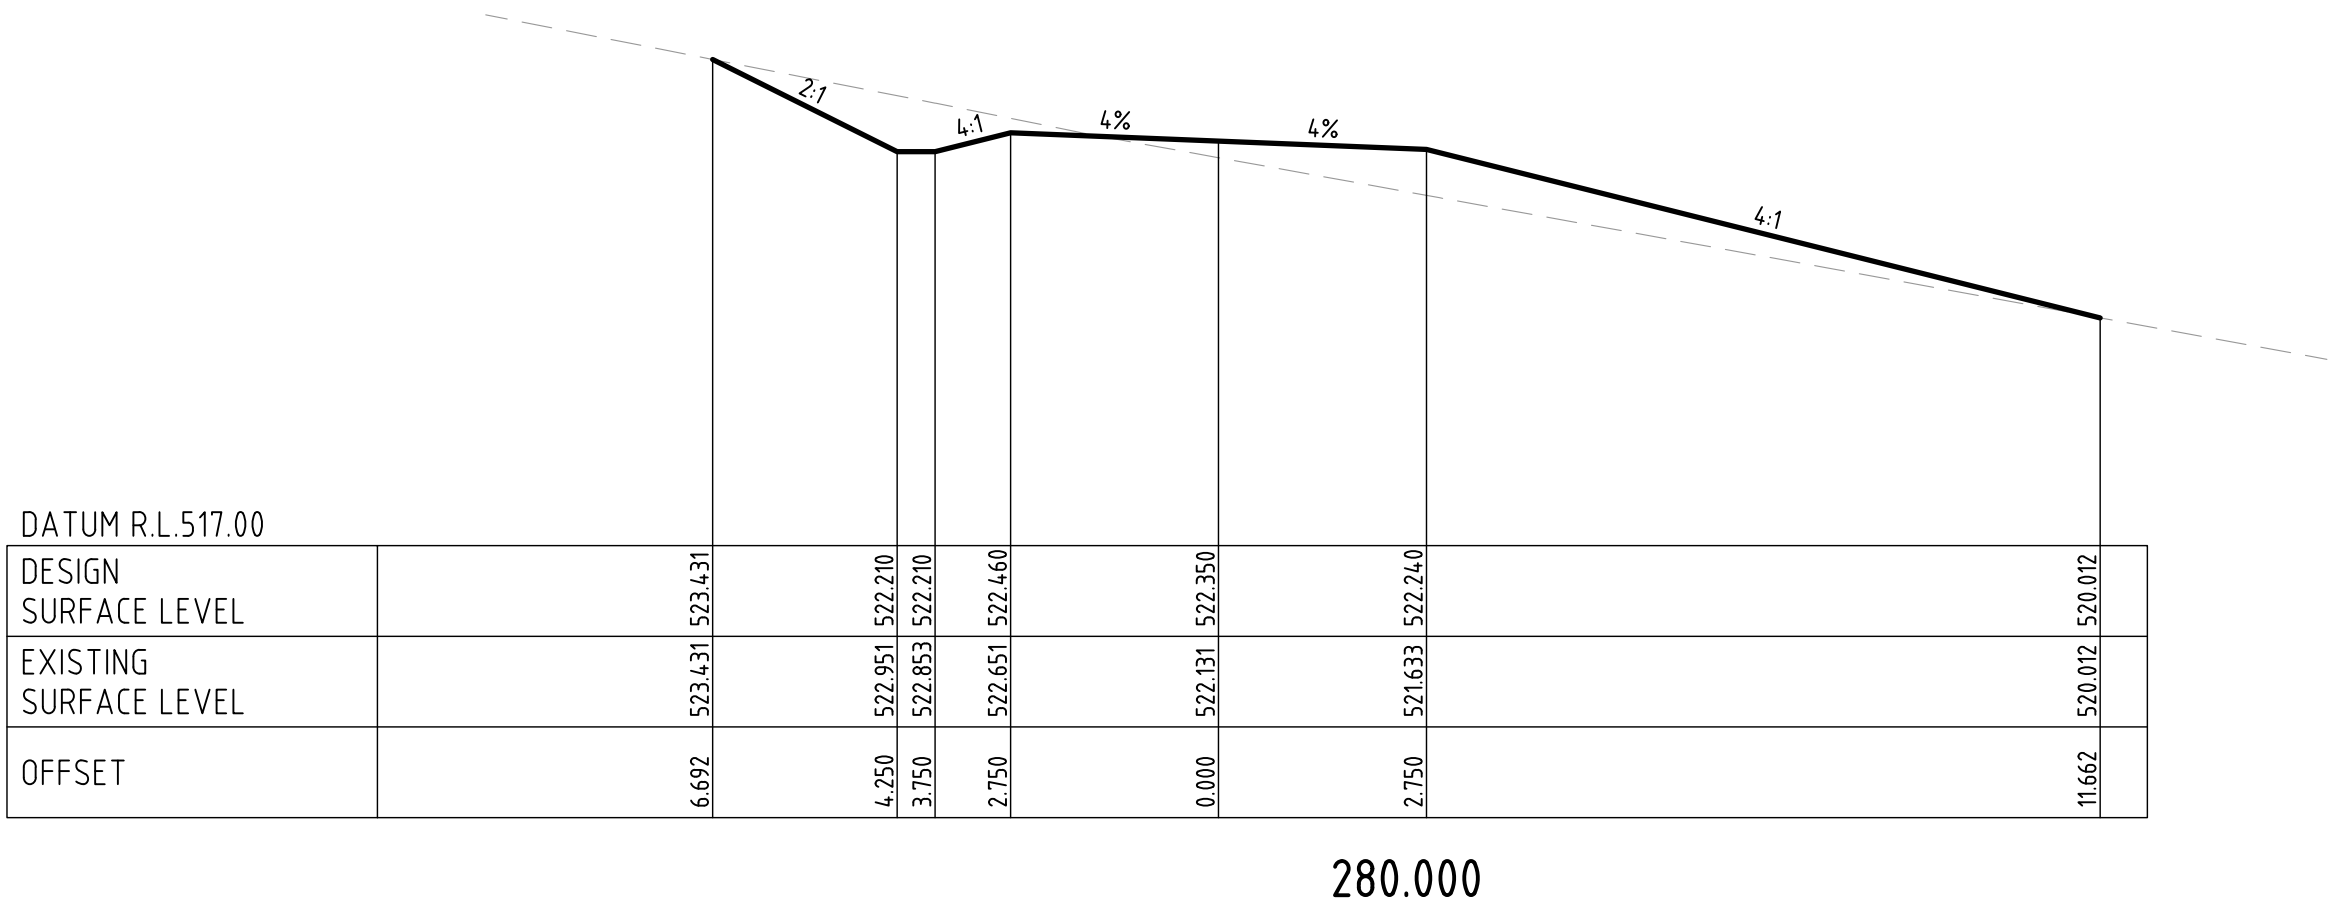


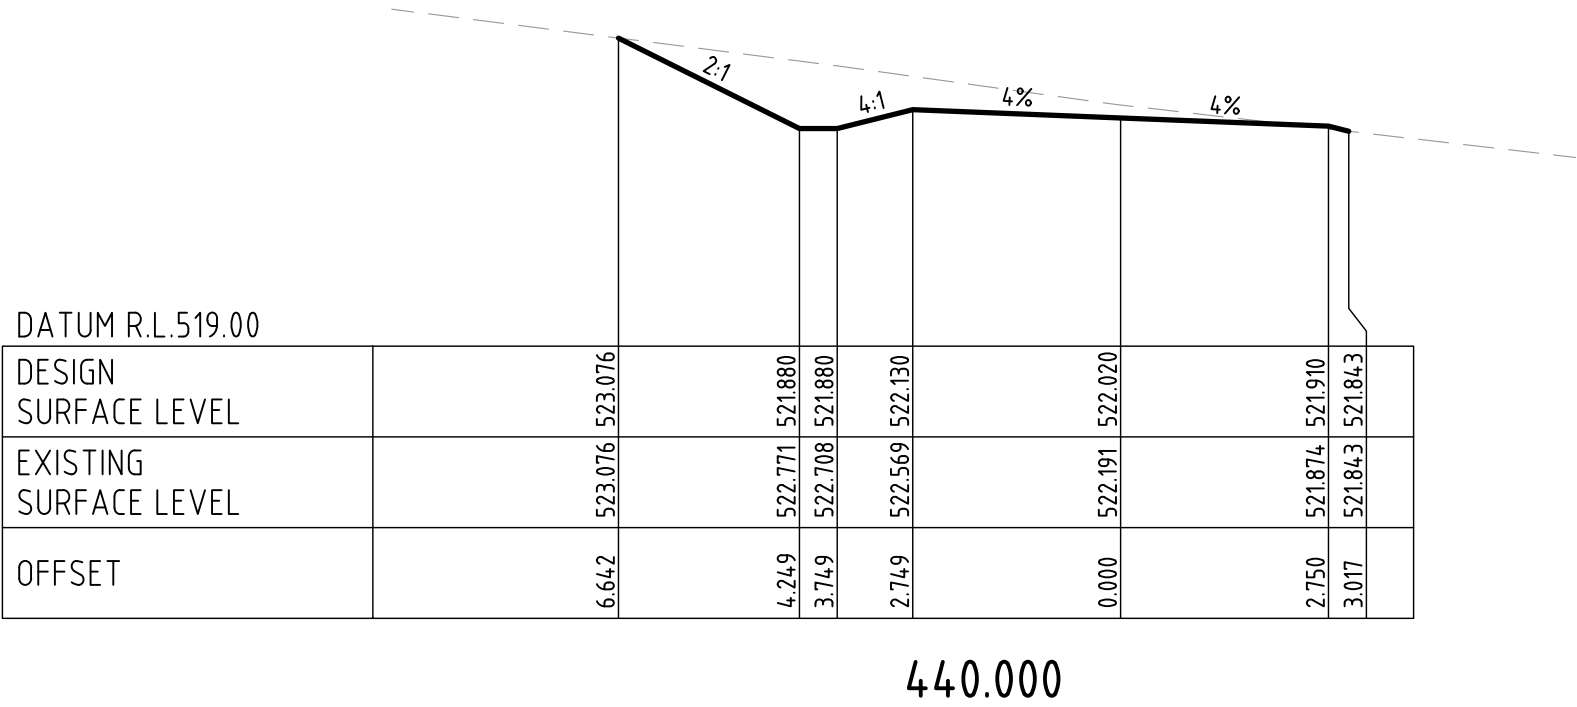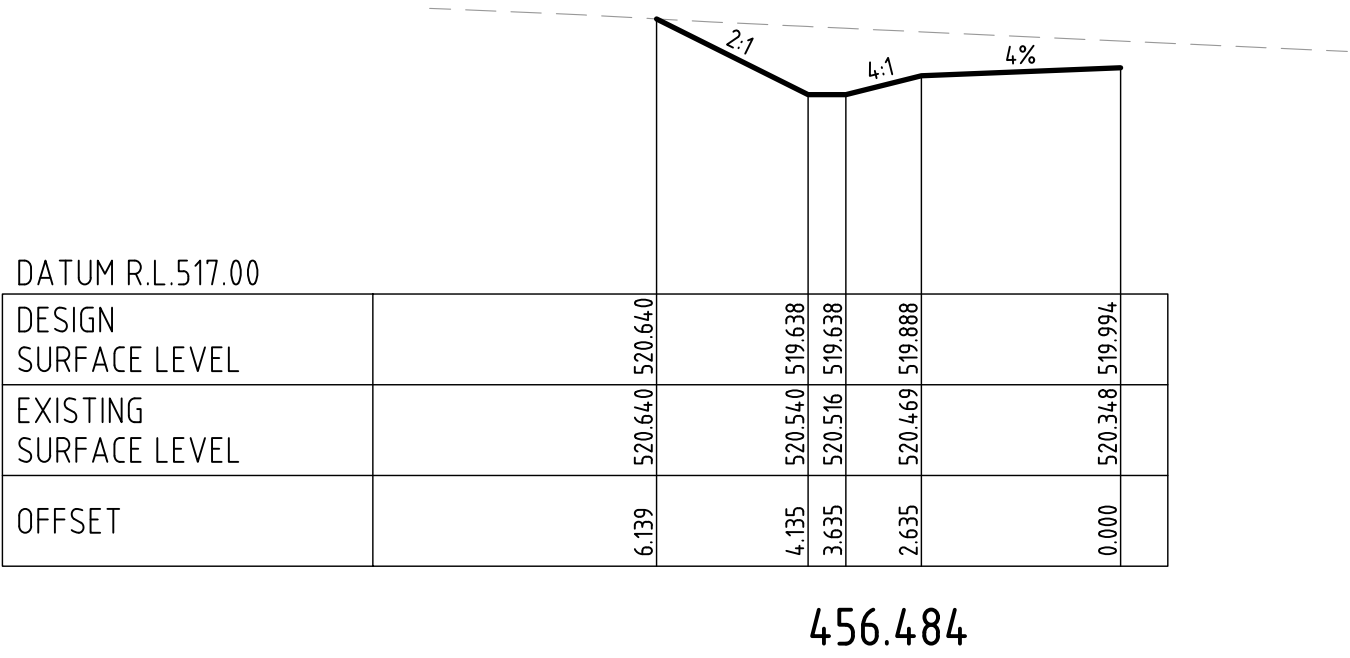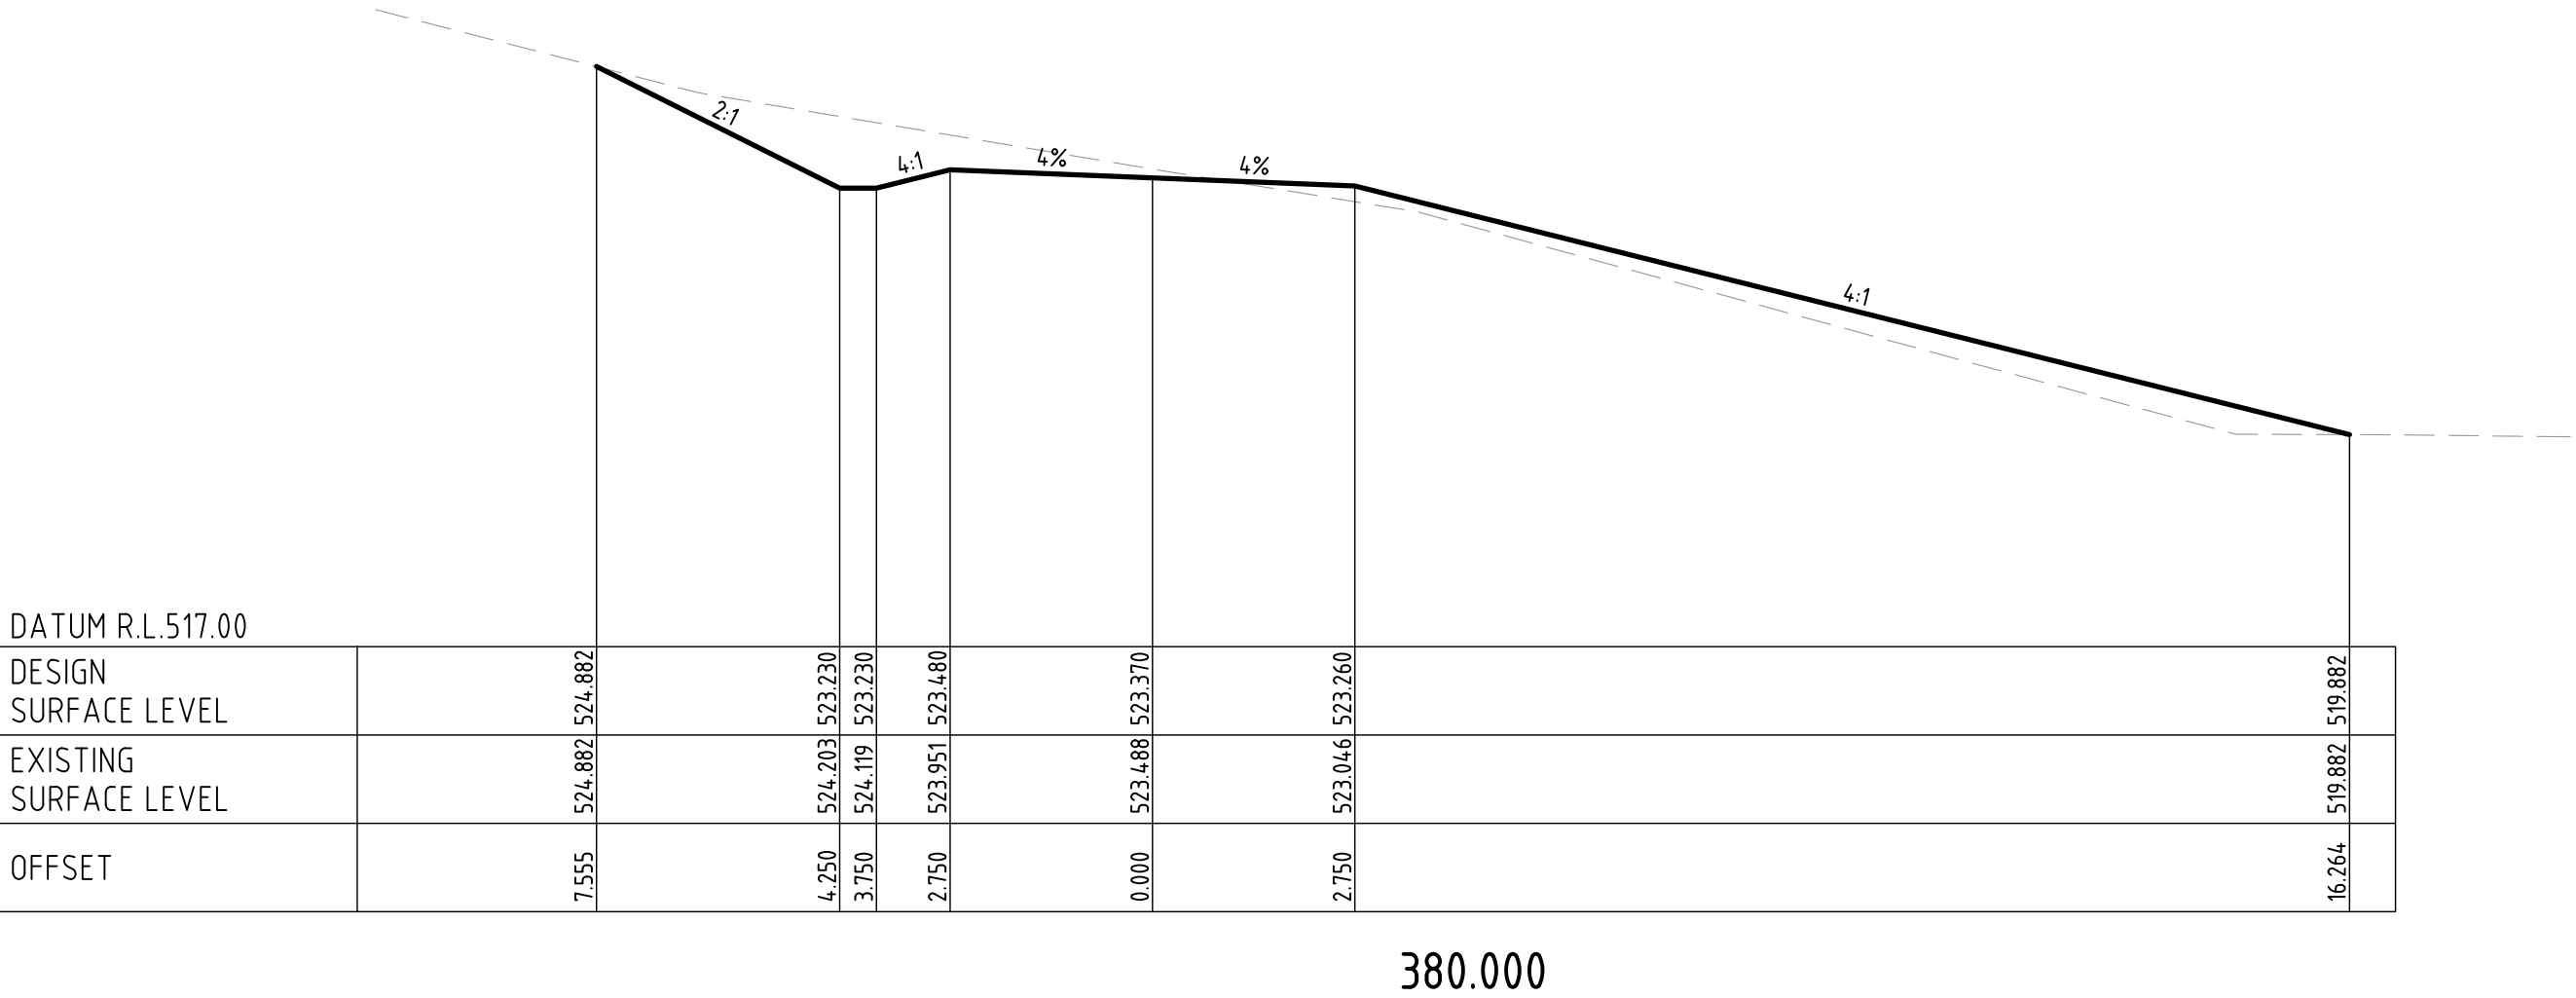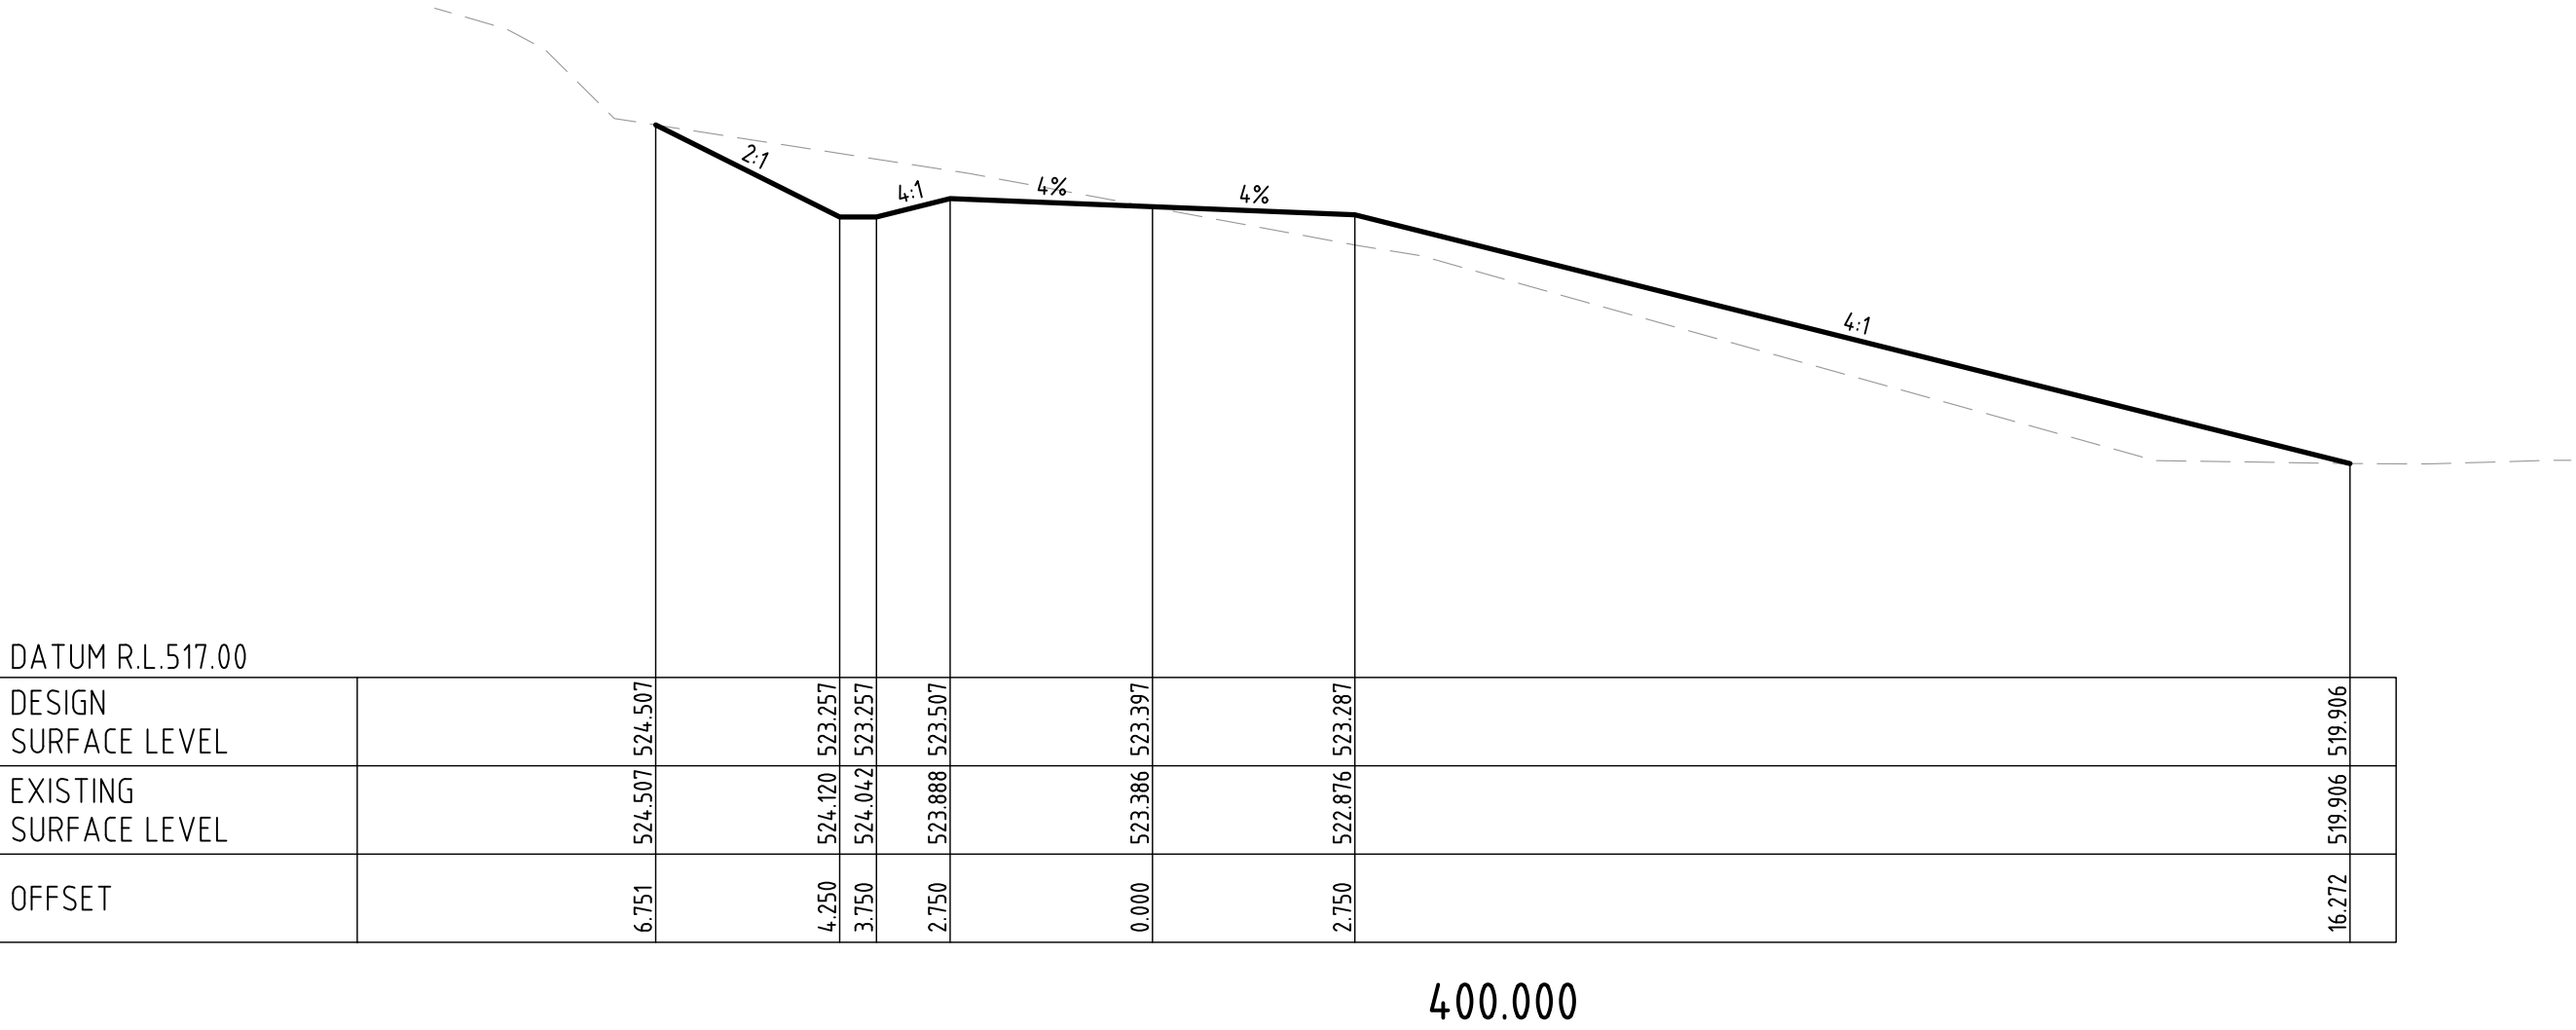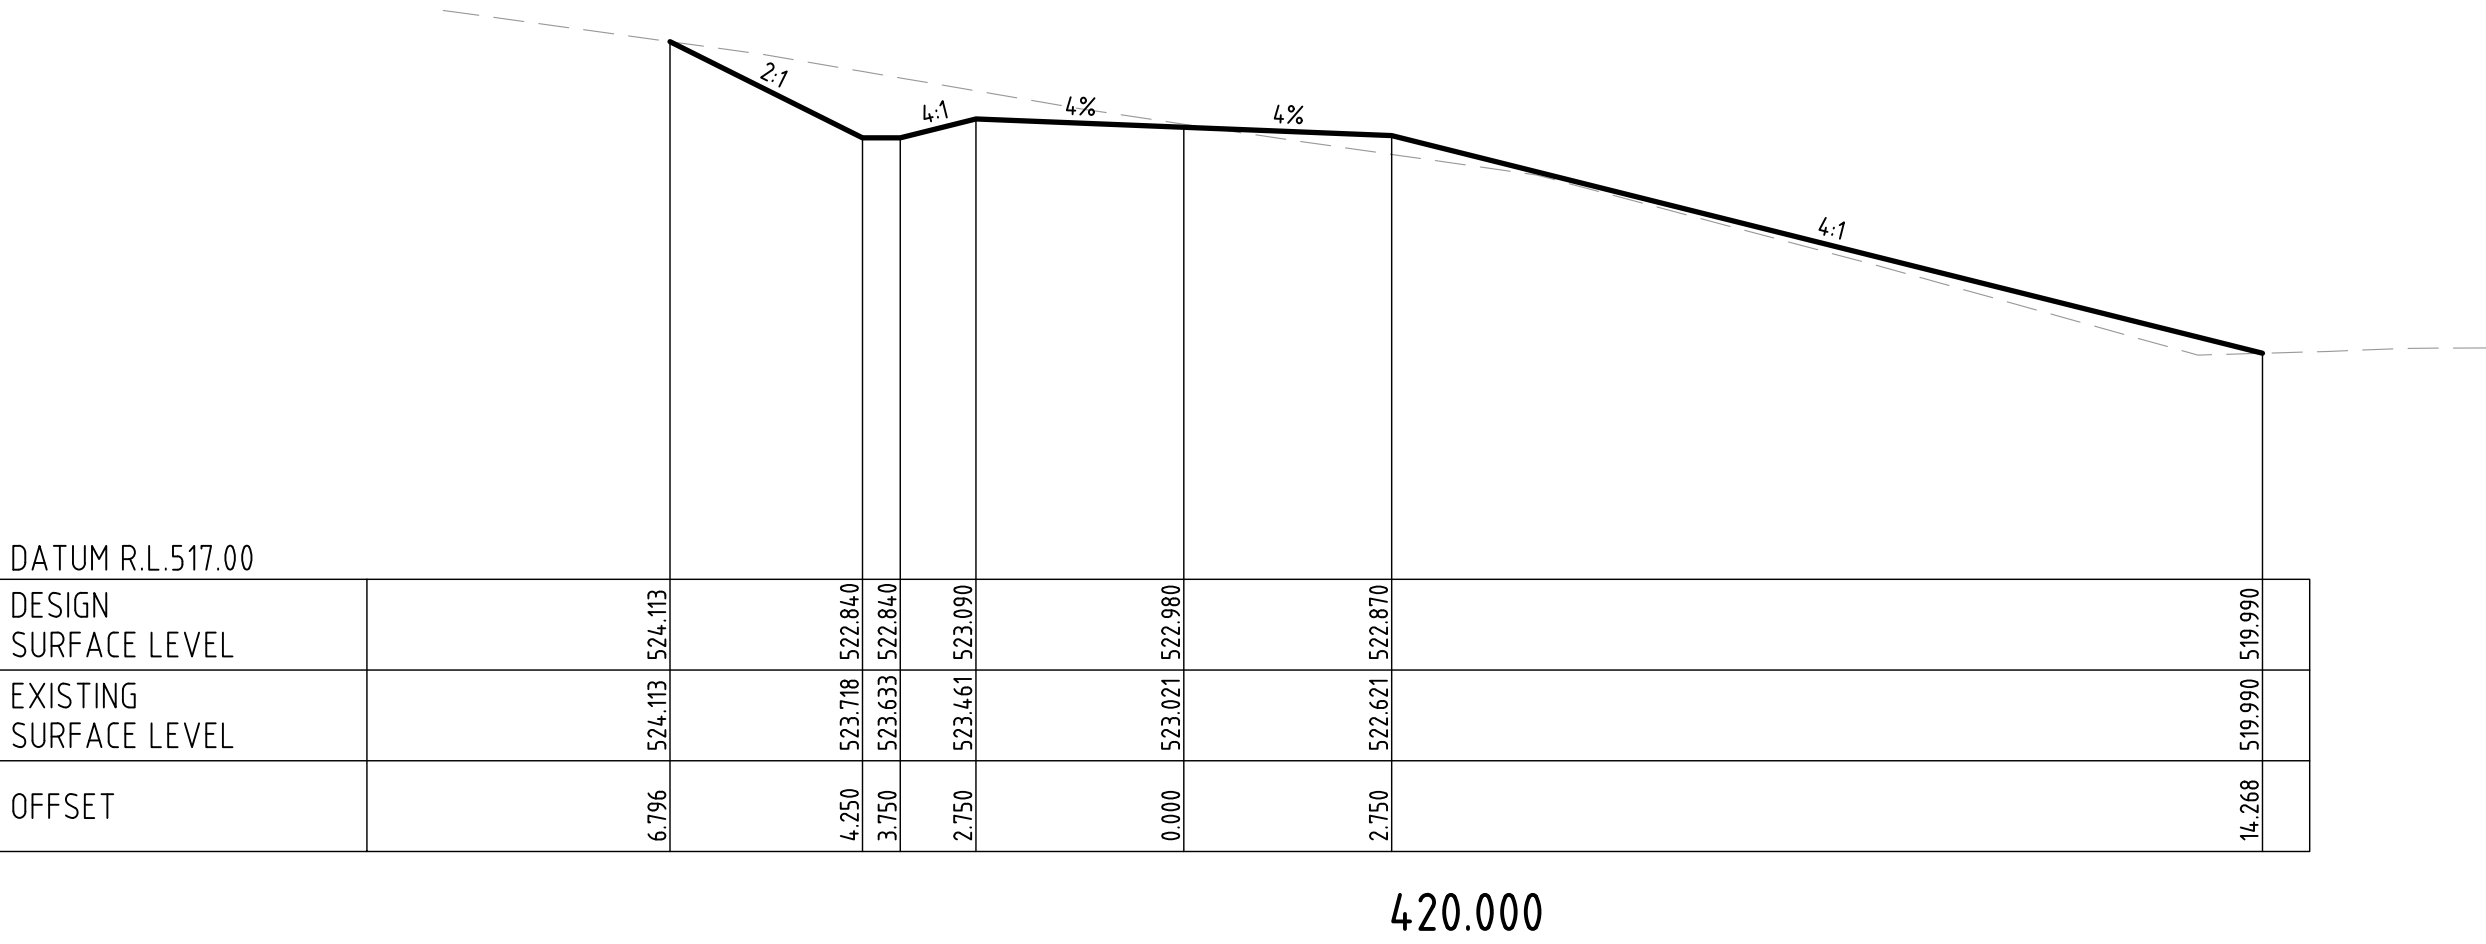

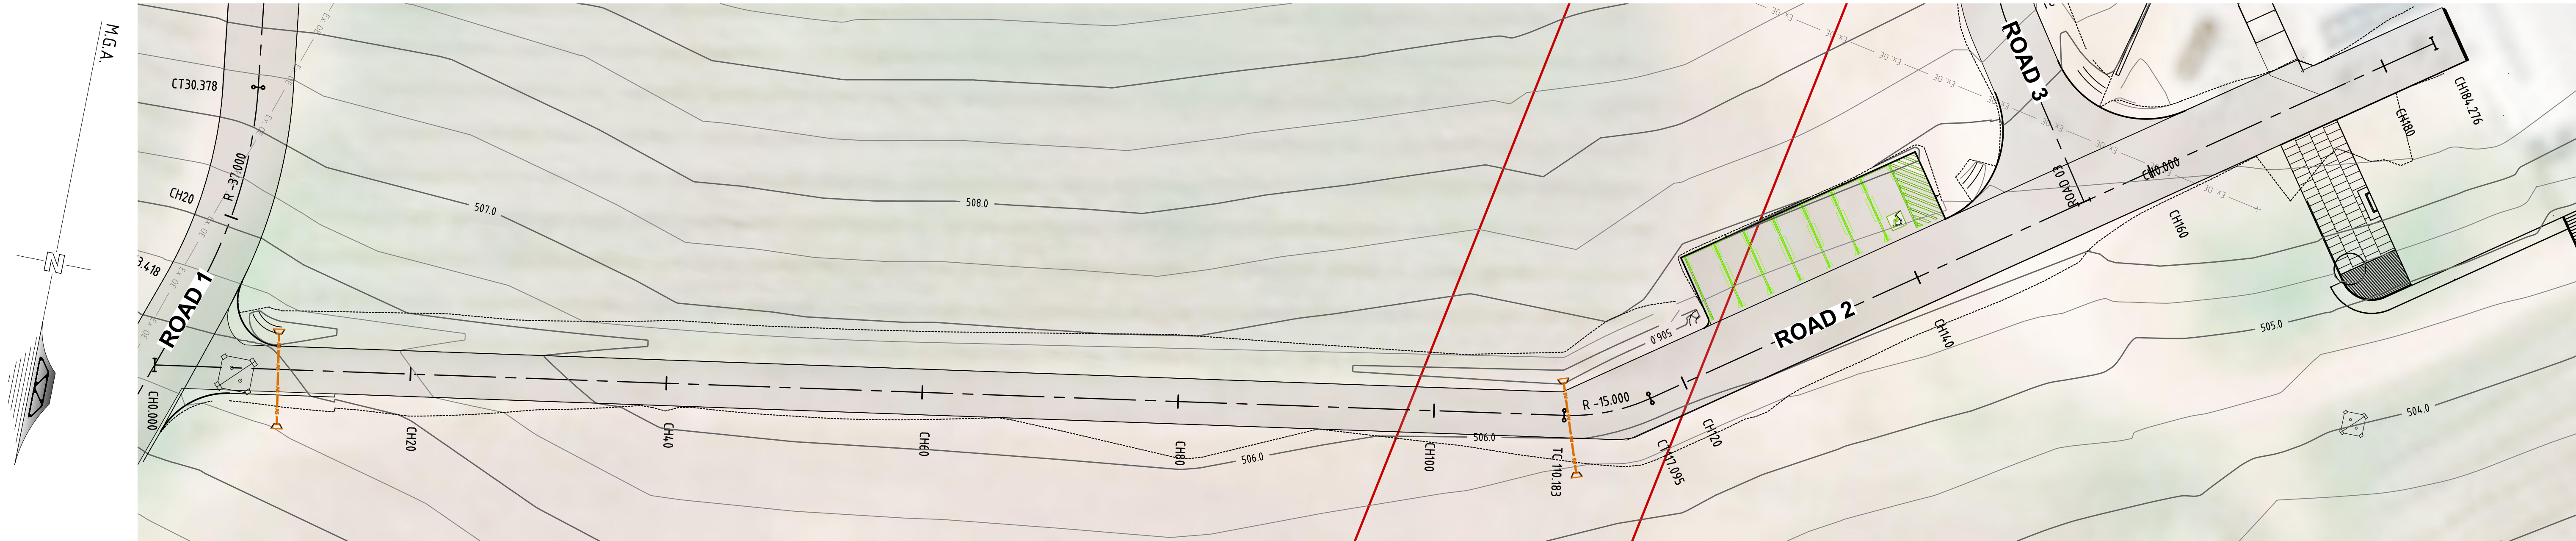


PROPOSED ROAD 2 PLAN

REDUCTION RATIO 1:250 @ A1
1:500 @ A3

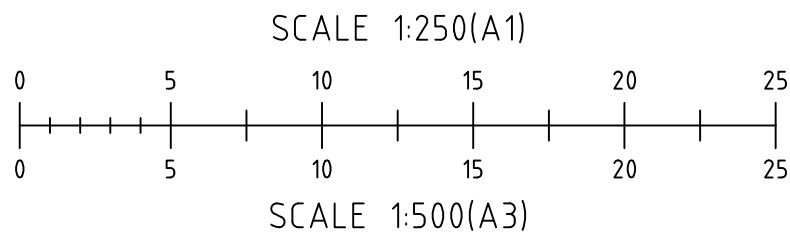

LEGEND (proposed)

- PROPOSED PAVEMENT, SEE 47299-C21
- PROPOSED ROAD CENTERLINE
- PROPOSED ROAD DESIGN CHAINAGE
- NEW 300mmØ BLUEMAX PIPE
- NEW CONCRETE HEADWALL

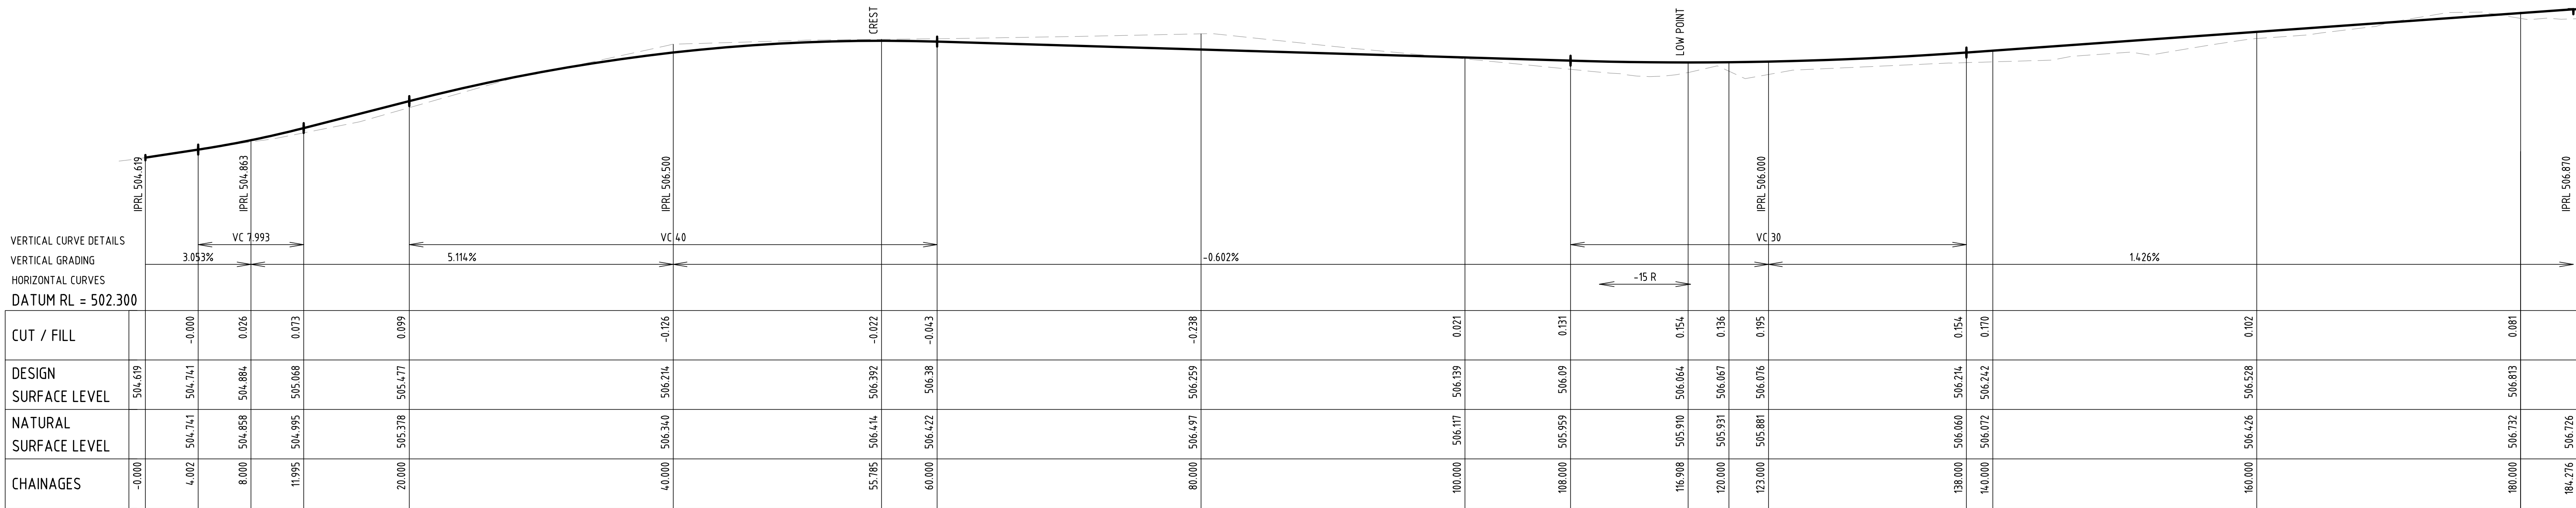

PROPOSED ROAD 2 LONG SECTION - Ch 0.00 - 180.00

REDUCTION RATIO 1:250H 1:100V @ A1

SUBMISSION FOR DA

BARNSON PTY LTD

phone 1300 BARNSON (1300 227 676)
email generalenquiry@barnson.com.au
web barnson.com.au

THIS DRAWING IS TO BE READ IN CONJUNCTION WITH GENERAL BUILDING DRAWINGS, SPECIFICATIONS & OTHER CONSULTANTS DRAWINGS APPLICABLE TO THIS PROJECT. ALL DIMENSIONS IN MILLIMETRES. DO NOT SCALE. DIMENSIONS TO BE CHECKED ON SITE BEFORE COMMENCEMENT OF WORK. REPORT DISCREPANCIES TO BARNSON PTY LTD. NO PART OF THIS DRAWING MAY BE REPRODUCED IN ANY WAY WITHOUT THE WRITTEN PERMISSION OF BARNSON PTY LTD.












Rev	Date	Description
A	20-03-2025	PRELIMINARY DRAWING
B	30-04-2025	REVISED LAYOUT
C	13-05-2025	PROPOSED LAYOUT AMENDED
D	23-05-2025	ROAD & SW DETAILS ADDED

Project
**CIVIL DESIGN DOCUMENTATION
PROPOSED DEVELOPMENT**
Site Address
**85 ROCKY WATERHOLE ROAD
MOUNT FROME NSW 2850**
Client
WILD MODULAR

Drawing Title
**PROPOSED ROAD 2 PLAN & LONG
SECTION Ch: 0.00m - Ch: 184.276m**
Design **LM**
Drawn **JS**
Check **LM**
Original Sheet Size **A1**
Revision **D**

Certification
Project No
Drawing No

47299
C29

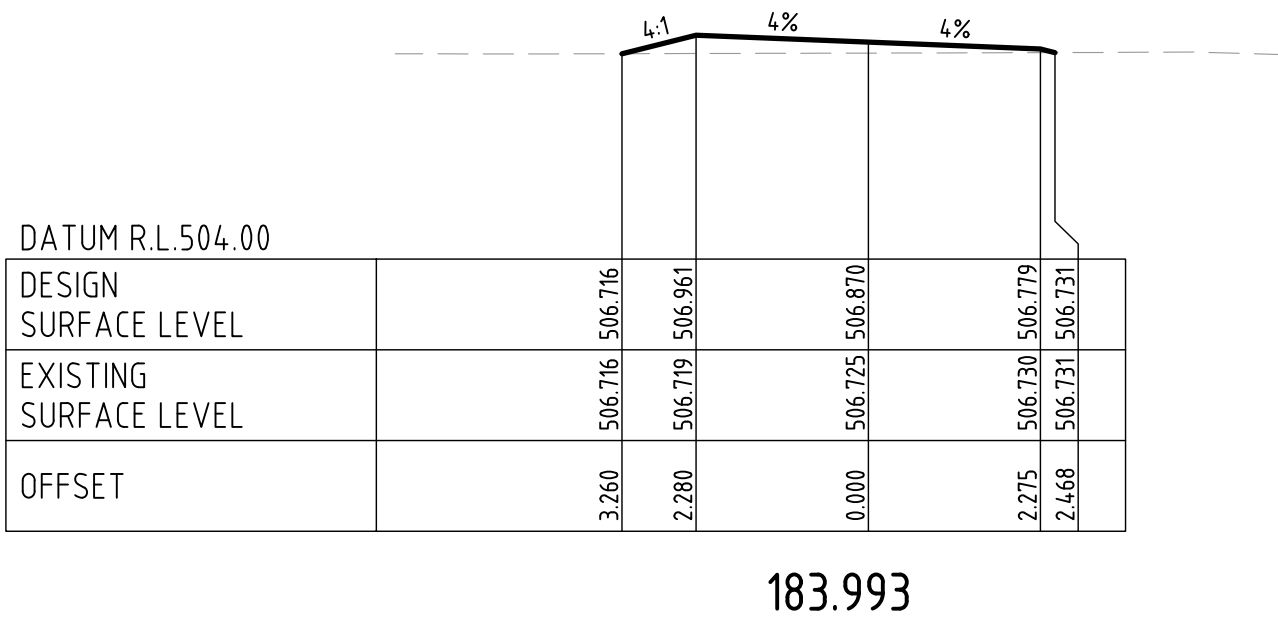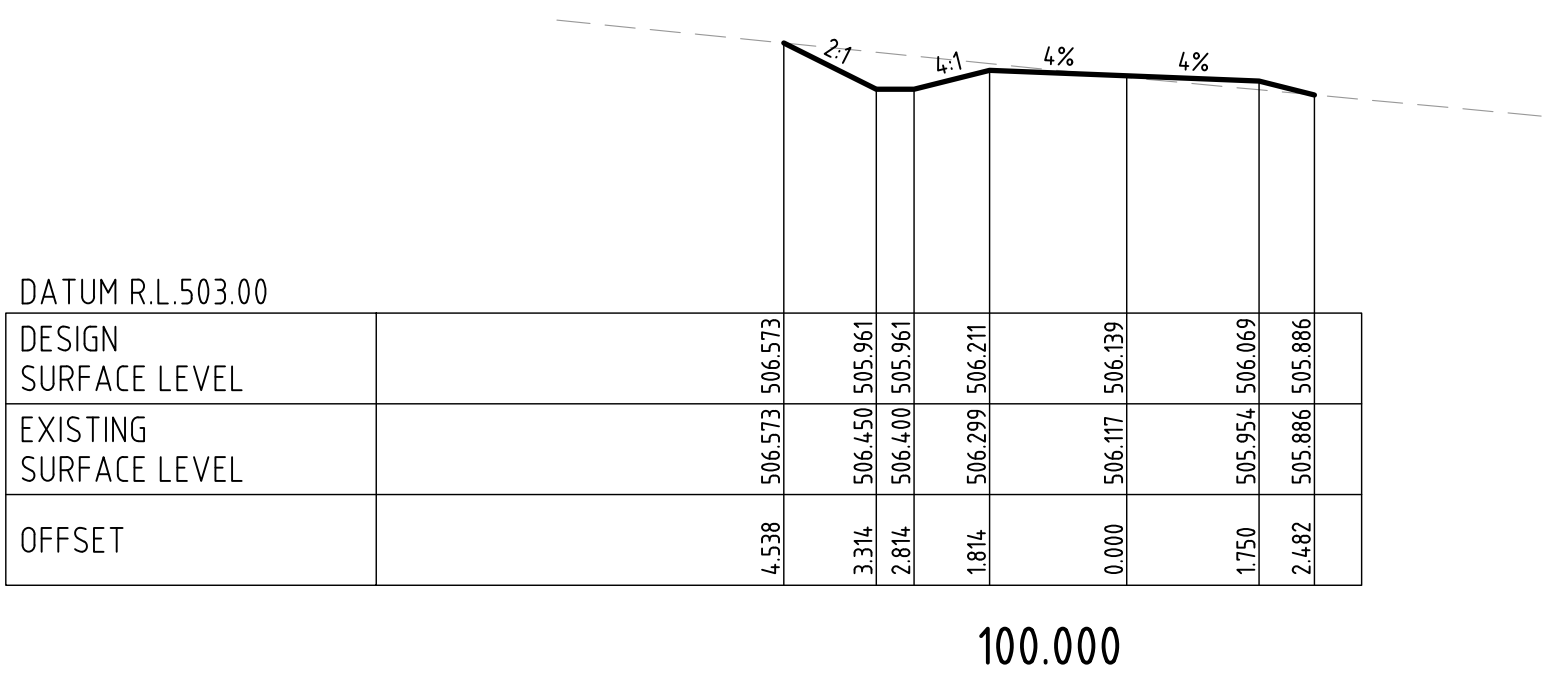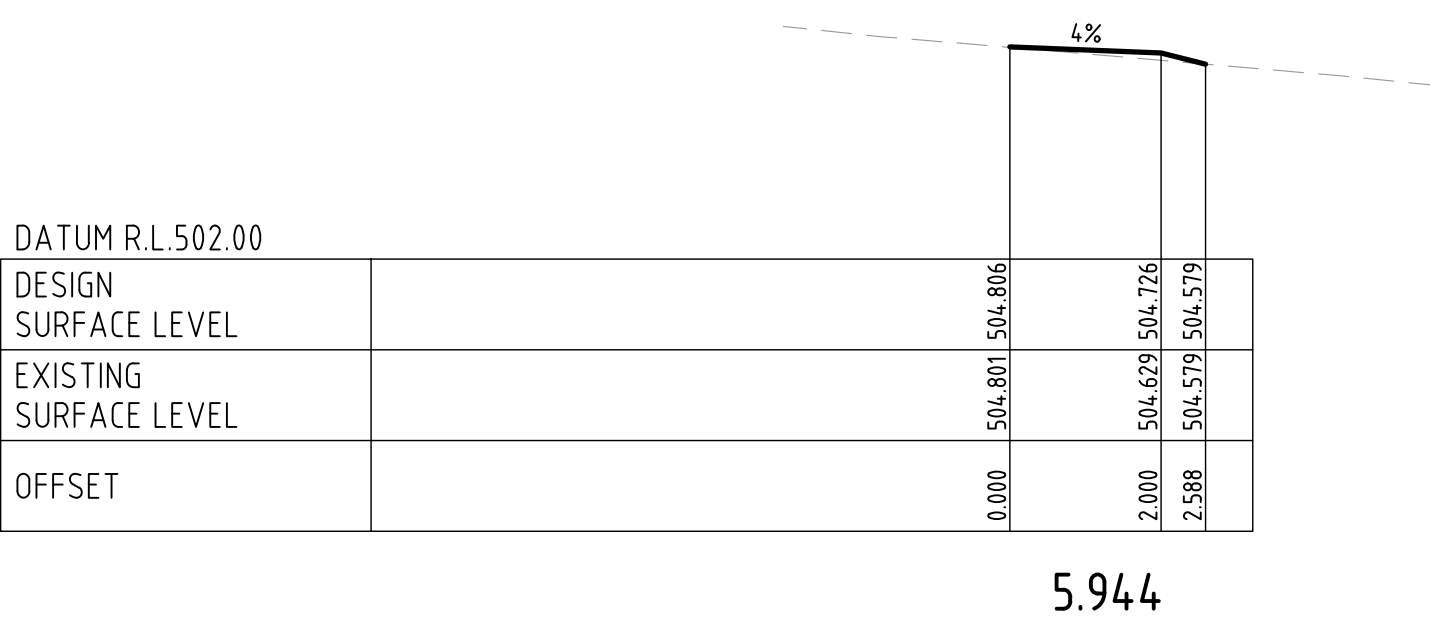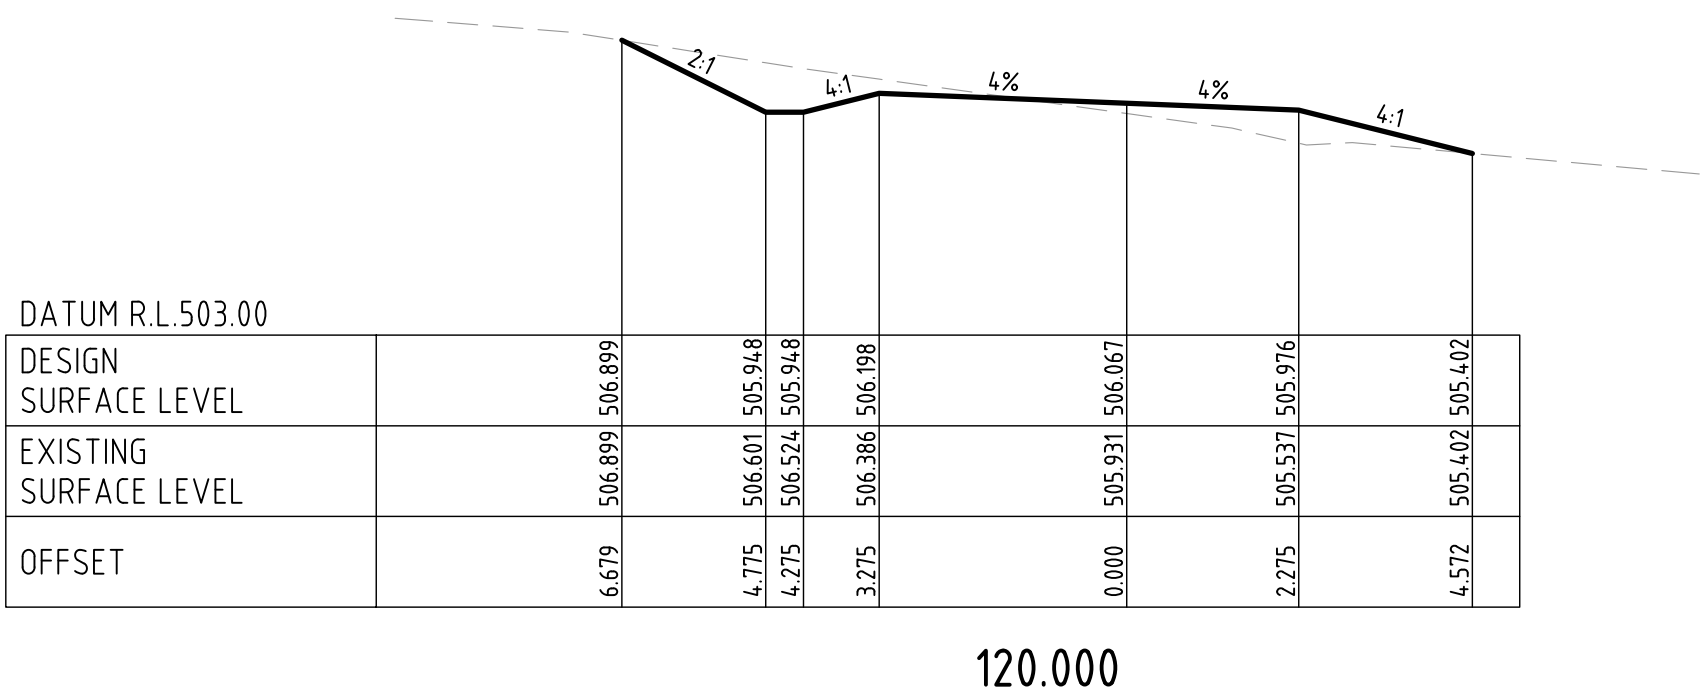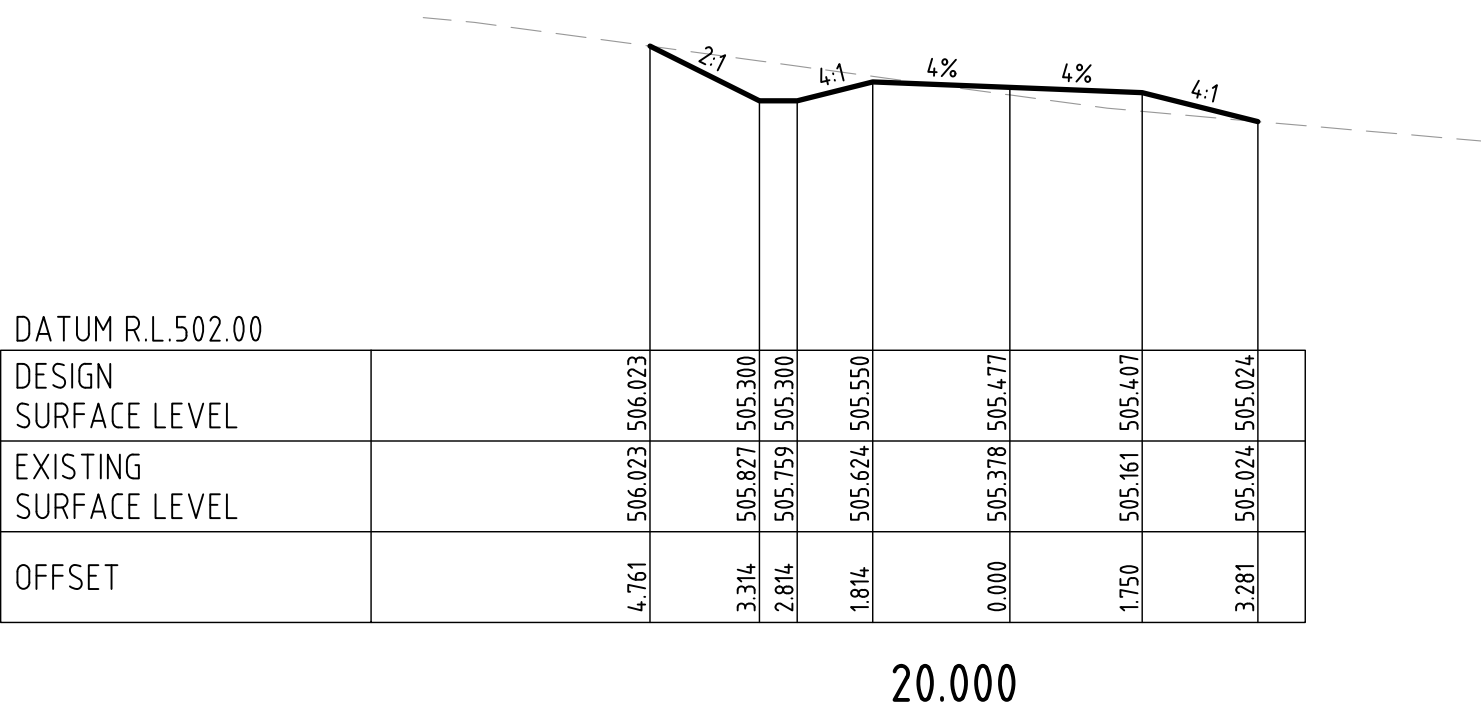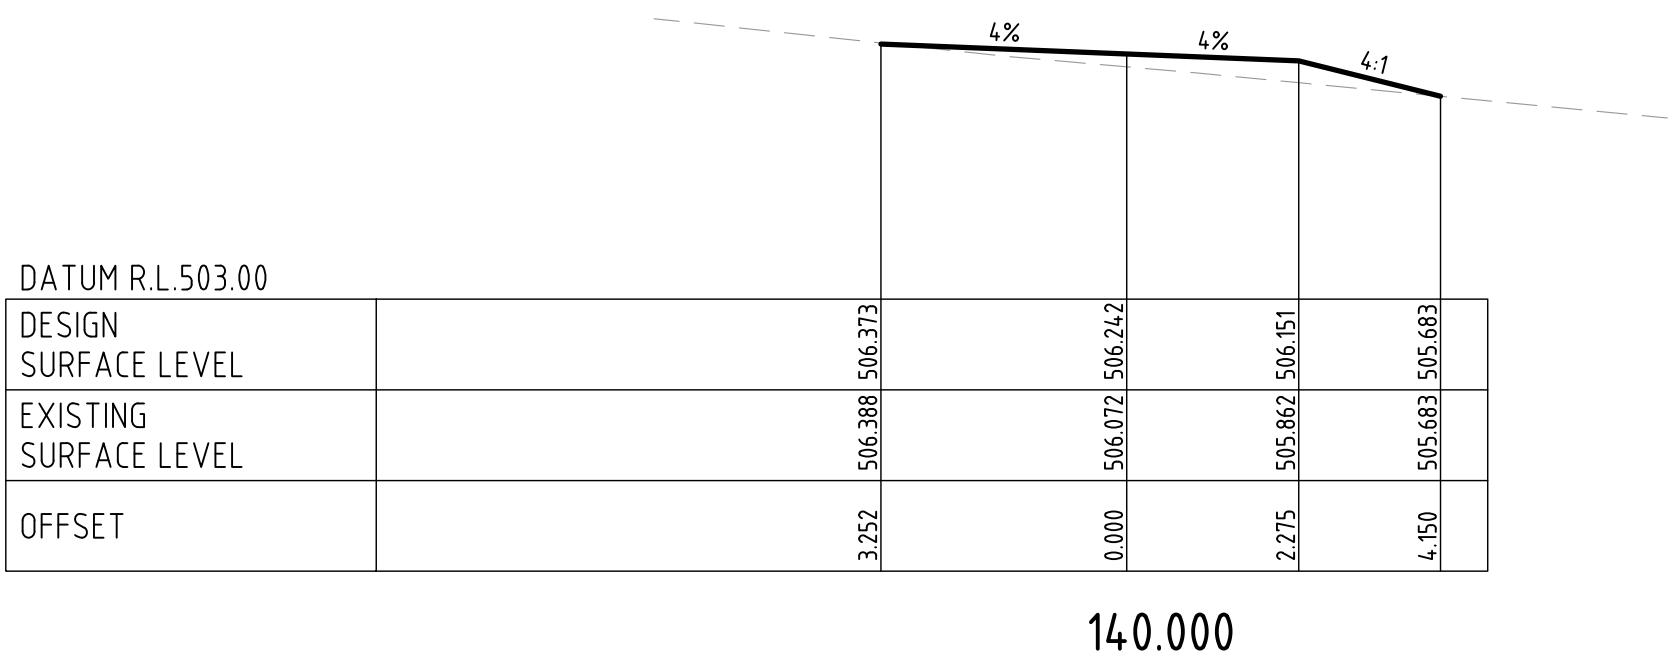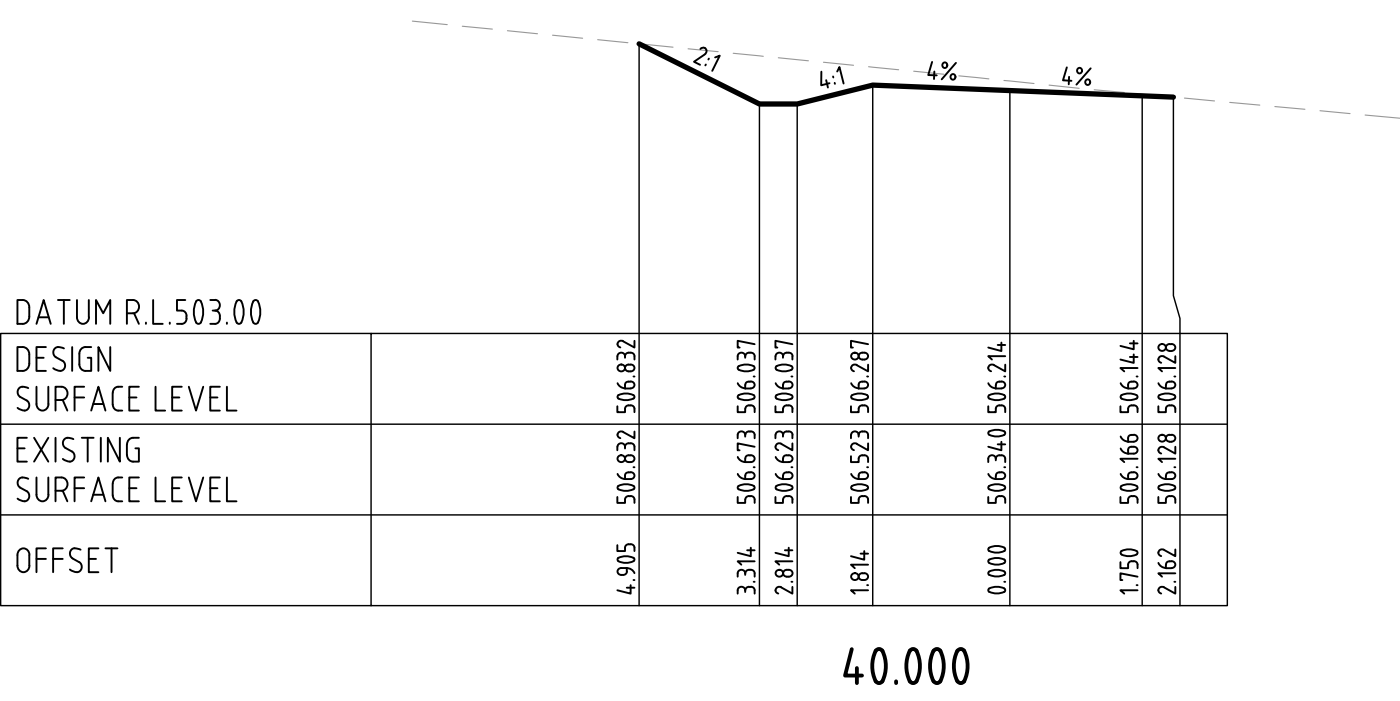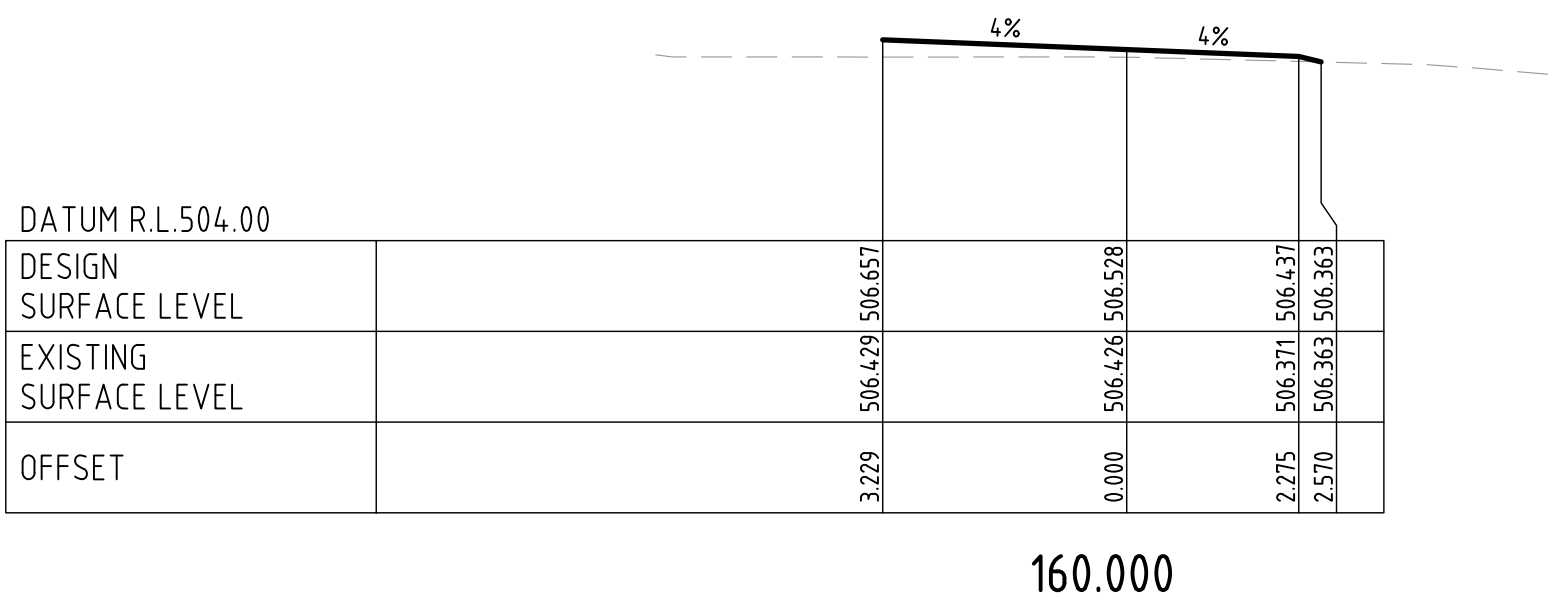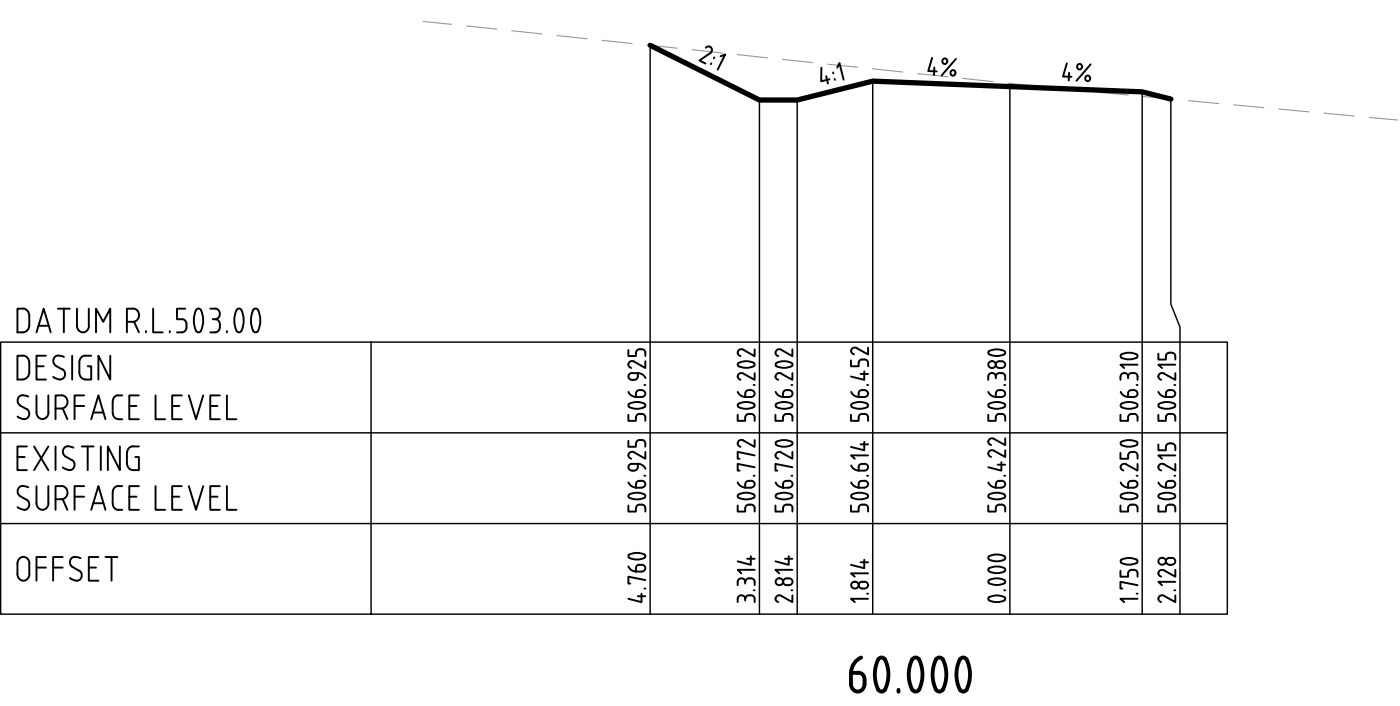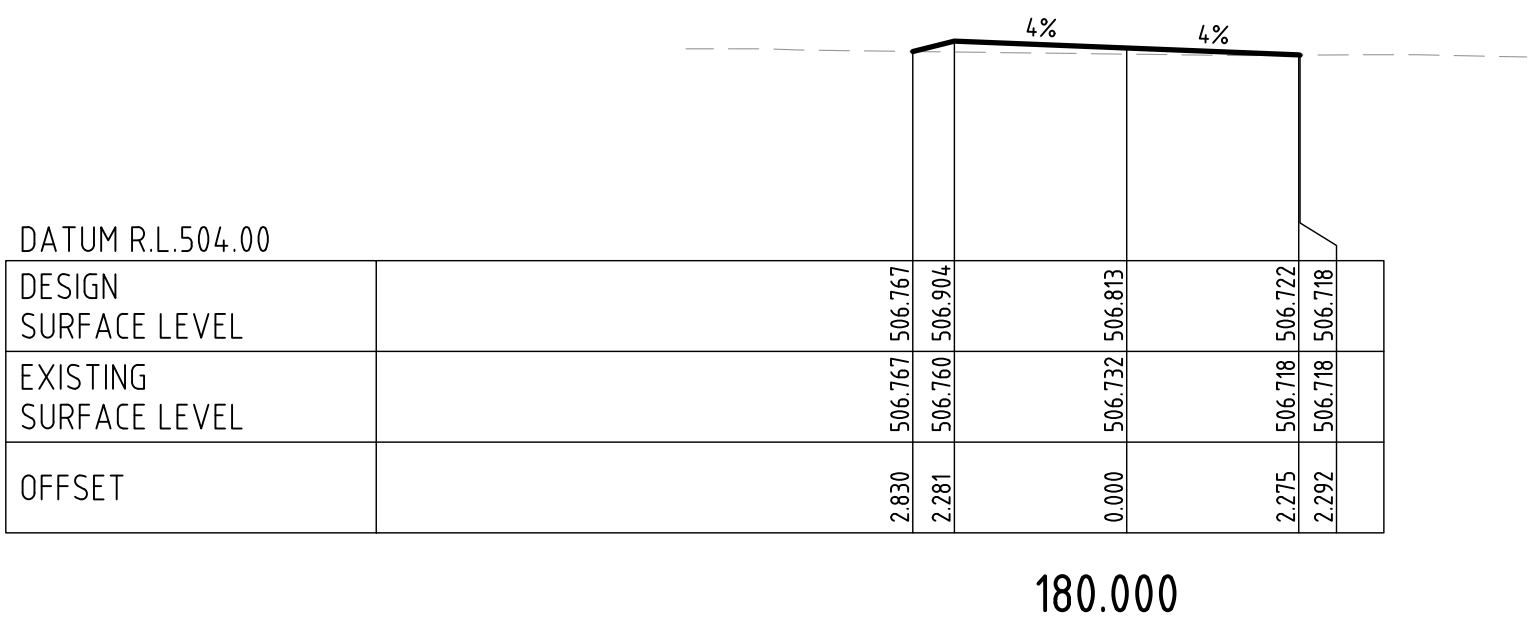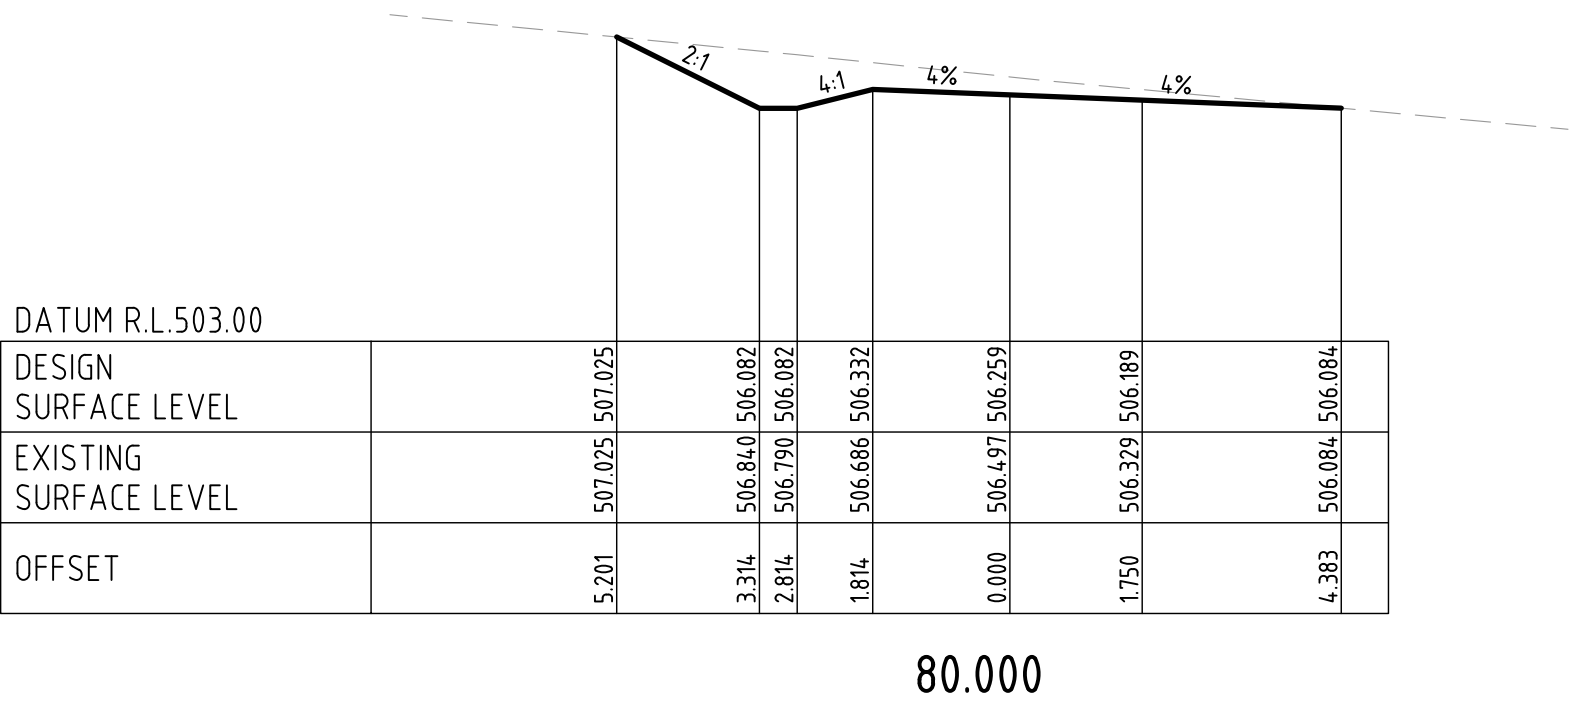

SUBMISSION FOR DA

LEGEND (proposed)

PROPOSED PAVEMENT, SEE 47299-C21

PROPOSED ROAD CENTERLINE

PROPOSED ROAD DESIGN CHAINAGE

NEW 300mmØ BLUEMAX PIPE

NEW CONCRETE HEADWALL

PROPOSED ROAD 3 PLAN
REDUCTION RATIO 1:250 @ A1
1:500 @ A3

PROPOSED ROAD 3 LONG SECTION - Ch 0.00 - 167.028
REDUCTION RATIO 1:250H 1:100V @ A1

SUBMISSION FOR DA

barnson.
DESIGN . PLAN . MANAGE

BARNSON PTY LTD

phone 1300 BARNSON (1300 227 676)
email generalenquiry@barnson.com.au
web barnson.com.au

THIS DRAWING IS TO BE READ IN CONJUNCTION WITH GENERAL BUILDING DRAWINGS, SPECIFICATIONS & OTHER CONSULTANTS DRAWINGS APPLICABLE TO THIS PROJECT. ALL DIMENSIONS IN MILLIMETRES. DO NOT SCALE. DIMENSIONS TO BE CHECKED ON SITE BEFORE COMMENCEMENT OF WORK. REPORT DISCREPANCIES TO BARNSON PTY LTD. NO PART OF THIS DRAWING MAY BE REPRODUCED IN ANY WAY WITHOUT THE WRITTEN PERMISSION OF BARNSON PTY LTD.











Rev	Date	Description
A	20-03-2025	PRELIMINARY DRAWING
B	30-04-2025	REVISED LAYOUT
C	13-05-2025	PROPOSED LAYOUT AMENDED
D	23-05-2025	ROAD & SW DETAILS ADDED

Project
**CIVIL DESIGN DOCUMENTATION
PROPOSED DEVELOPMENT**
Site Address
85 ROCKY WATERHOLE ROAD
MOUNT FROME NSW 2850
Client
WILD MODULAR

Drawing Title	
PROPOSED ROAD 3 PLAN & LONG SECTION CH 0.00 - 167.028	
Design	LM
Drawn	JS
Check	LM
Original Sheet Size	A1
Revision	D

Certification
Project No
Drawing No


47299
C31

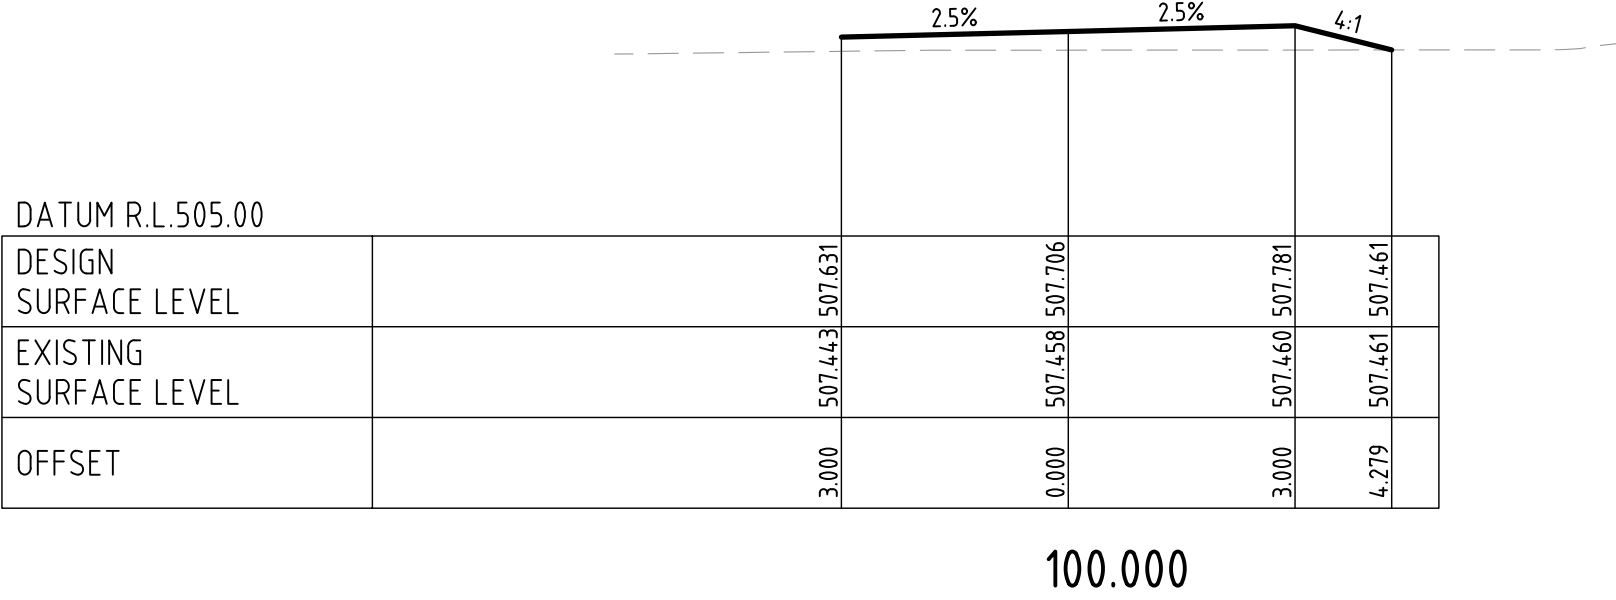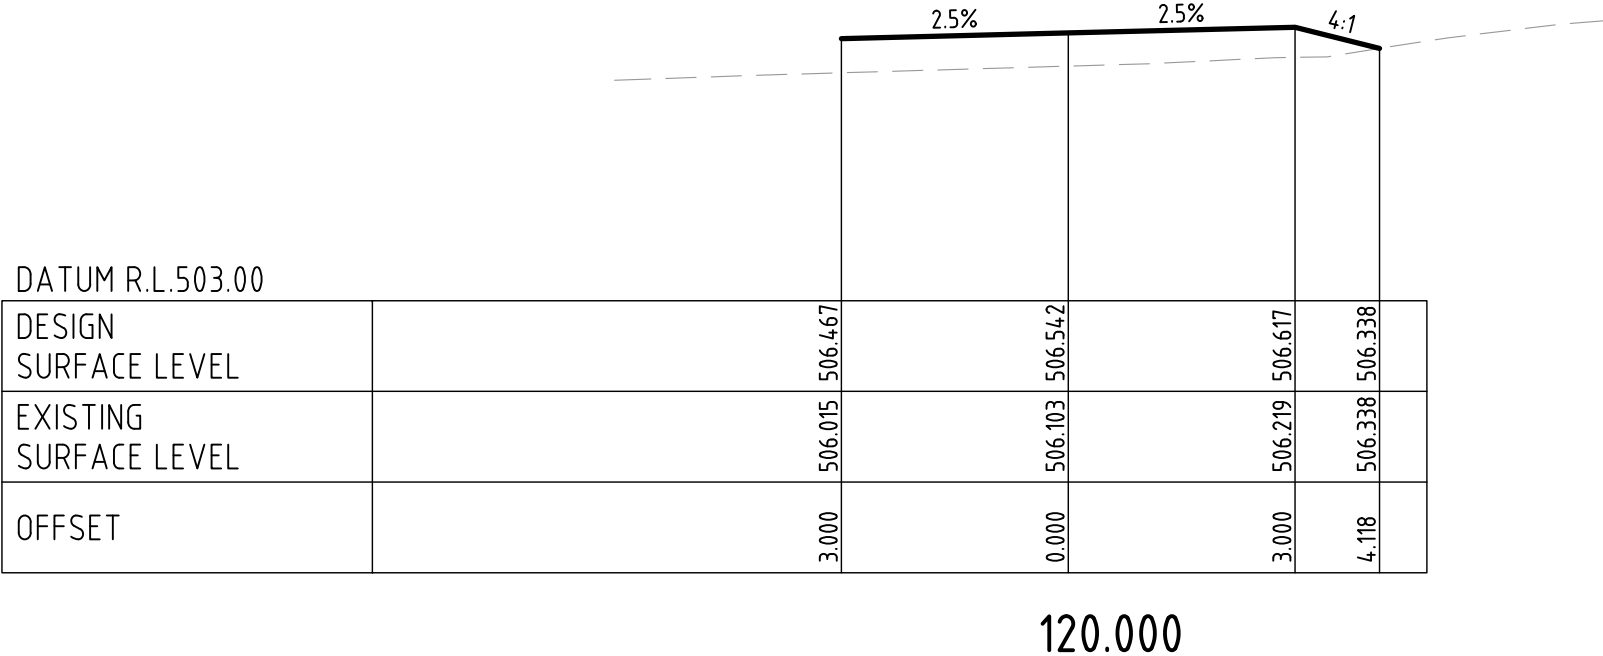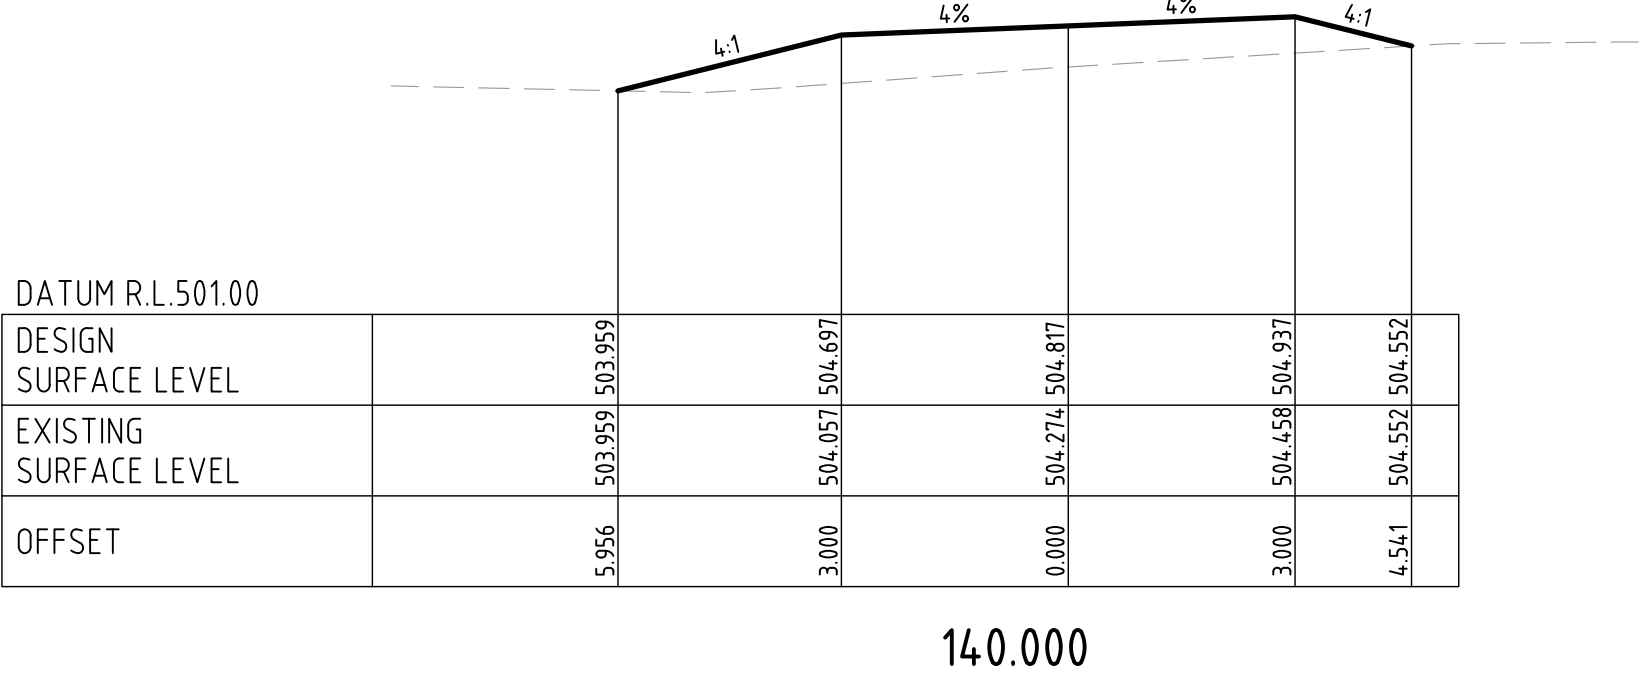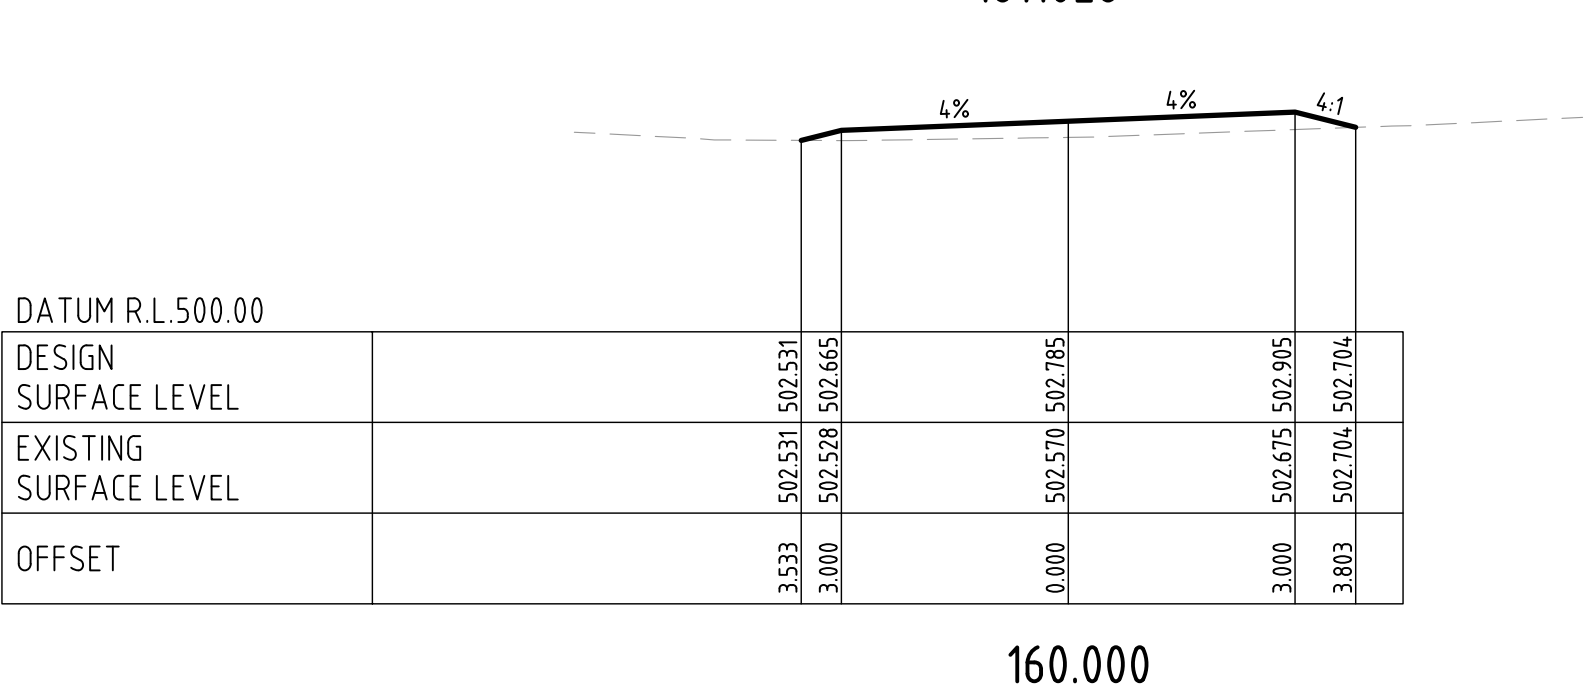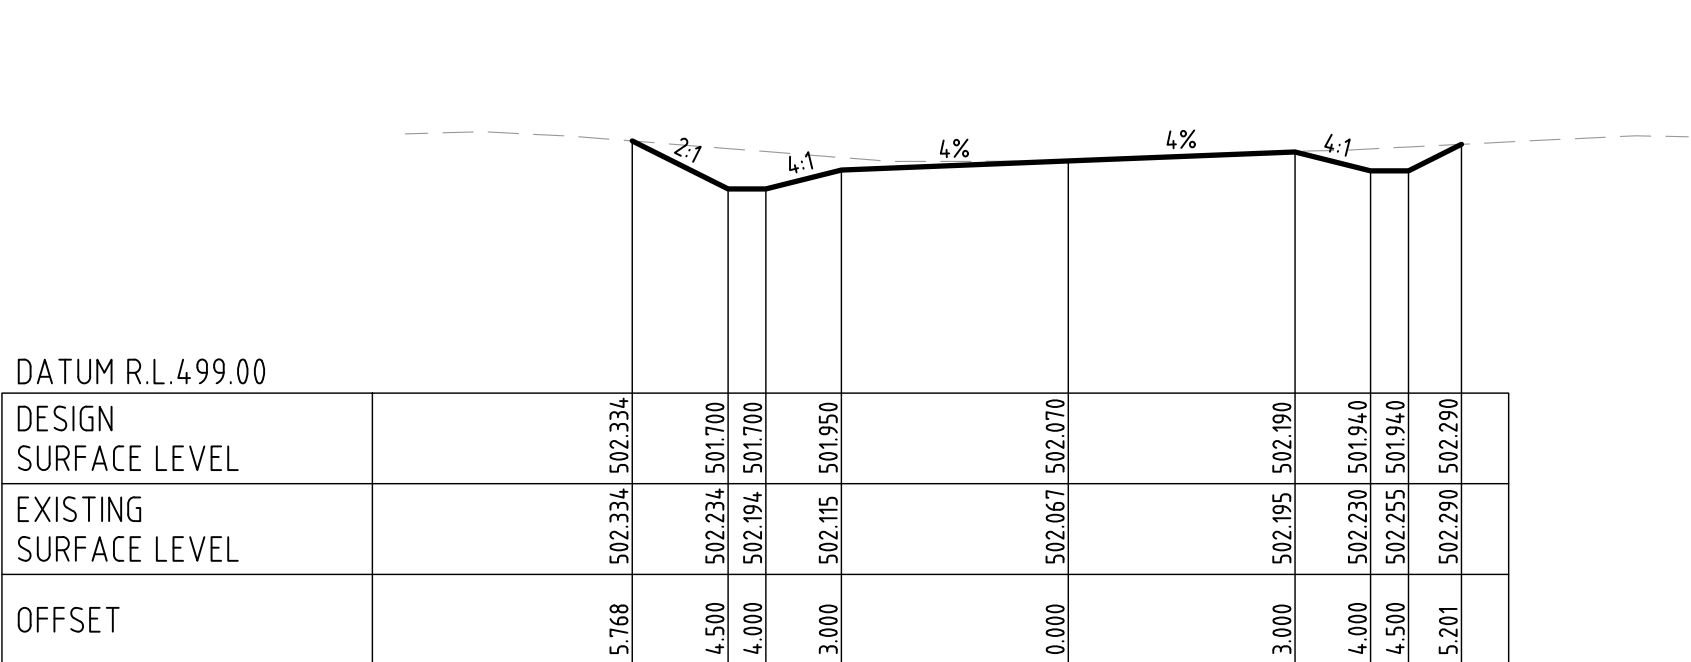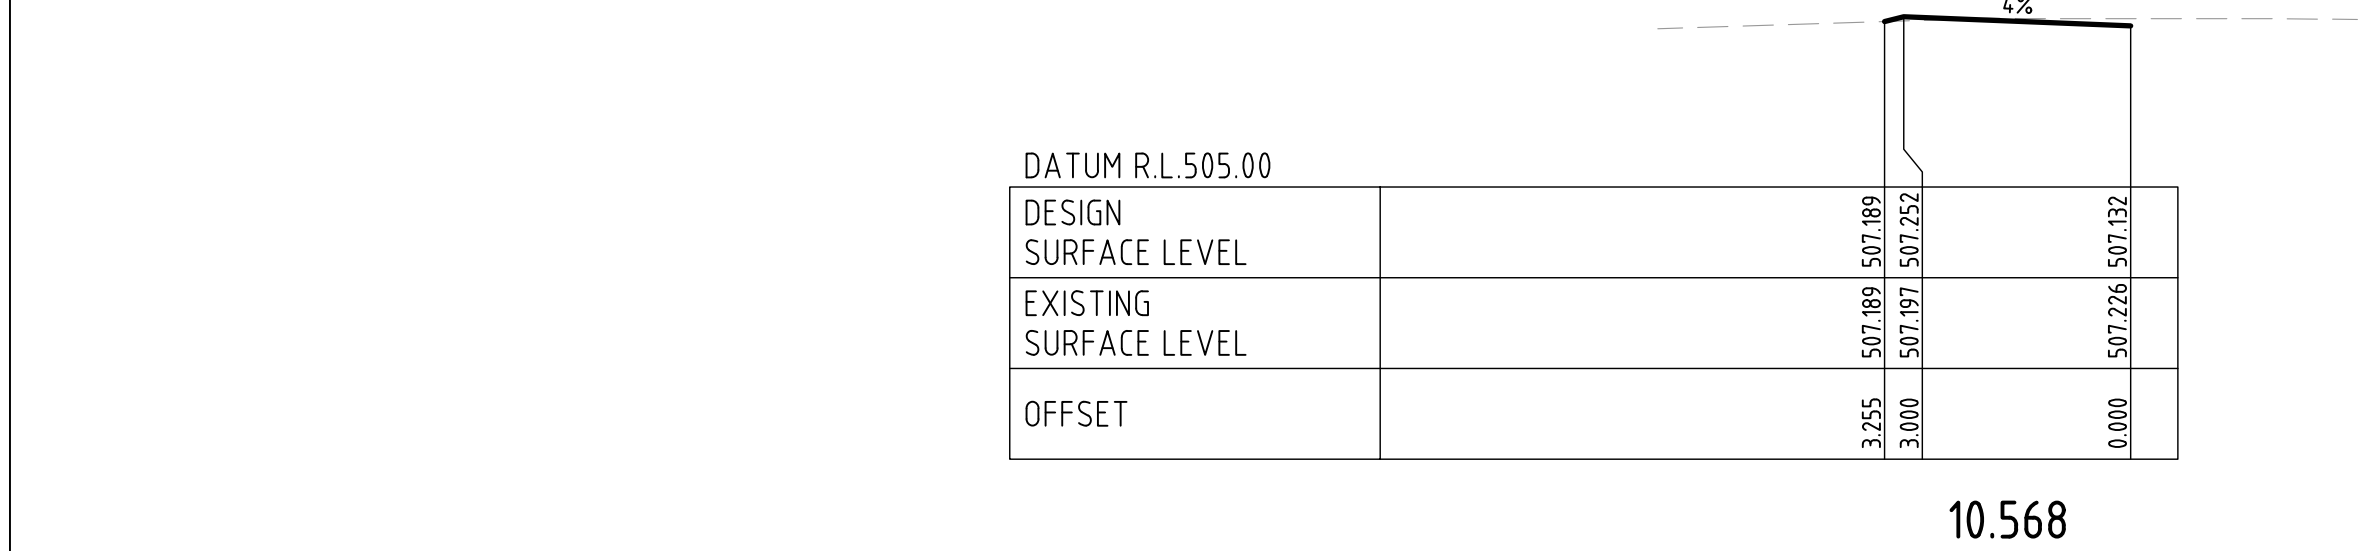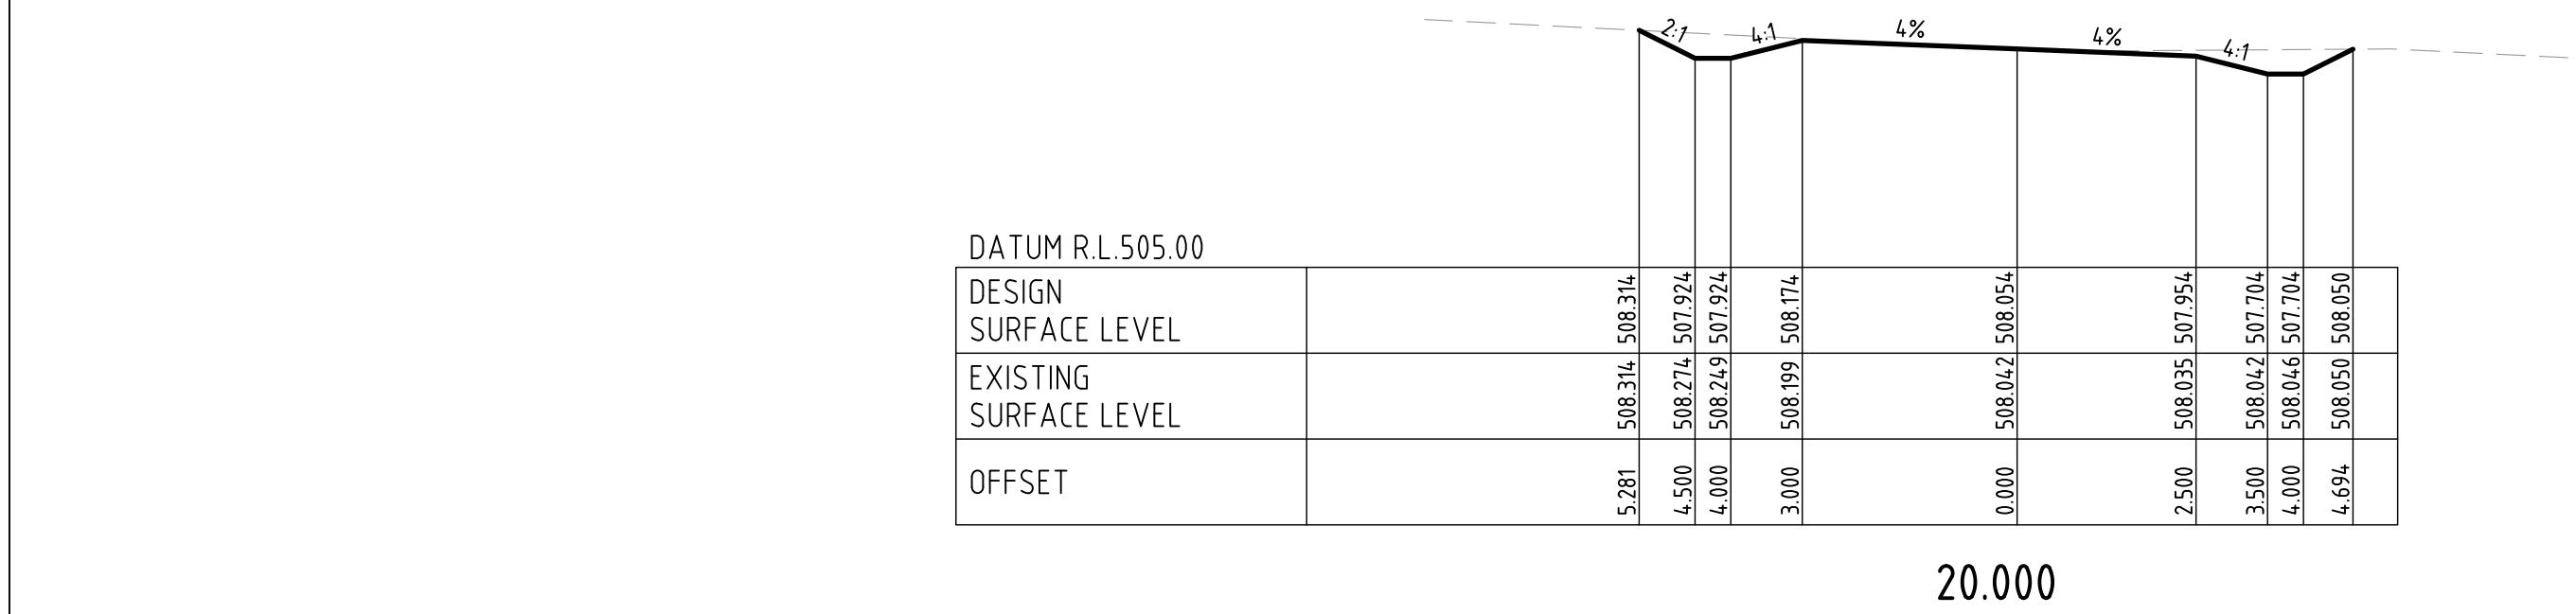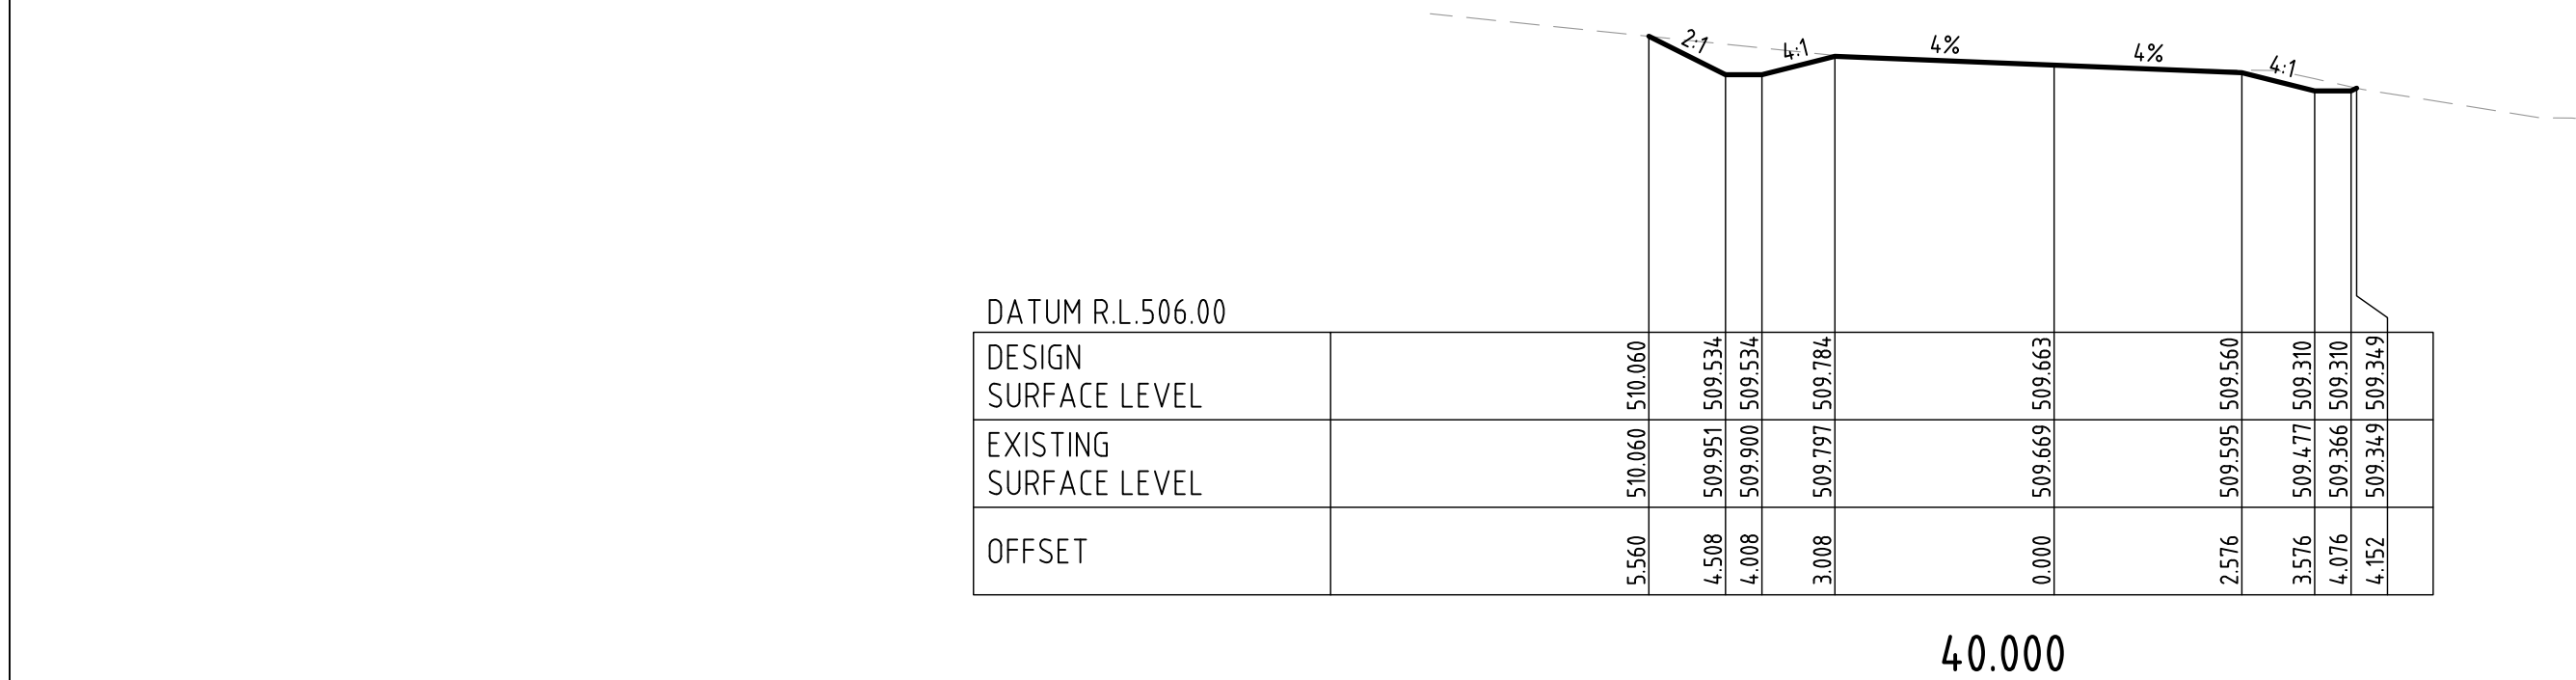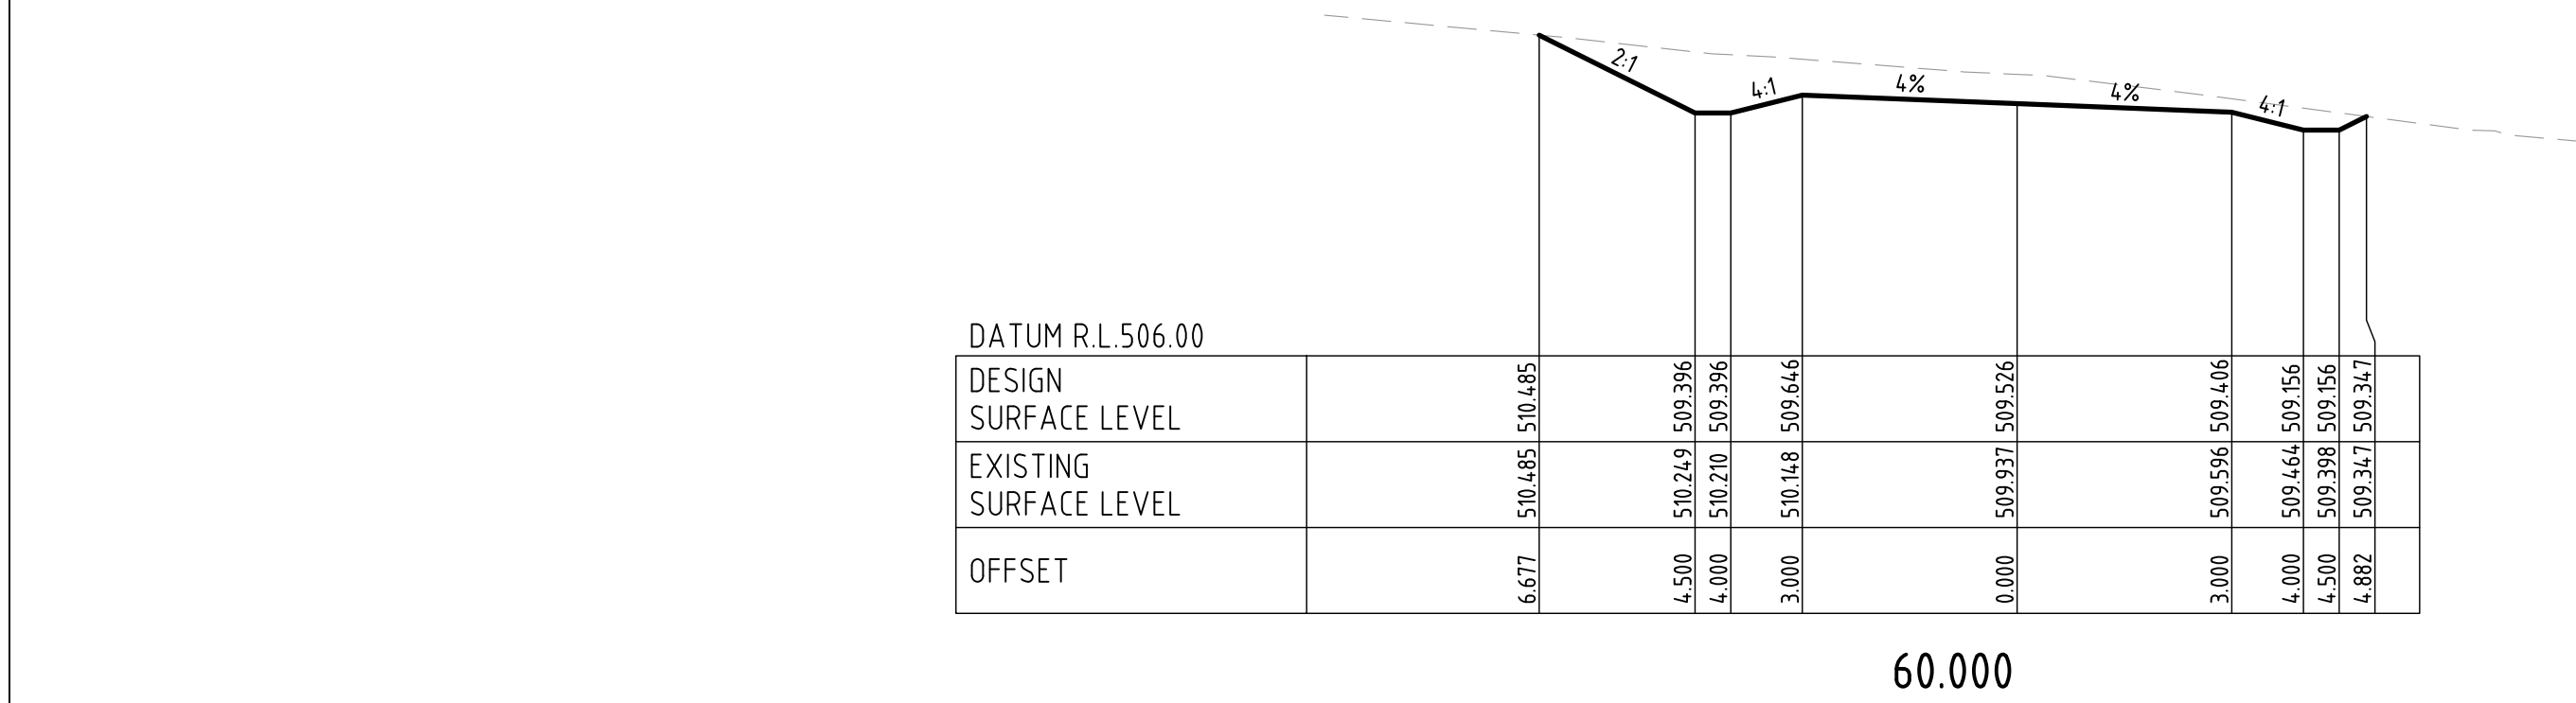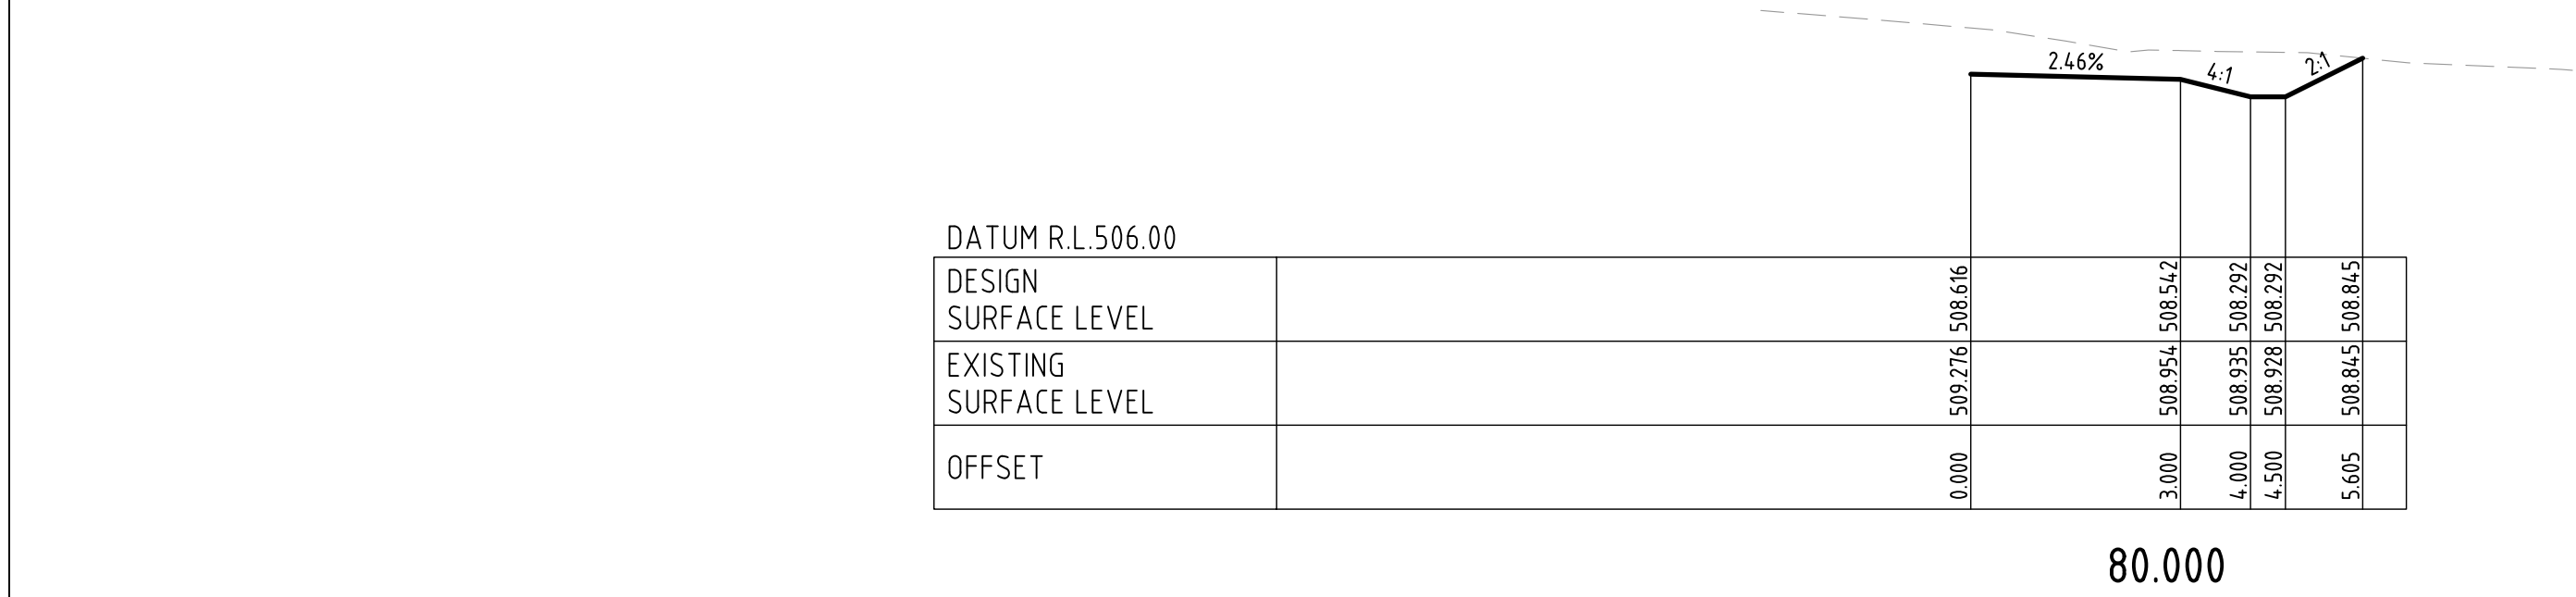

SUBMISSION FOR DA



PROPOSED ROAD 4 PLAN
REDUCTION RATIO 1:250 @ A1
1:500 @ A3

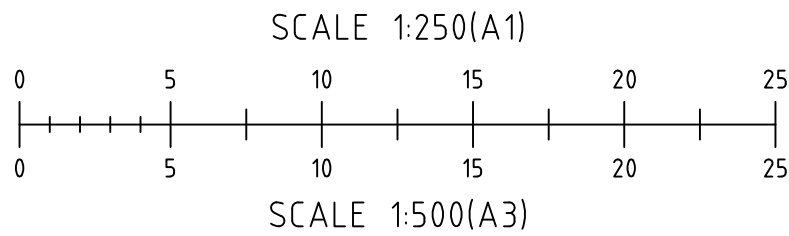

LEGEND (proposed)



- PROPOSED PAVEMENT, SEE 47299-C21
- PROPOSED ROAD CENTERLINE
- PROPOSED ROAD DESIGN CHAINAGE
- NEW 300mmØ BLUEMAX PIPE
- NEW CONCRETE HEADWALL

VERTICAL CURVE DETAILS
VERTICAL GRADING
HORIZONTAL CURVES
DATUM RL = 520.300

CUT / FILL	0.302	-0.136	-0.891	-1.391	-1.715	-2.023	-1.794	-0.970	-0.627	-0.621	-0.495	-0.065	0.218	0.056	0.227
DESIGN SURFACE LEVEL	523.339	523.499	523.966	524.723	525.496	528.543	529.311	531.051	531.693	531.724	531.847	531.971	532.094	532.218	532.342
NATURAL SURFACE LEVEL	523.038	523.635	524.857	526.114	527.211	530.571	531.105	532.021	532.320	532.344	532.332	532.036	531.876	532.462	532.115
CHAINAGES	0.000	3.004	9.000	14.936	20.000	40.000	45.000	60.000	75.000	80.000	100.000	120.000	140.000	160.000	180.000

PROPOSED ROAD 4 LONG SECTION - Ch 0.00 - 180.00
REDUCTION RATIO 1:250H 1:100V @ A1

SUBMISSION FOR DA

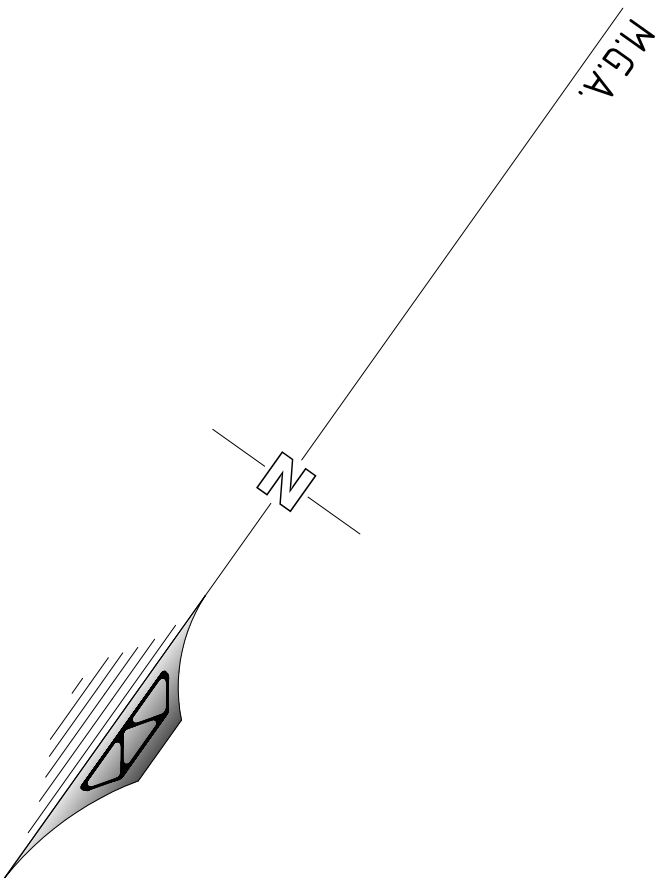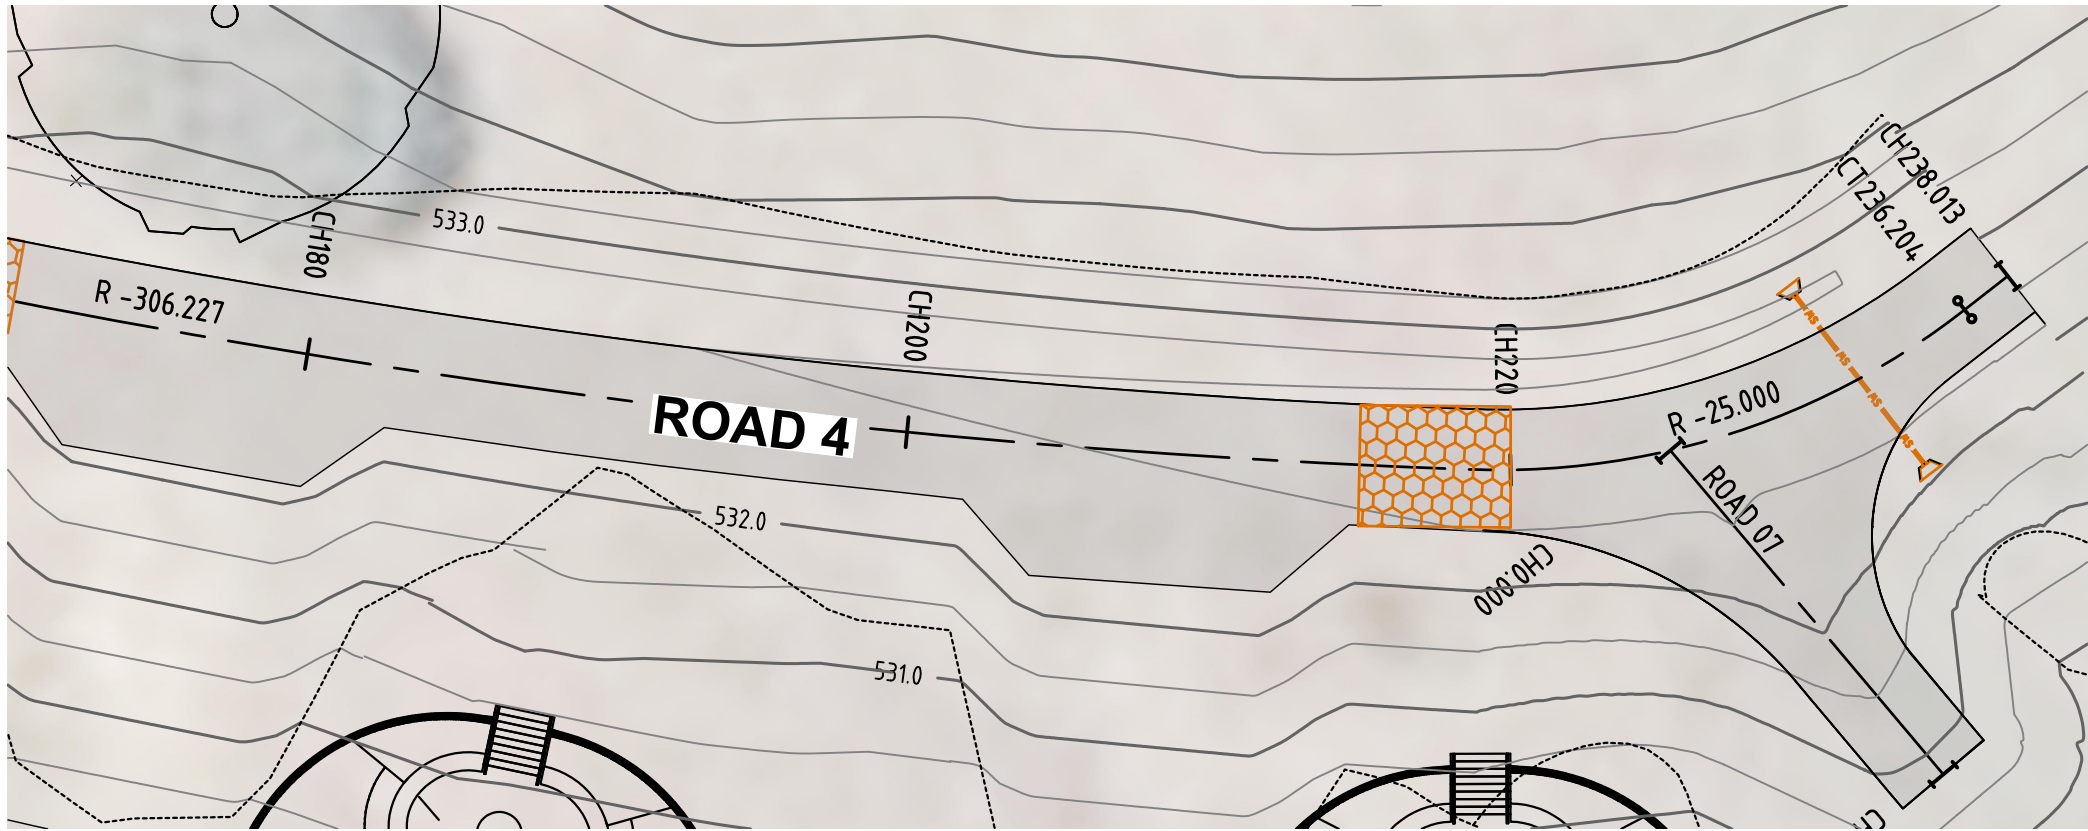

LEGEND (proposed)

PROPOSED PAVEMENT, SEE 47299-C21

PROPOSED ROAD CENTERLINE



PROPOSED ROAD DESIGN CHAINAGE

NEW 300mmØ BLUEMAX PIPE

NEW CONCRETE HEADWALL

PROPOSED ROAD 4 PLAN

REDUCTION RATIO 1:250 @ A1
1:500 @ A3

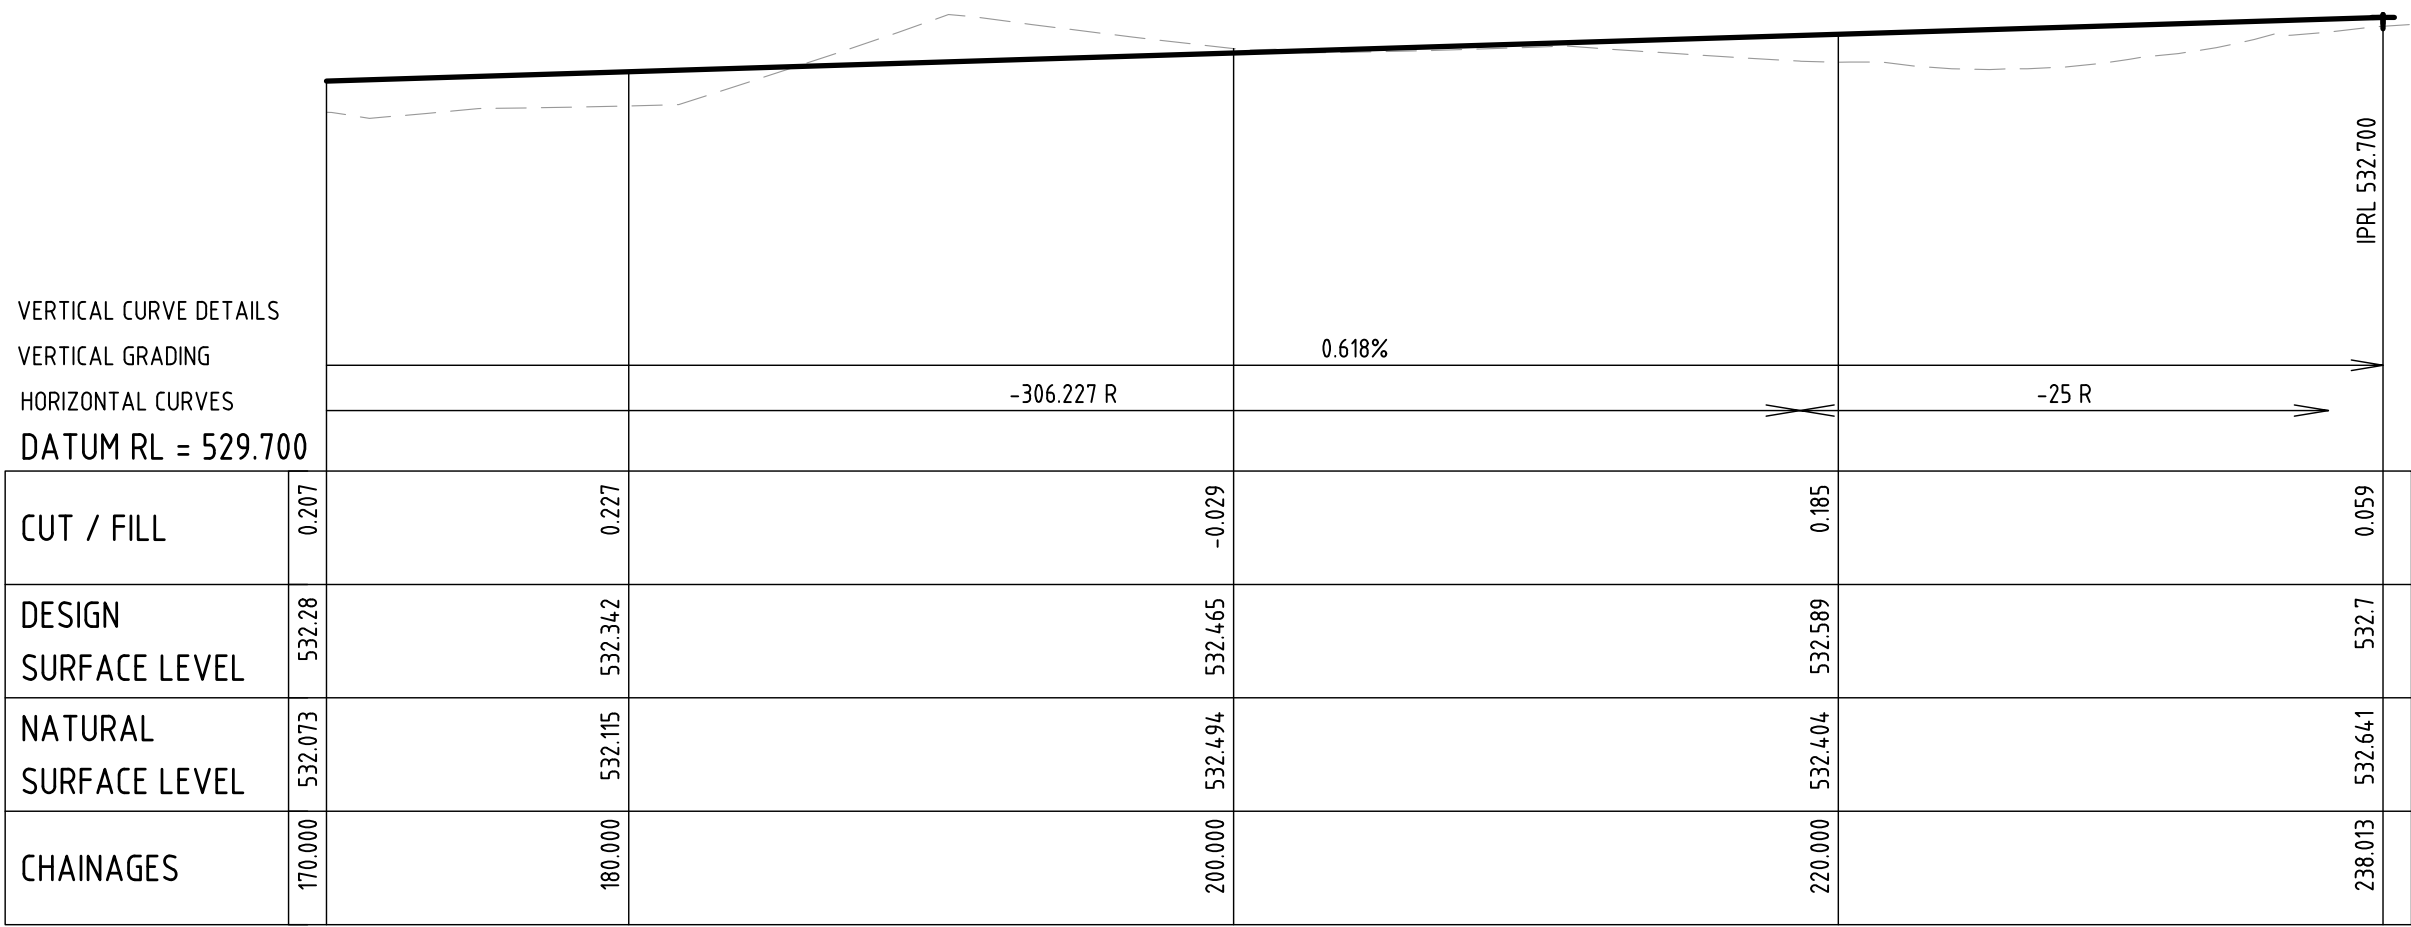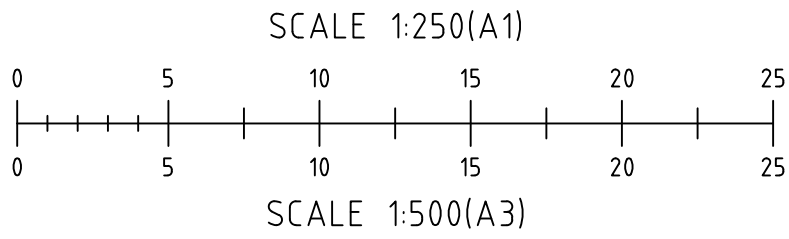

PROPOSED ROAD 4 LONG SECTION - Ch: 170.00 - Ch: 238.013

REDUCTION RATIO 1:250H 1:100V @ A1

SUBMISSION FOR DA

BARNSON PTY LTD

phone 1300 BARNSON (1300 227 676)
email generalenquiry@barnson.com.au
web barnson.com.au

THIS DRAWING IS TO BE READ IN CONJUNCTION WITH GENERAL BUILDING DRAWINGS, SPECIFICATIONS & OTHER CONSULTANTS DRAWINGS APPLICABLE TO THIS PROJECT. ALL DIMENSIONS IN MILLIMETRES. DO NOT SCALE. DIMENSIONS TO BE CHECKED ON SITE BEFORE COMMENCEMENT OF WORK. REPORT DISCREPANCIES TO BARNSON PTY LTD. NO PART OF THIS DRAWING MAY BE REPRODUCED IN ANY WAY WITHOUT THE WRITTEN PERMISSION OF BARNSON PTY LTD.

Rev	Date	Description
A	20-03-2025	PRELIMINARY DRAWING
B	30-04-2025	REVISED LAYOUT
C	13-05-2025	PROPOSED LAYOUT AMENDED
D	23-05-2025	ROAD & SW DETAILS ADDED

Project

CIVIL DESIGN DOCUMENTATION
PROPOSED DEVELOPMENT

Site Address

85 ROCKY WATERHOLE ROAD
MOUNT FROME NSW 2850

Client

WILD MODULAR

Drawing Title

PROPOSED ROAD 4 PLAN & LONG
SECTION Ch: 175.00 - Ch: 238.013

Design LM

Drawn JS

Check LM

Original Sheet Size

A1









Revision

D


Certification

Project No

Drawing No

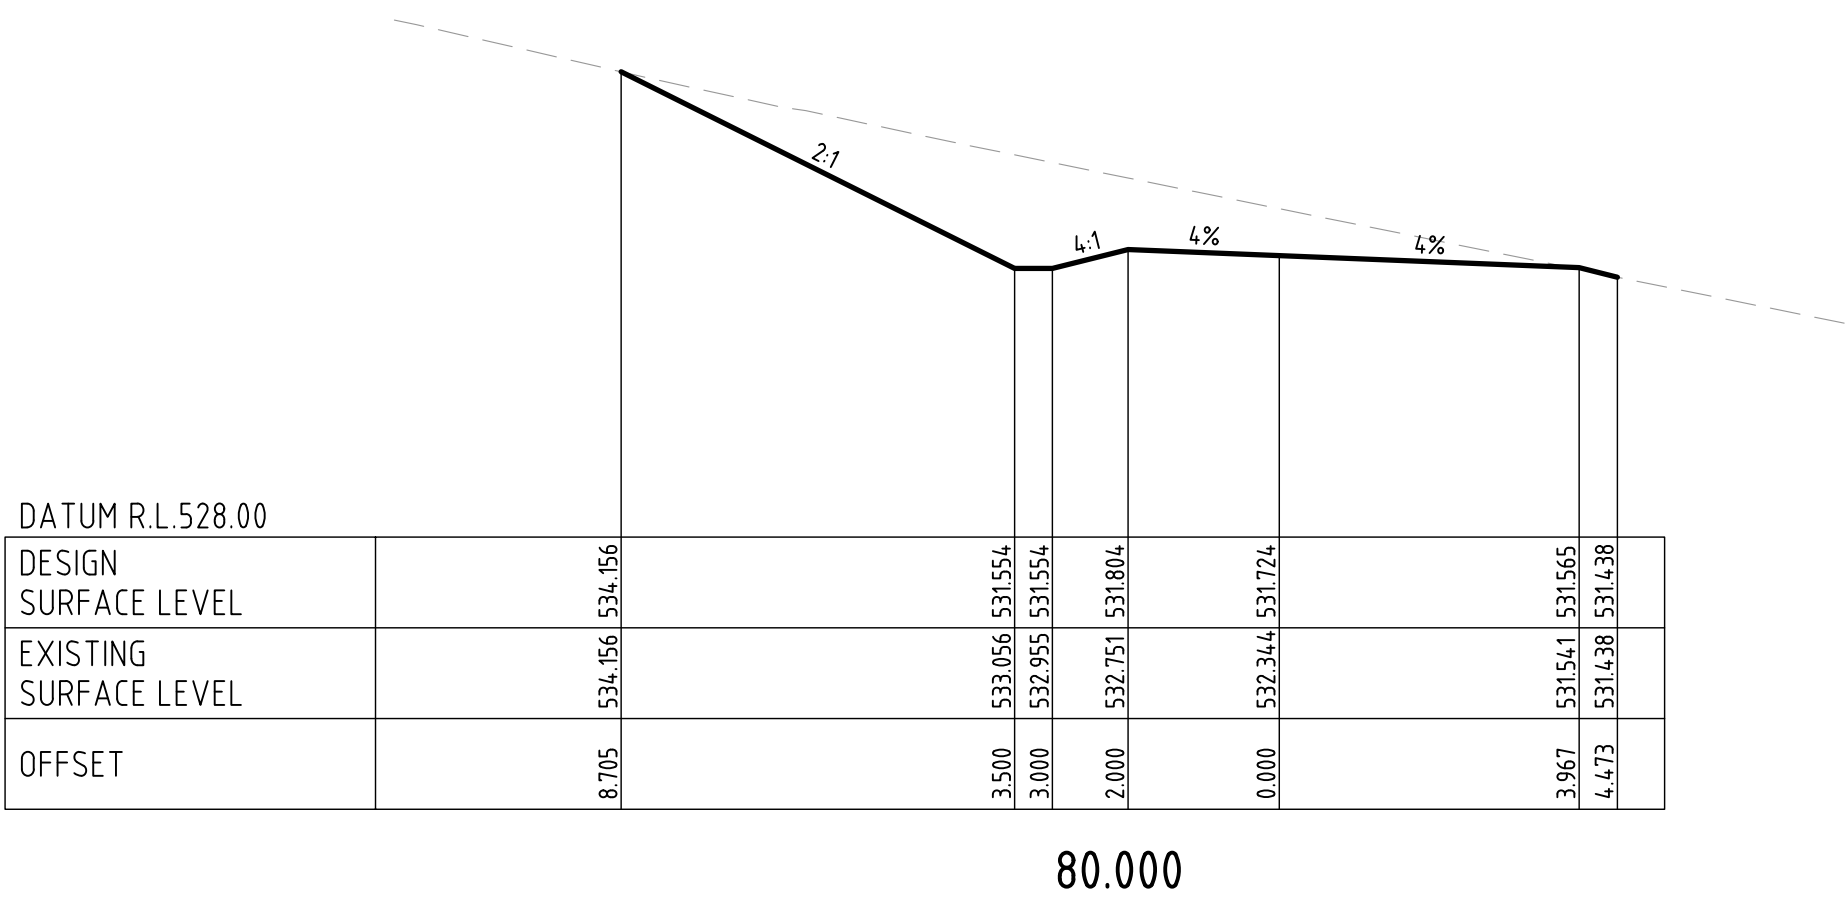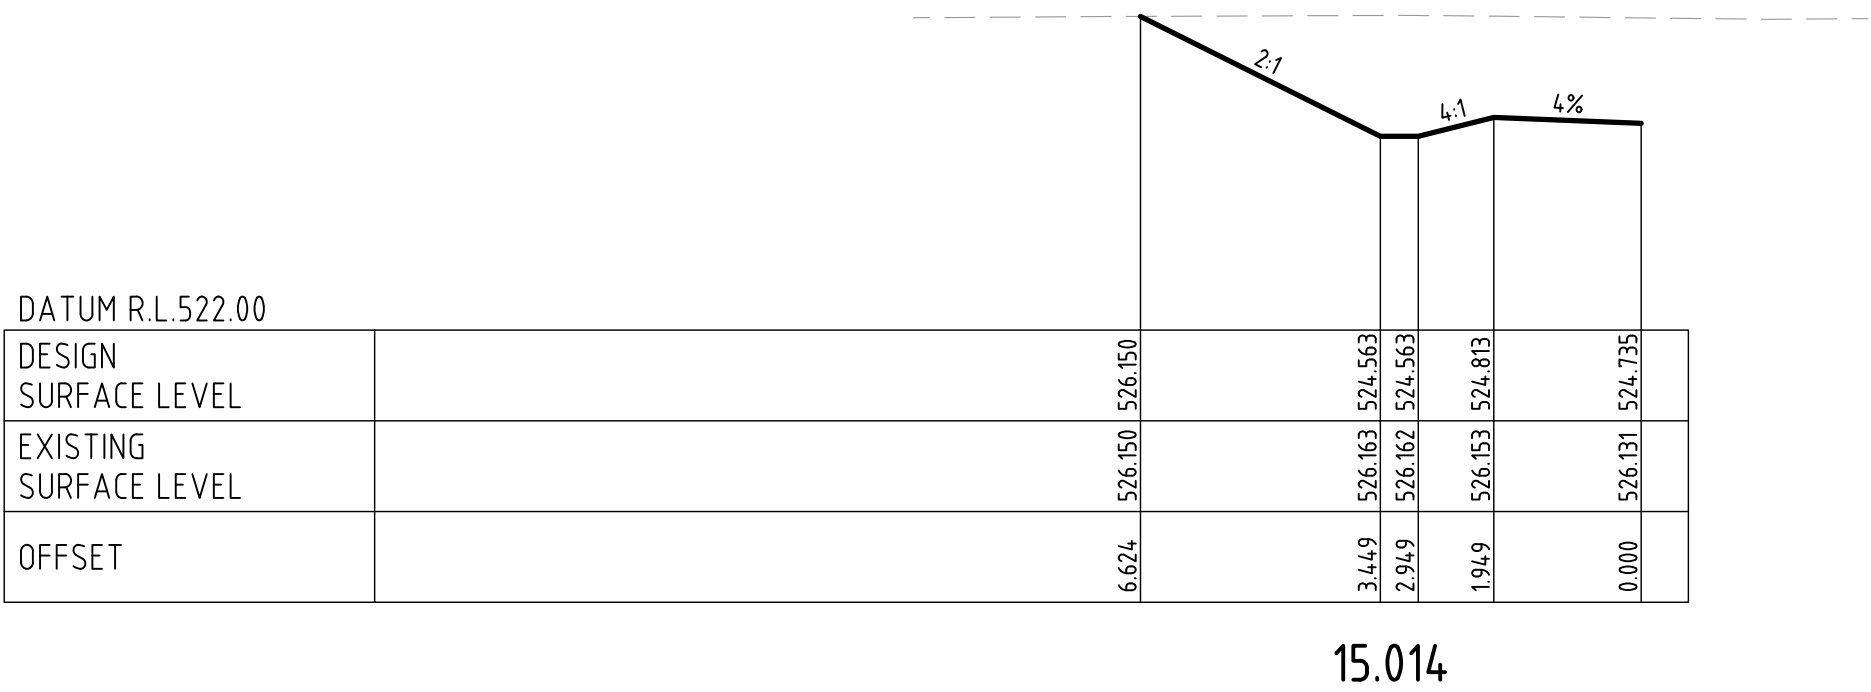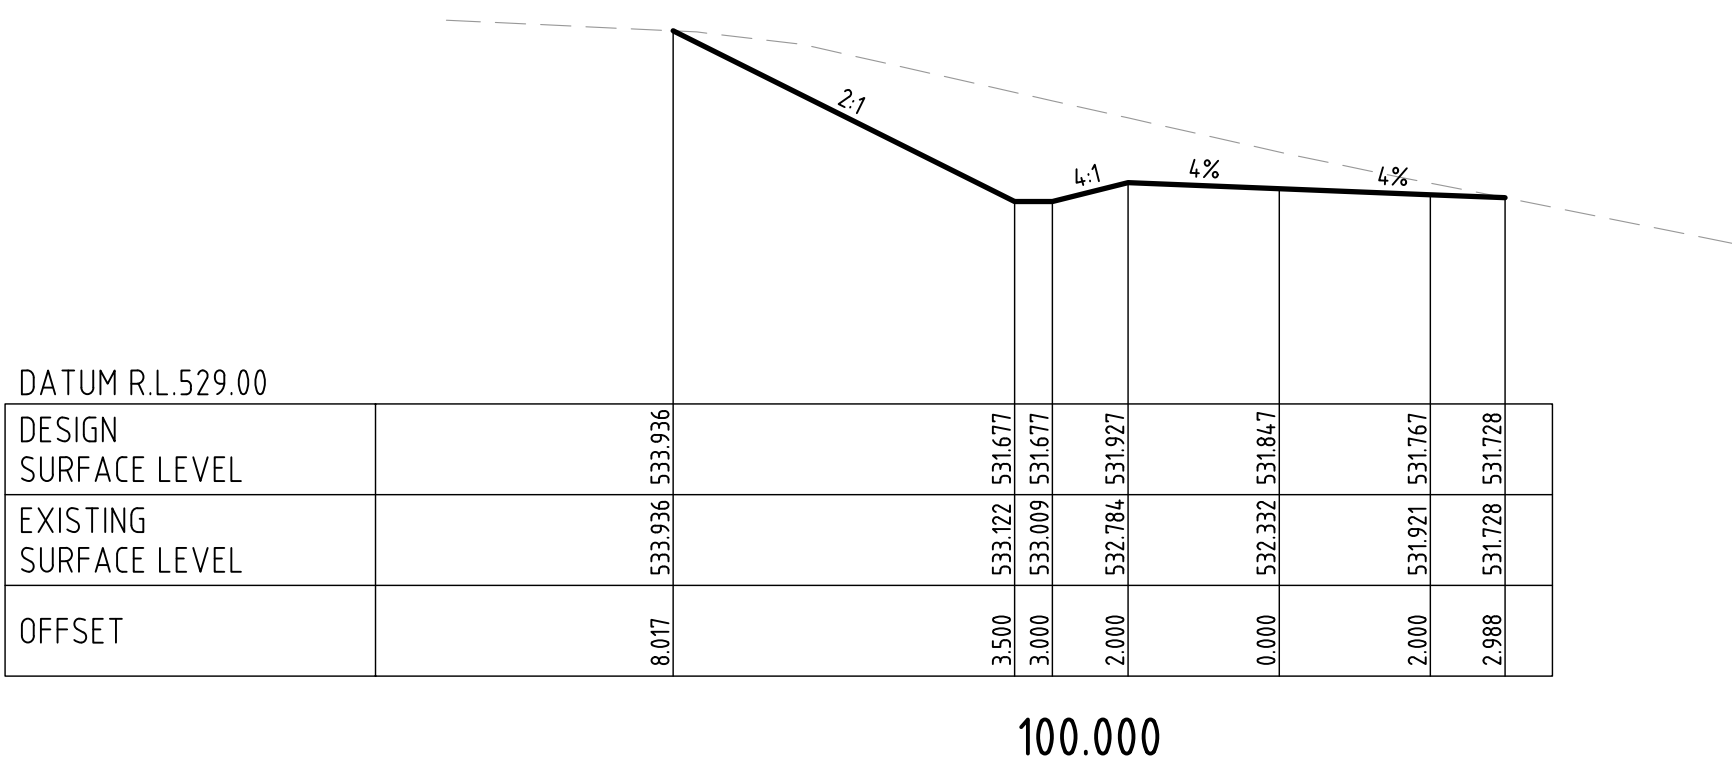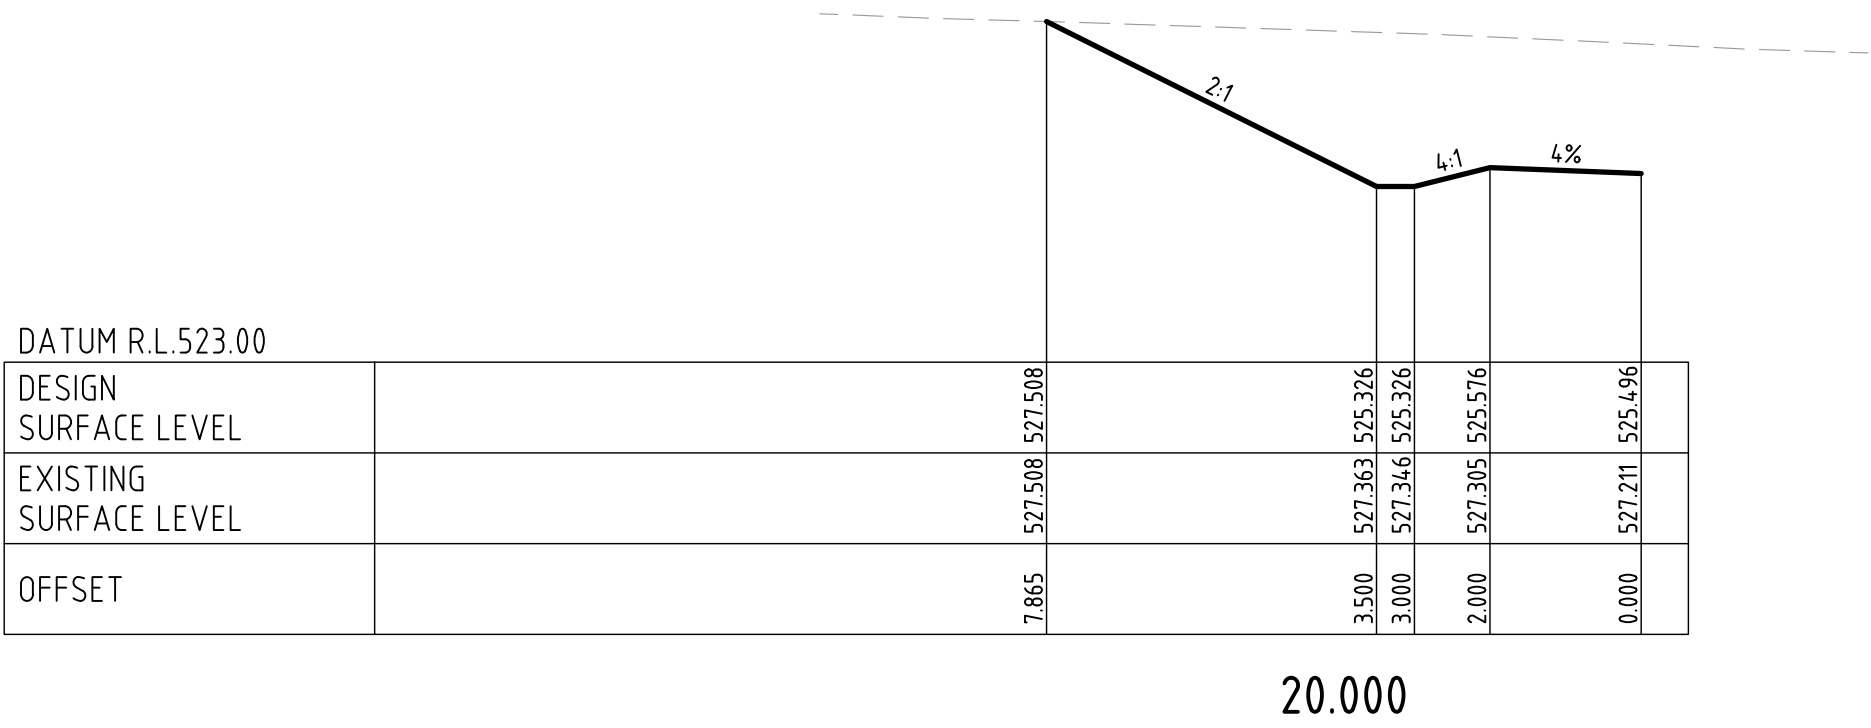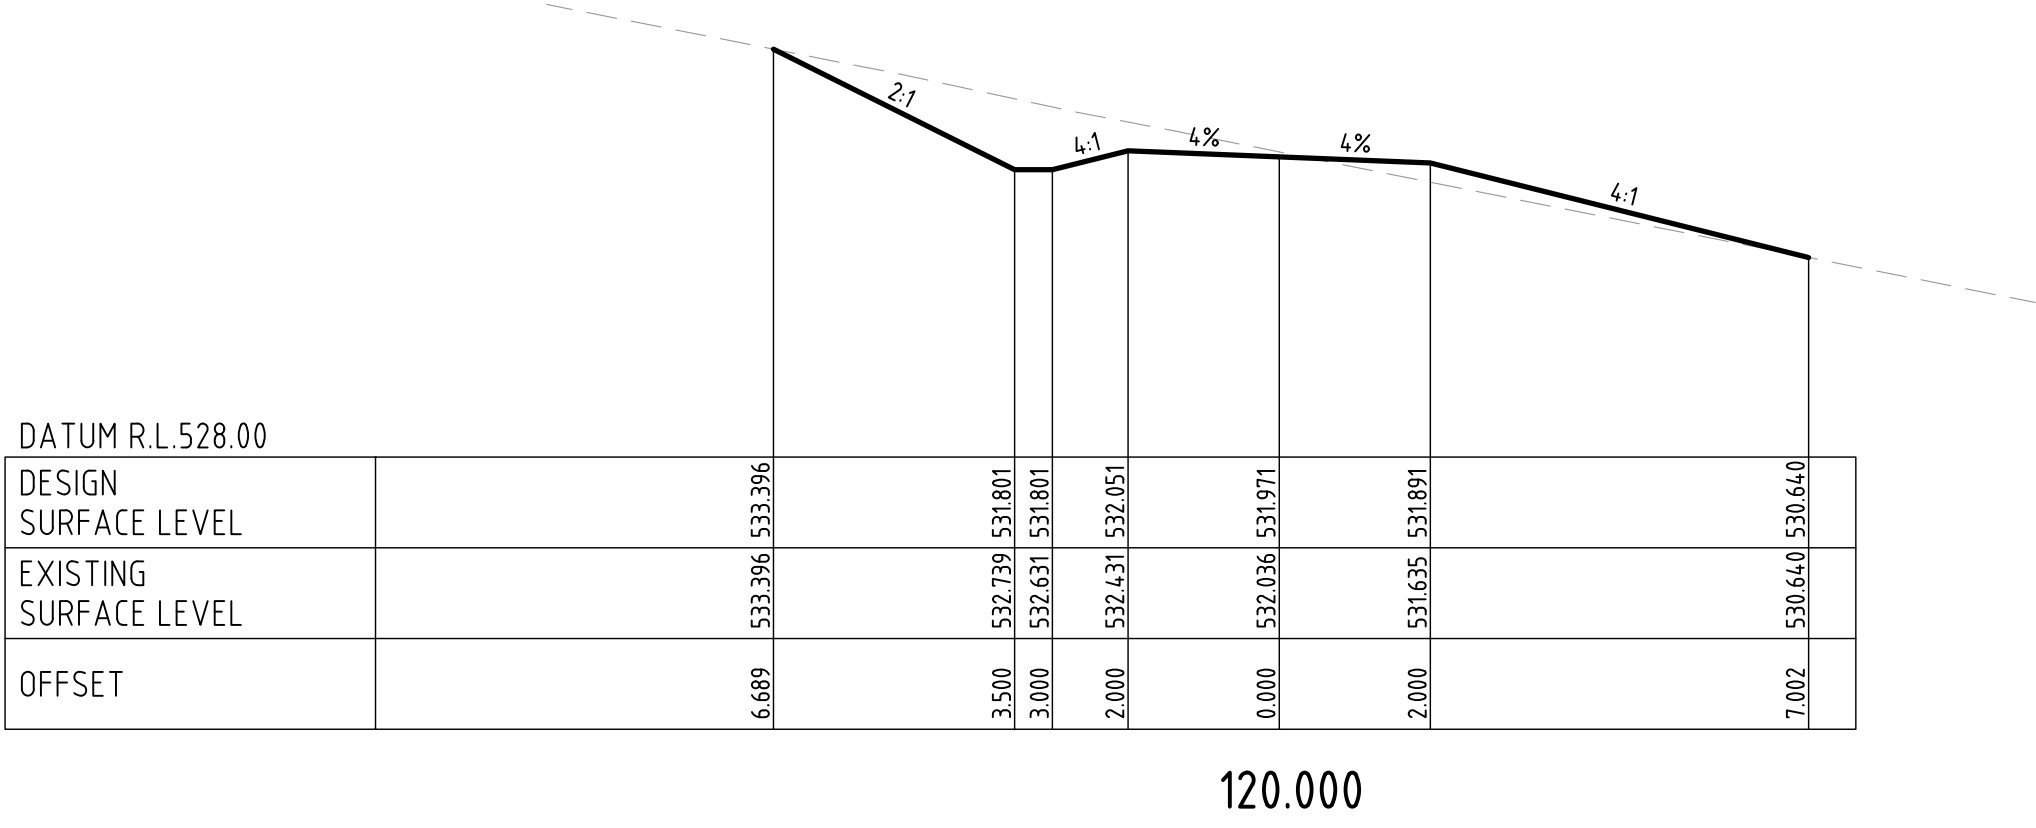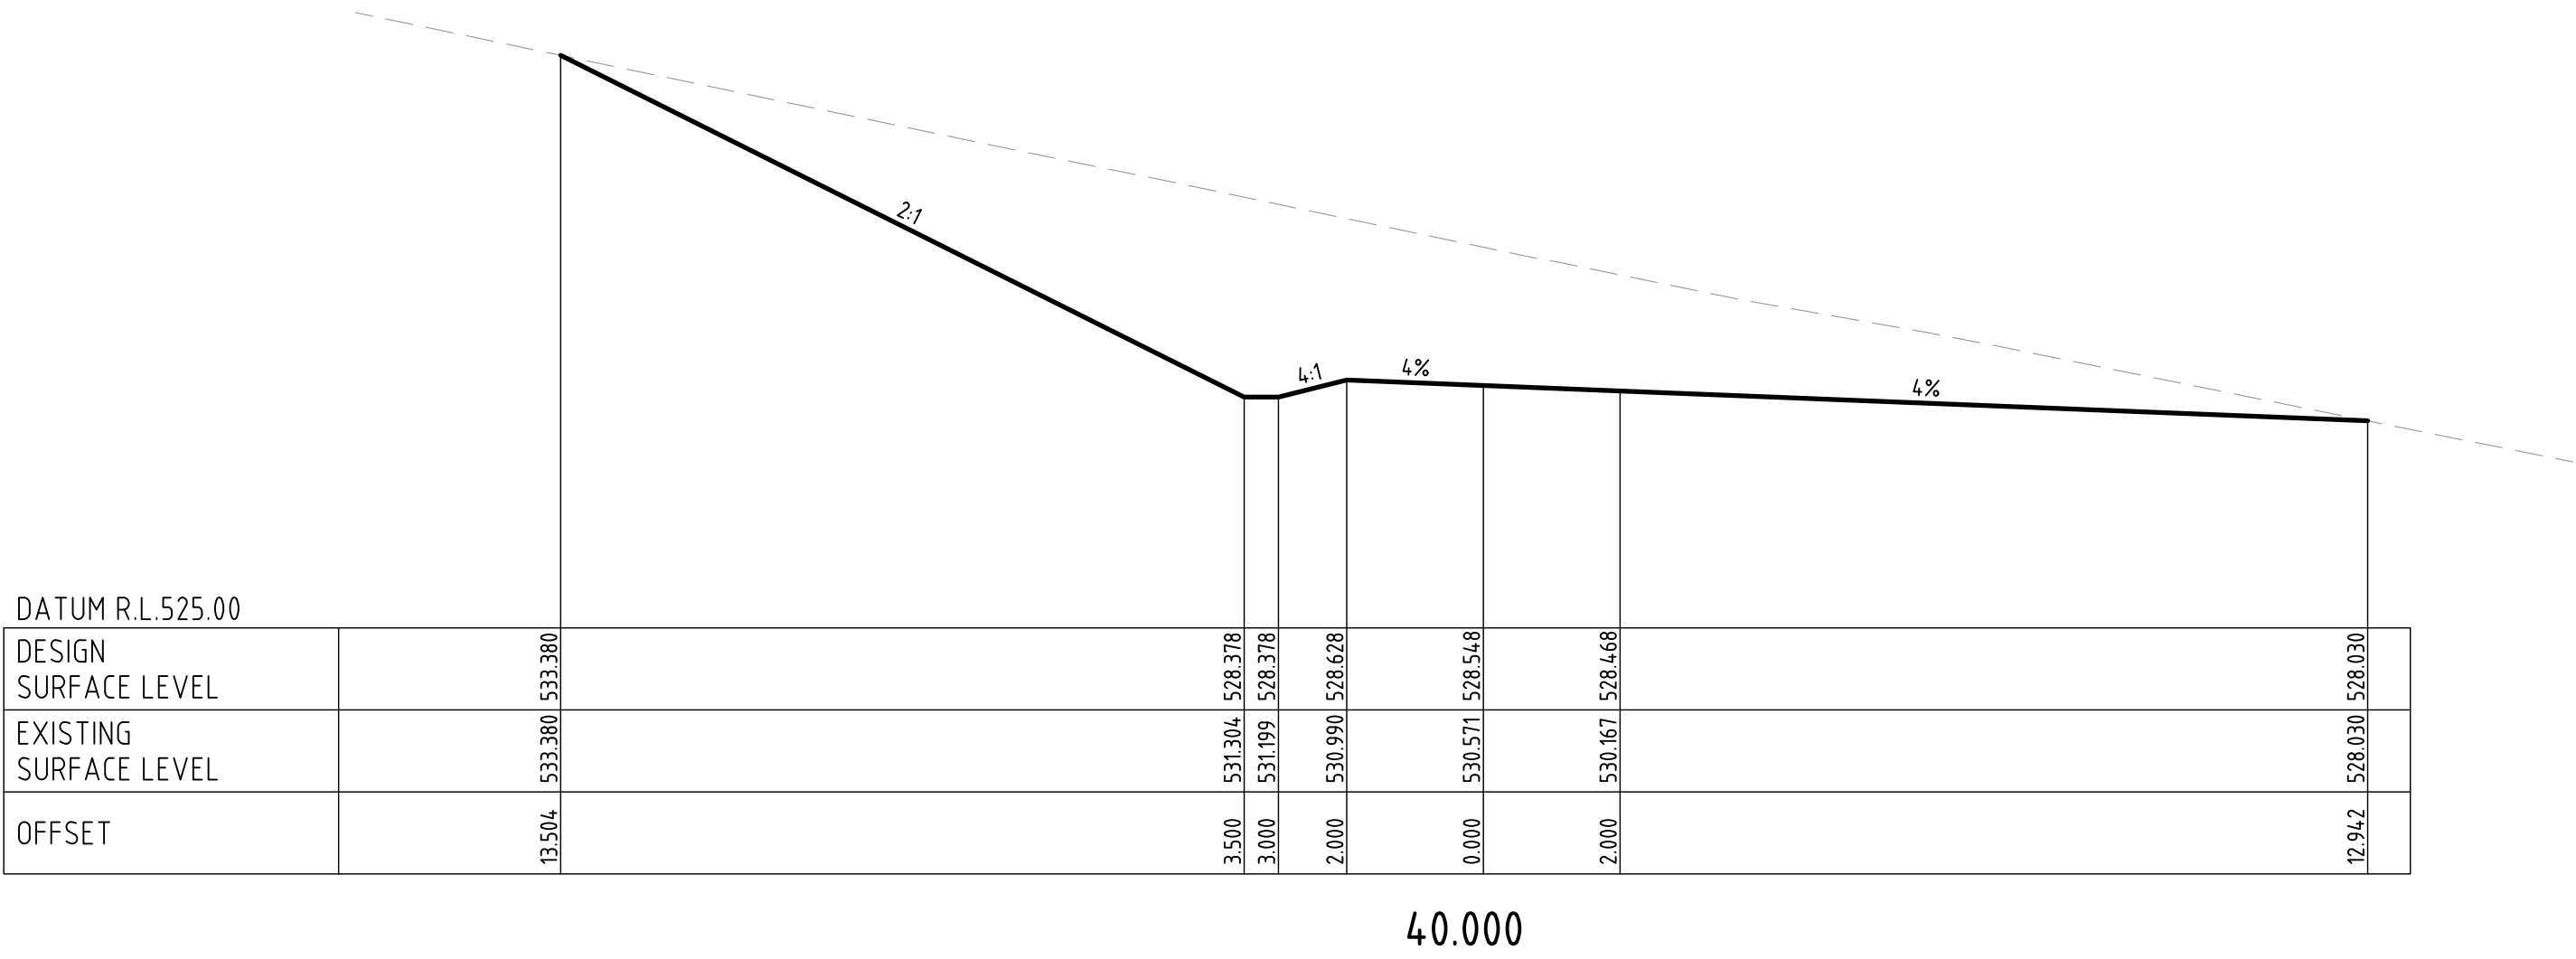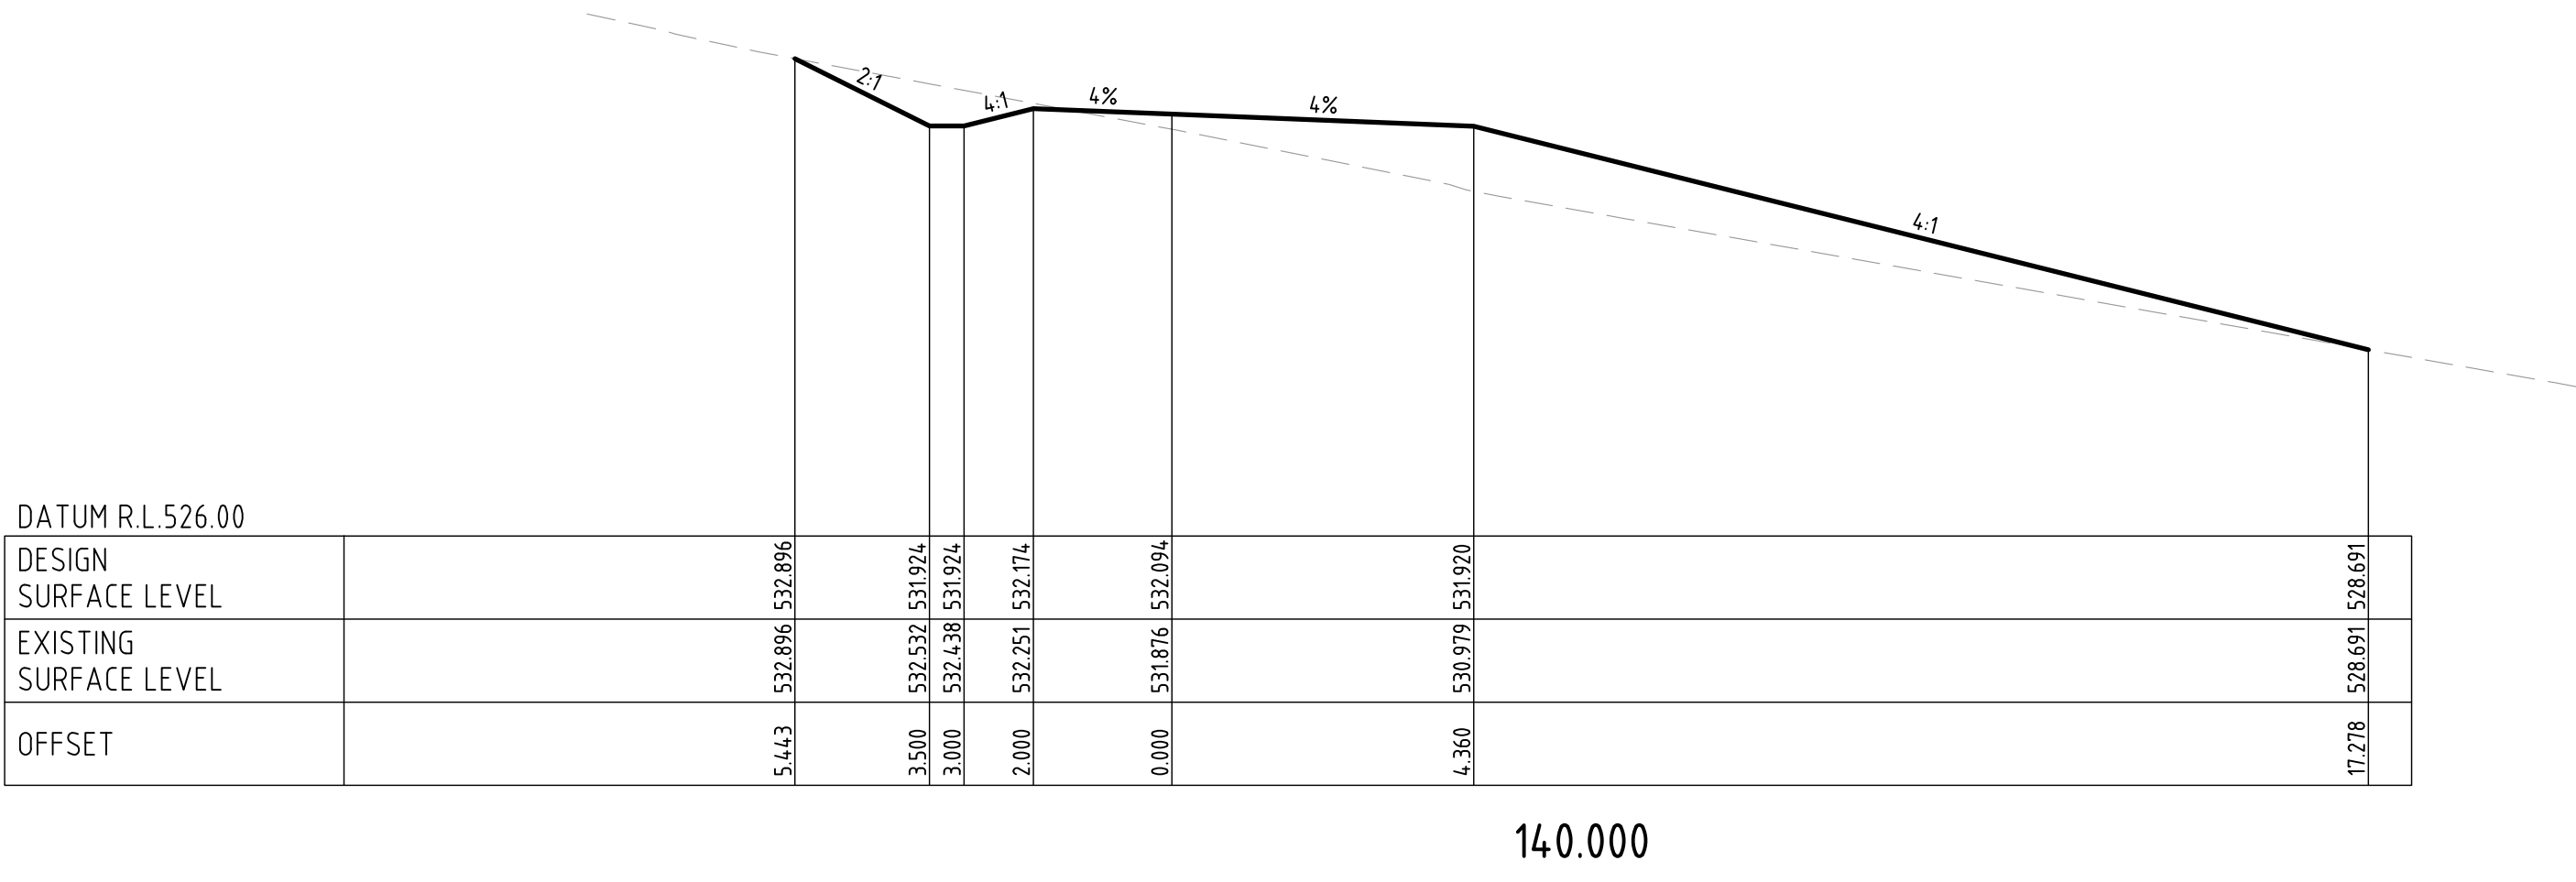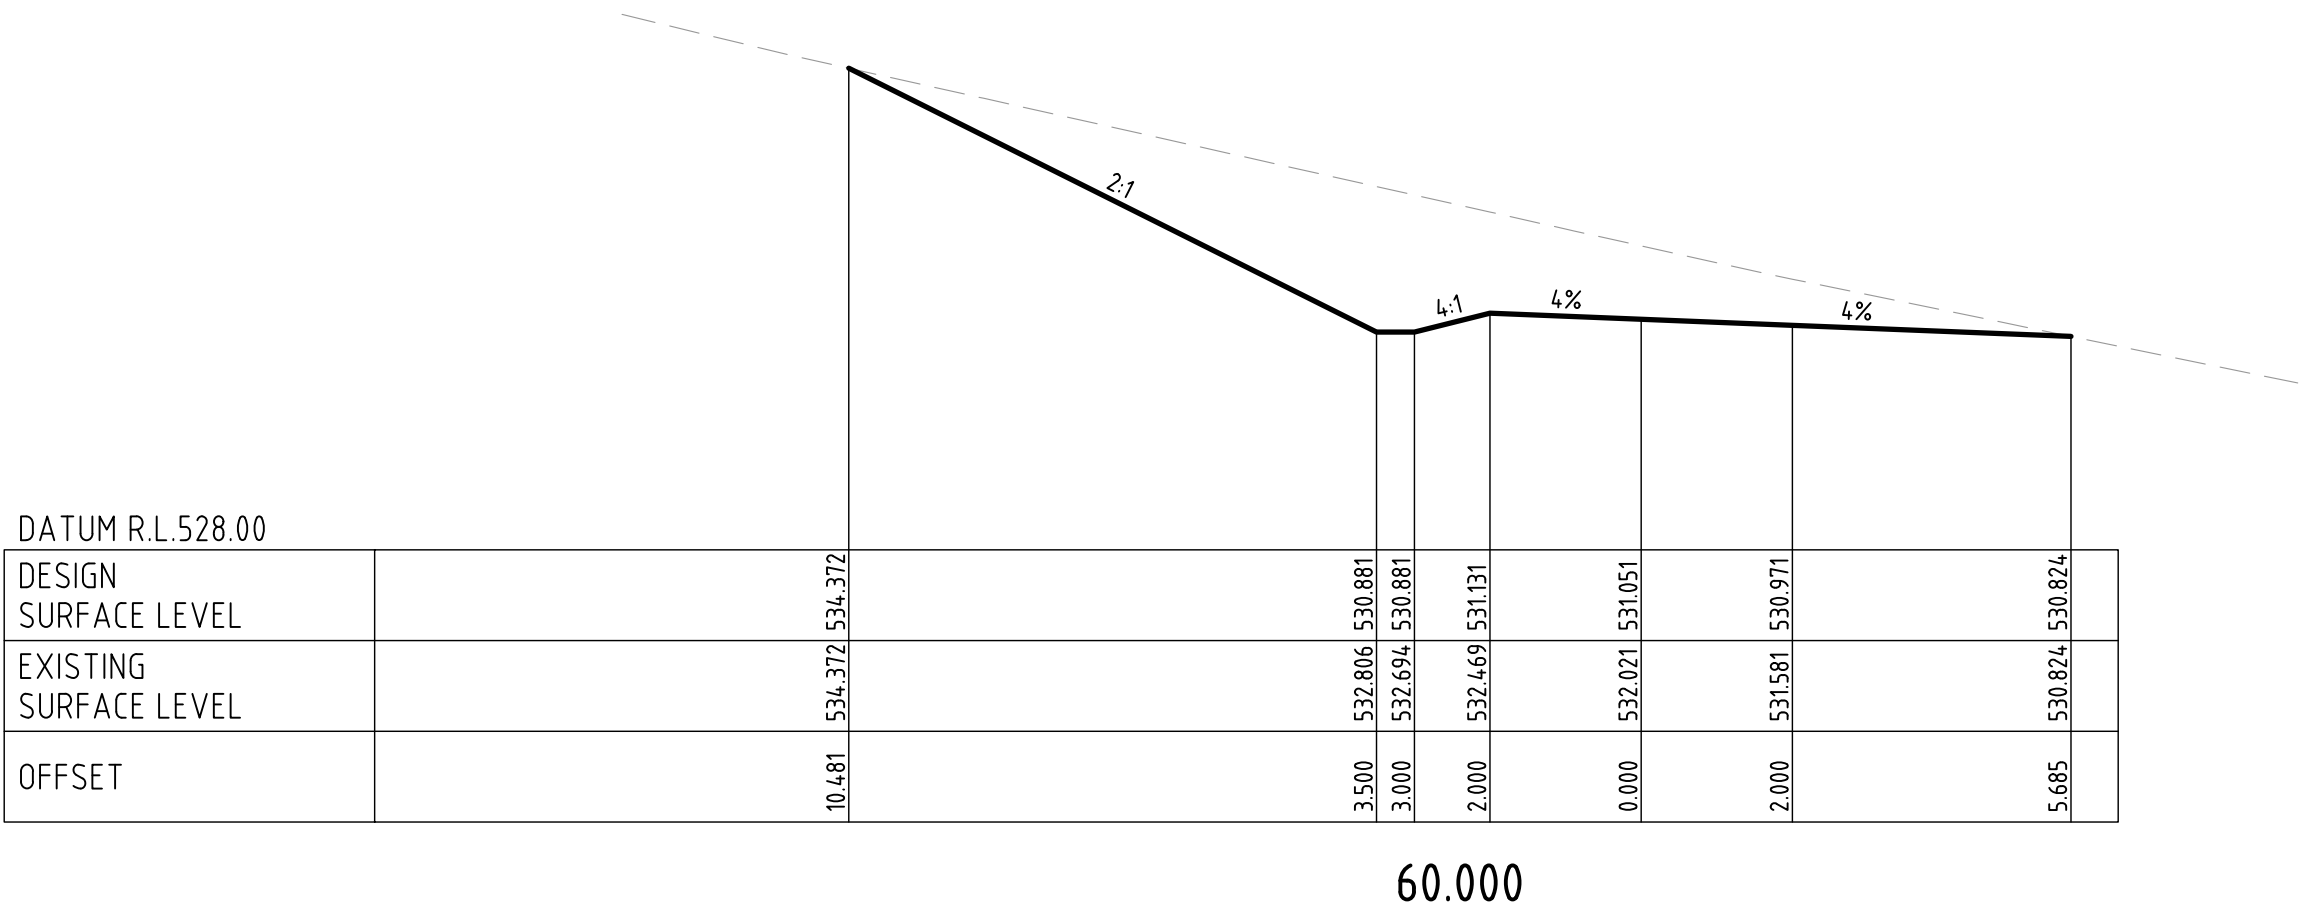


SUBMISSION FOR DA

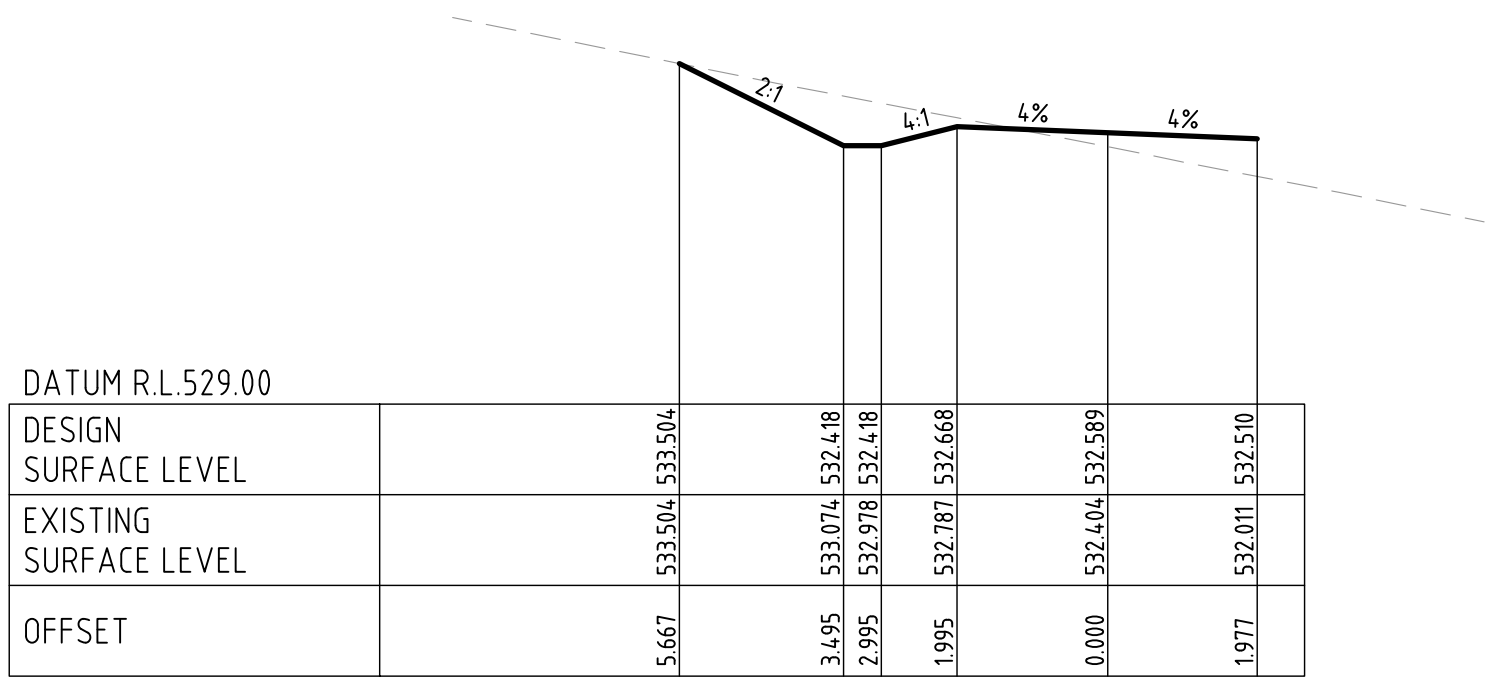


DATUM R.L. 529.00		
DESIGN SURFACE LEVEL		
EXISTING SURFACE LEVEL		
OFFSET		

220.000

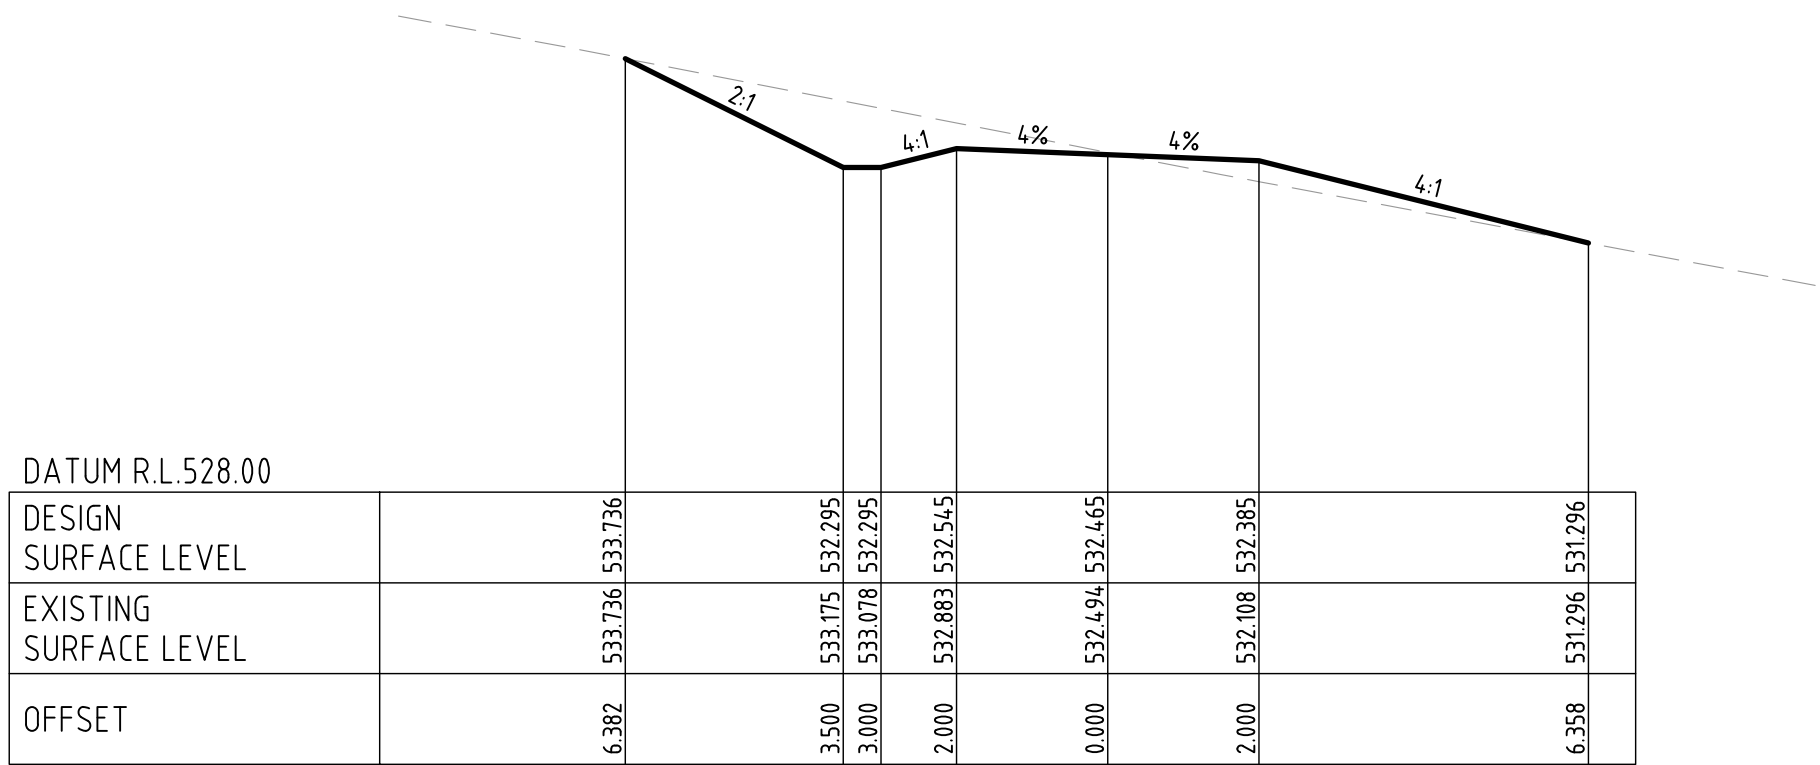


DATUM R.L. 528.00		
DESIGN SURFACE LEVEL		
EXISTING SURFACE LEVEL		
OFFSET		

200.000

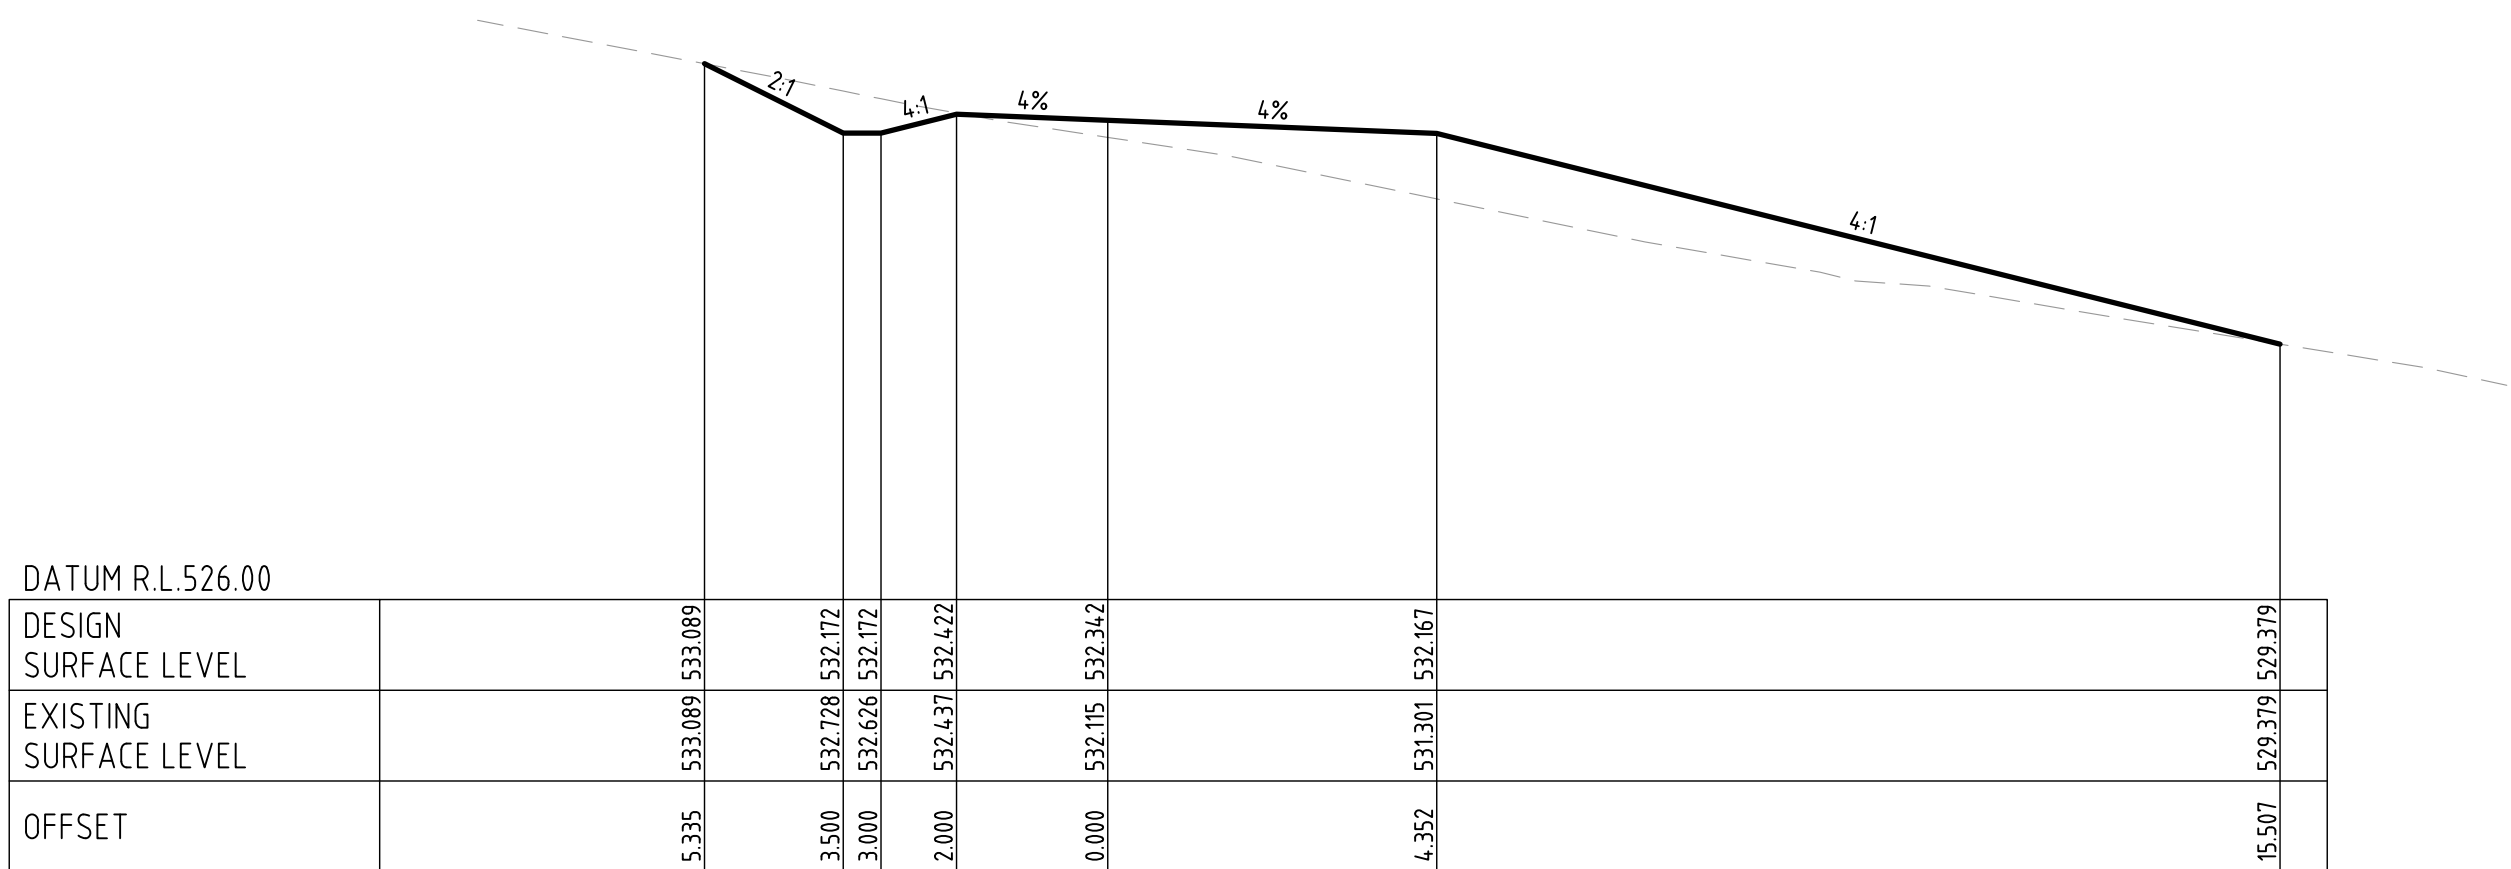

DATUM R.L. 526.00		
DESIGN SURFACE LEVEL		
EXISTING SURFACE LEVEL		
OFFSET		




180.000

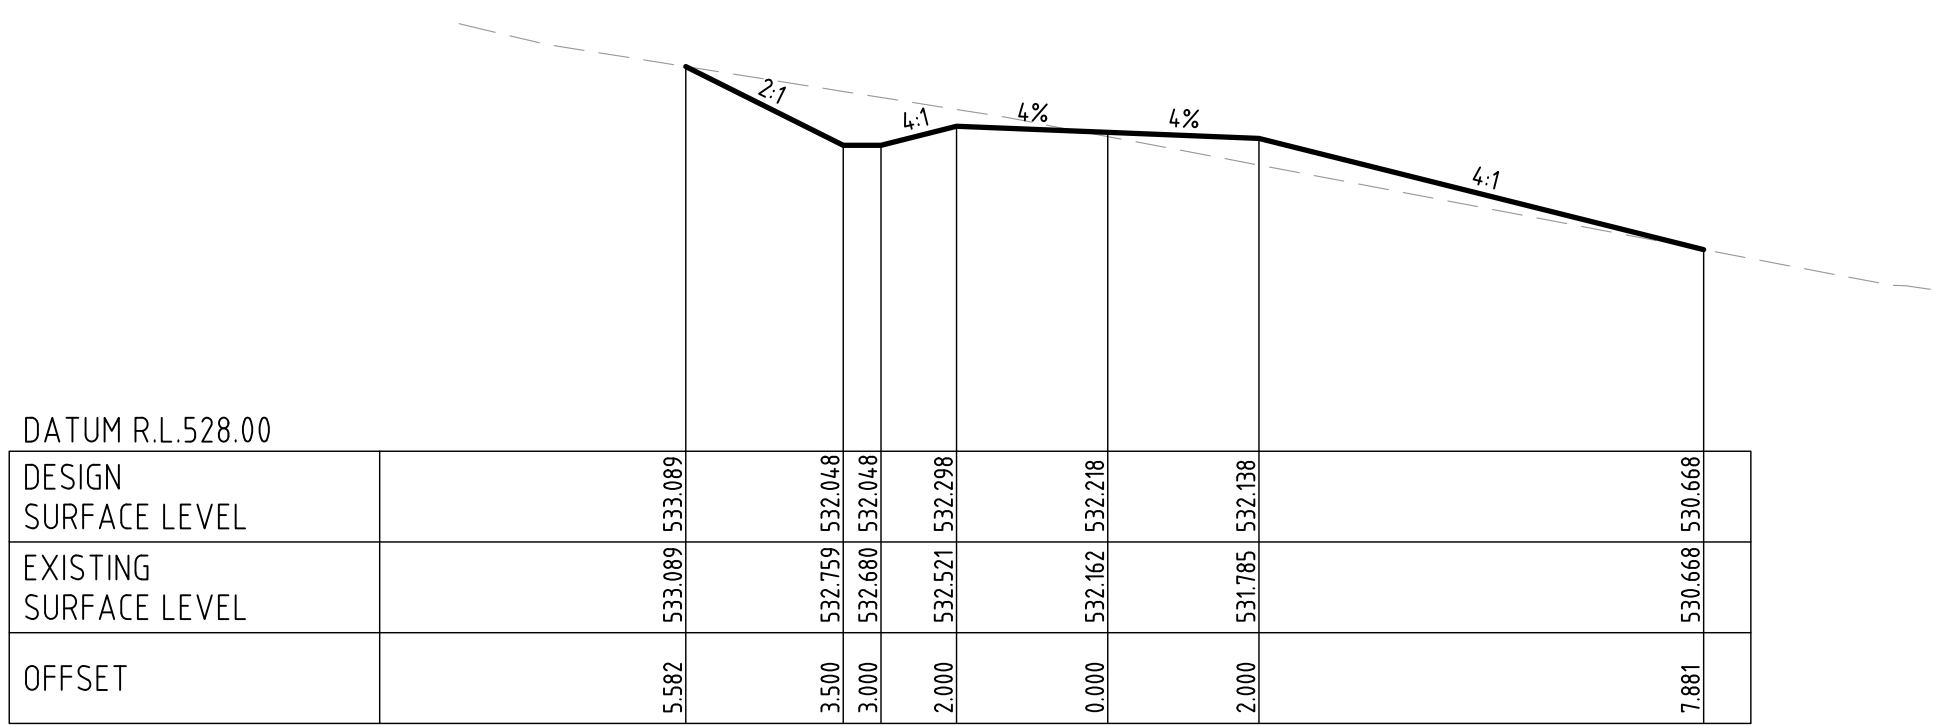

DATUM R.L. 528.00		
DESIGN SURFACE LEVEL		
EXISTING SURFACE LEVEL		
OFFSET		










160.000

SUBMISSION FOR DA

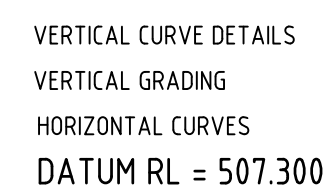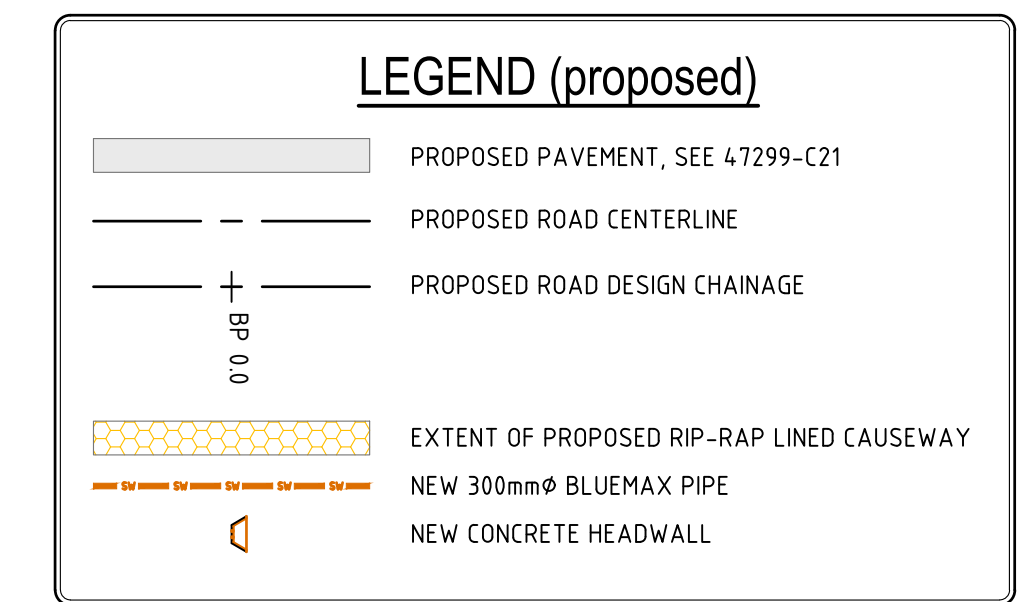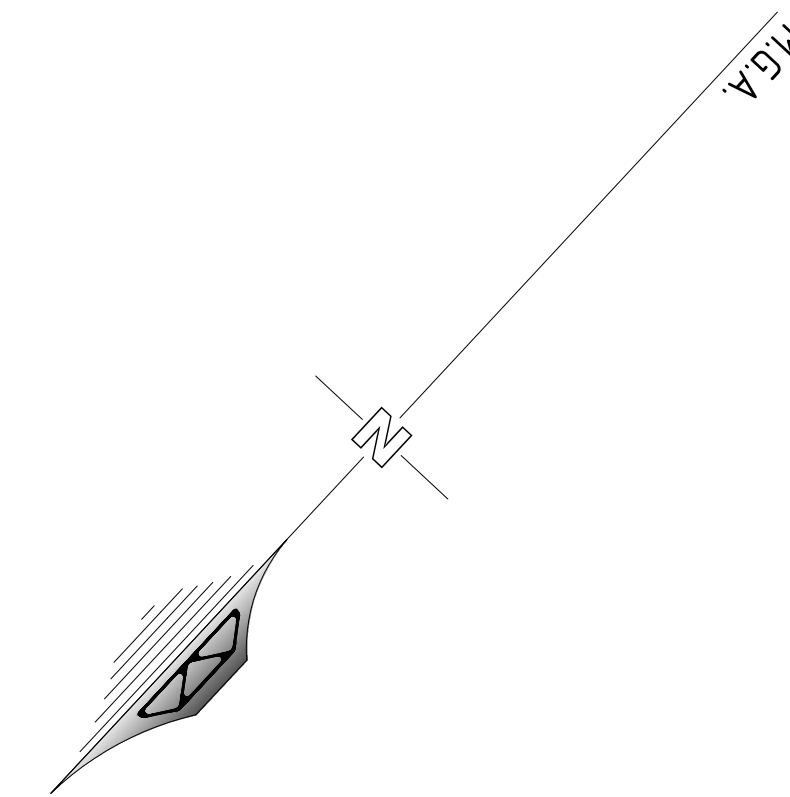


CHAINAGES	NATURAL SURFACE LEVEL	DESIGN SURFACE LEVEL	CUT / FILL
0.000		509.808	
4.000	510.358	509.978	-0.380
10.000	511.116	510.36	-0.756
15.950	511.953	511.022	-0.932
20.000	512.349	511.569	-0.780
40.000	514.923	514.271	-0.652
55.000	516.726	516.298	-0.428
60.000	517.276	516.934	-0.342
75.000	518.887	518.375	-0.511
80.000	518.987	518.7	-0.287
95.000	519.005	519.204	0.199
100.000	519.148	519.255	0.107
104.000	519.249	519.296	0.047
119.843 120.000	519.387 519.390	519.374 519.374	-0.012 -0.015
174.000	519.404	519.367	-0.037
140.000	519.320	519.233	-0.087
144.000	519.233	519.173	-0.061
152.294	519.035	519.037	0.002

SUBMISSION FOR DA

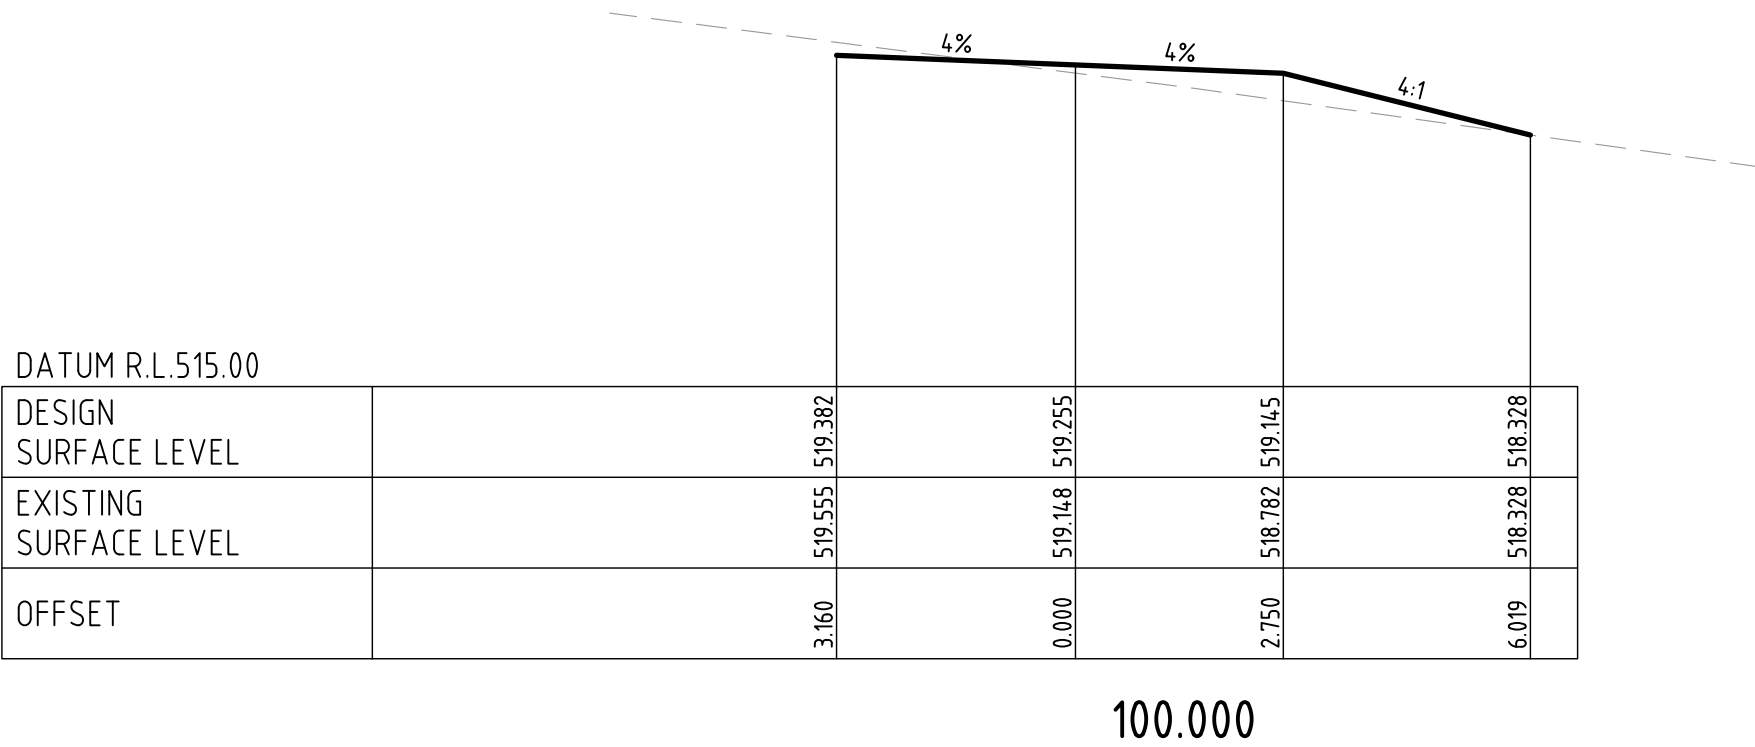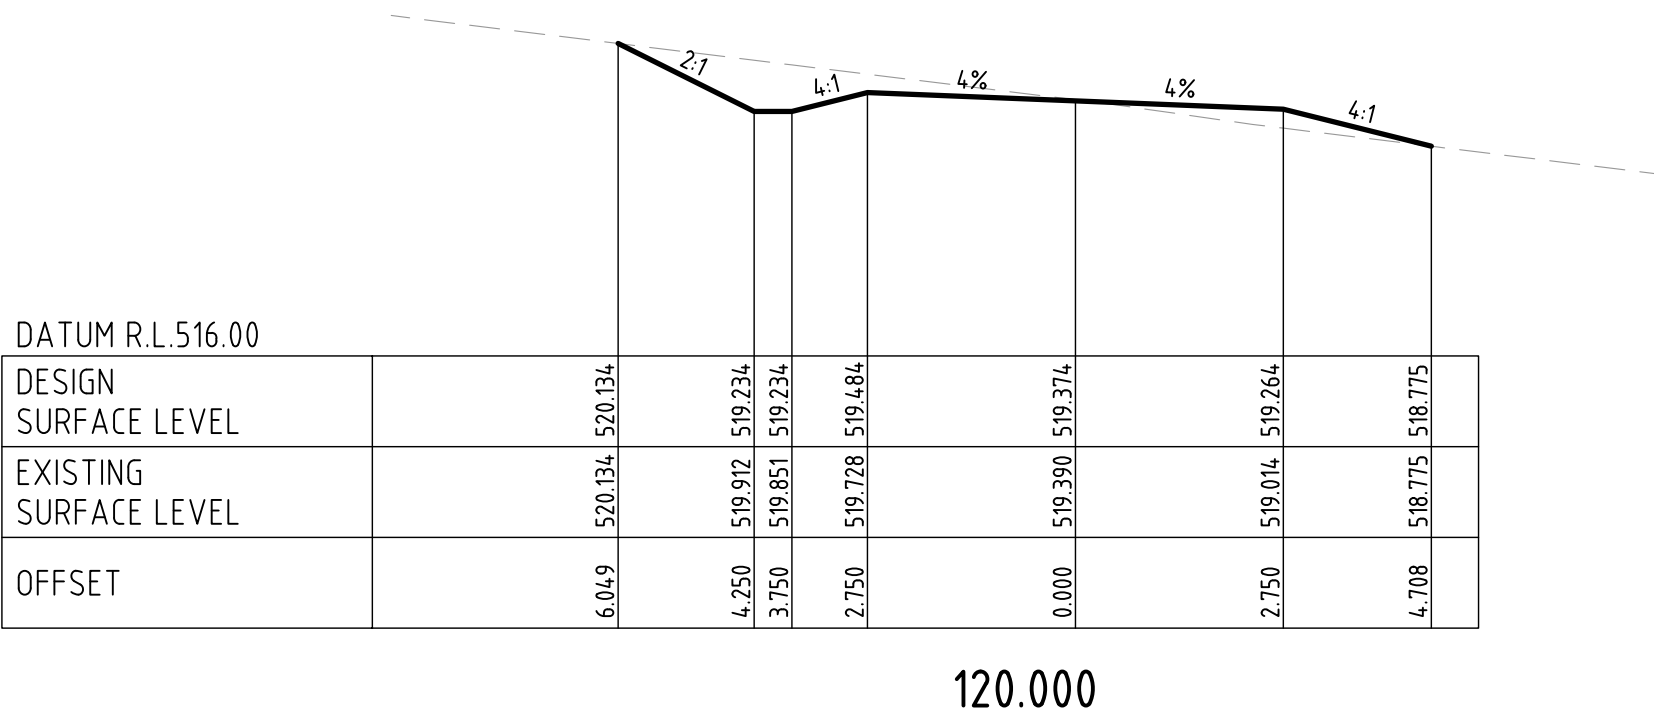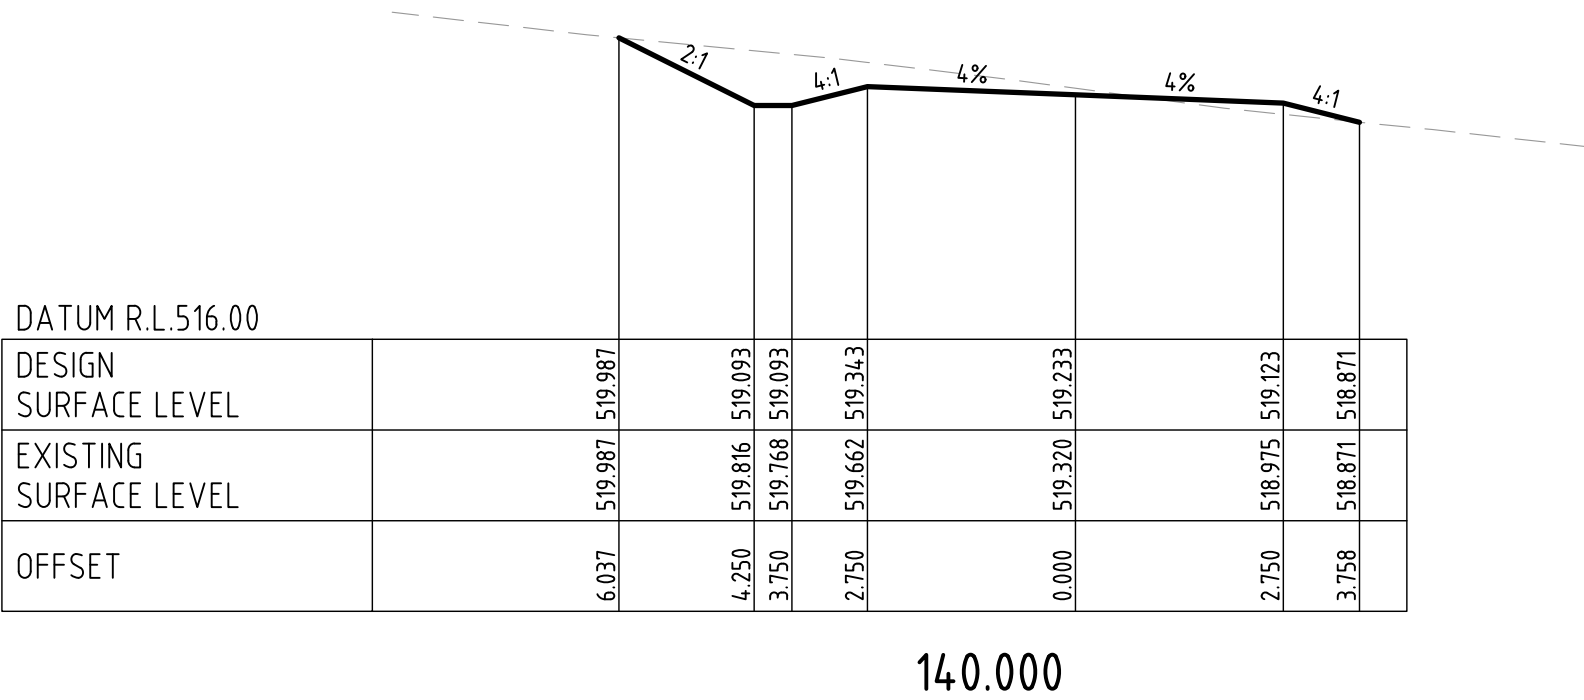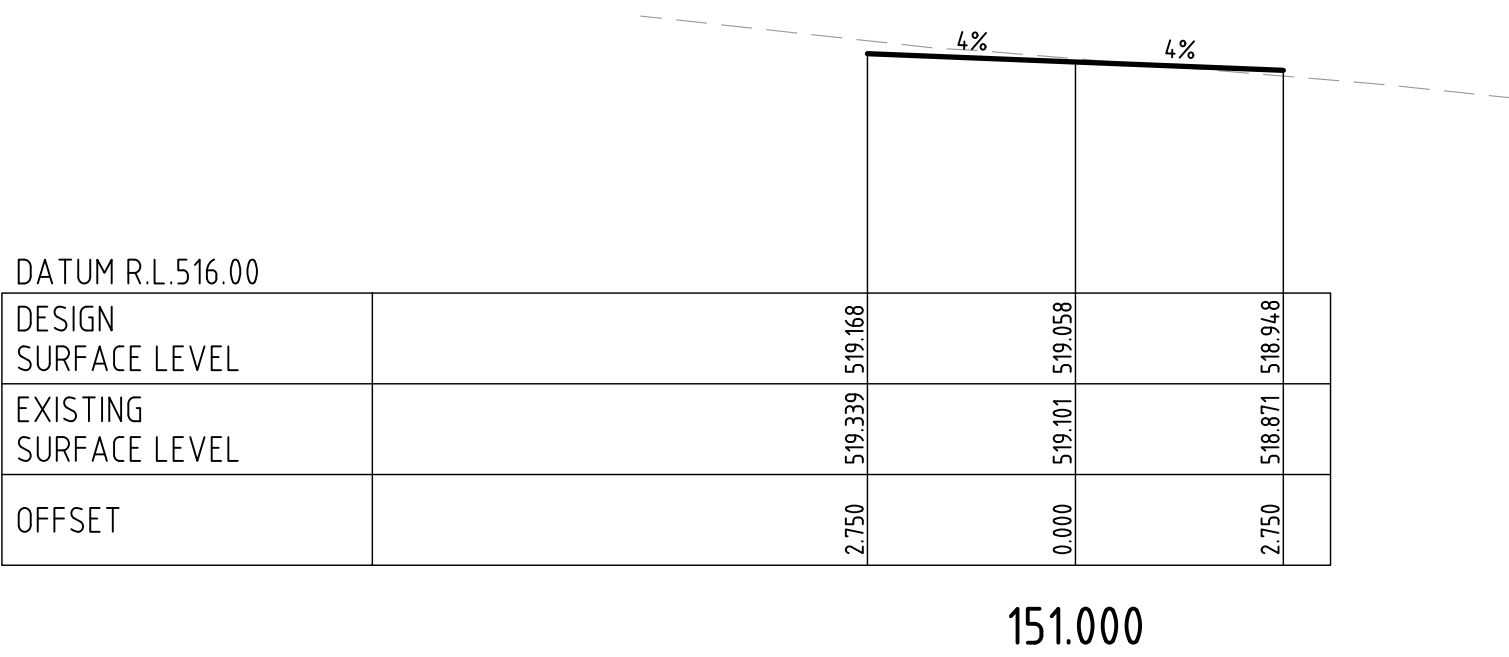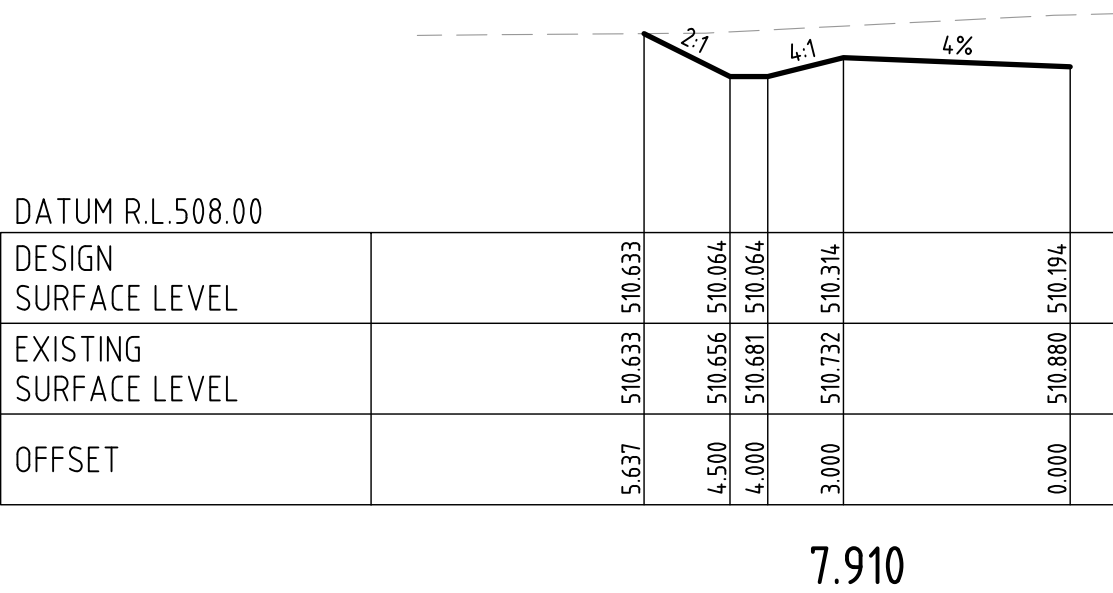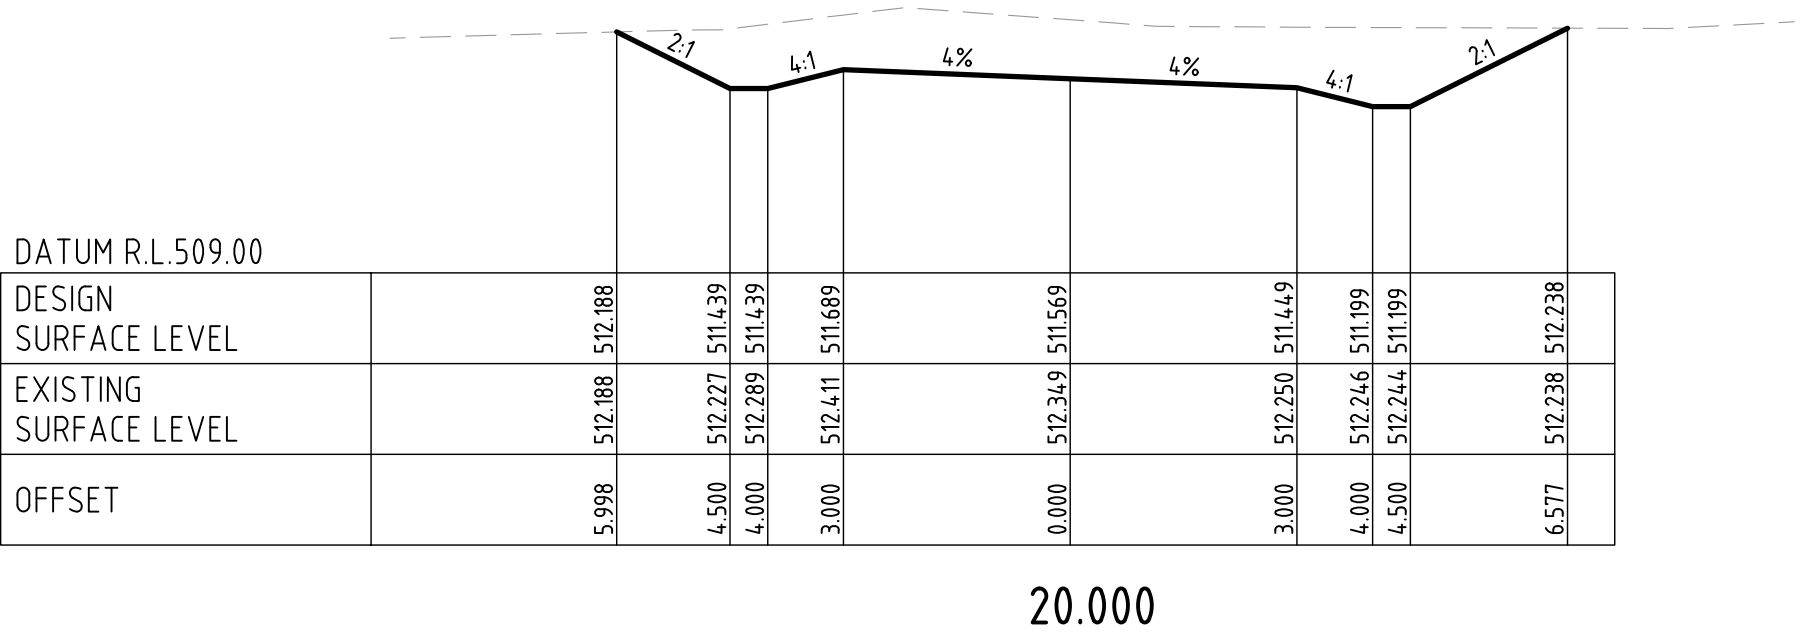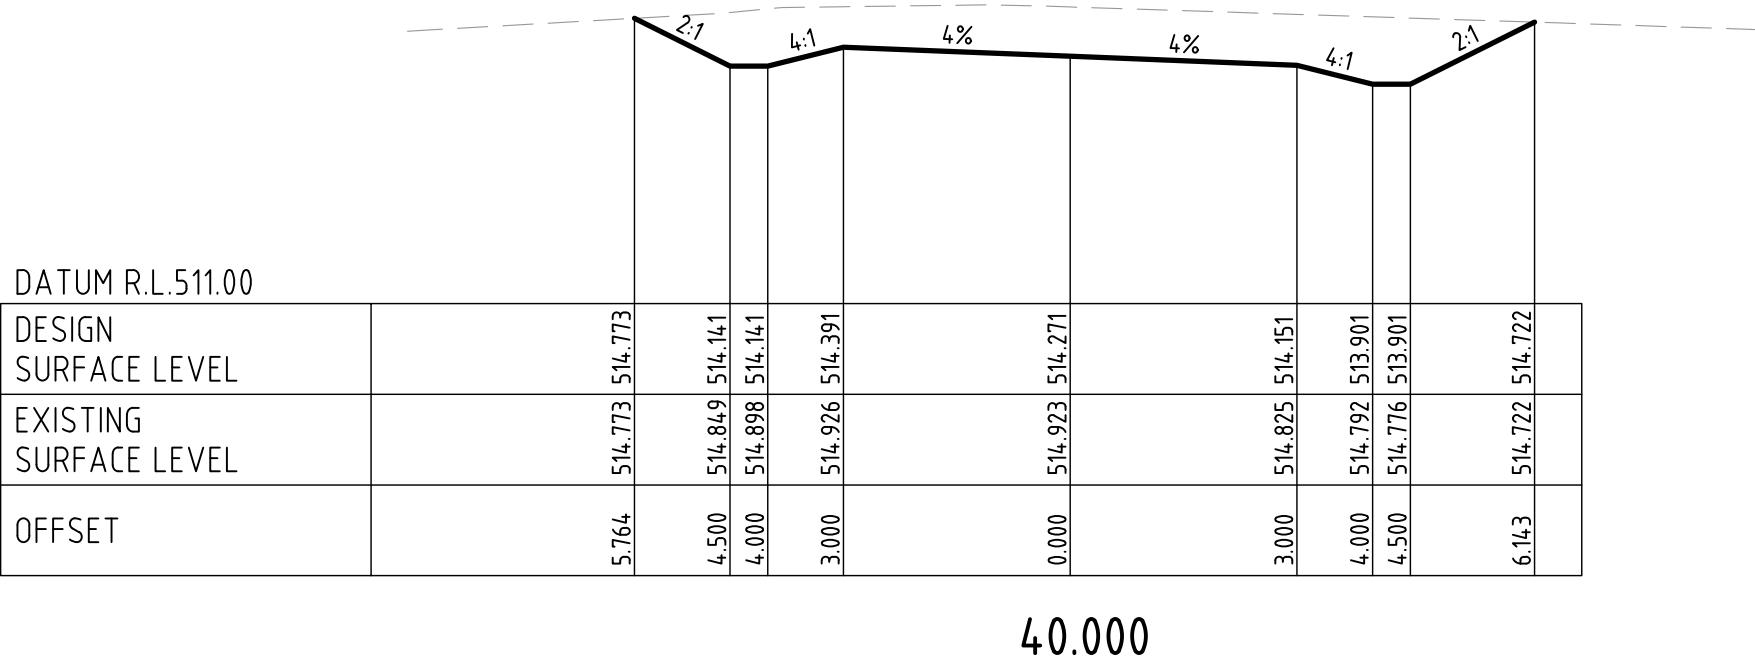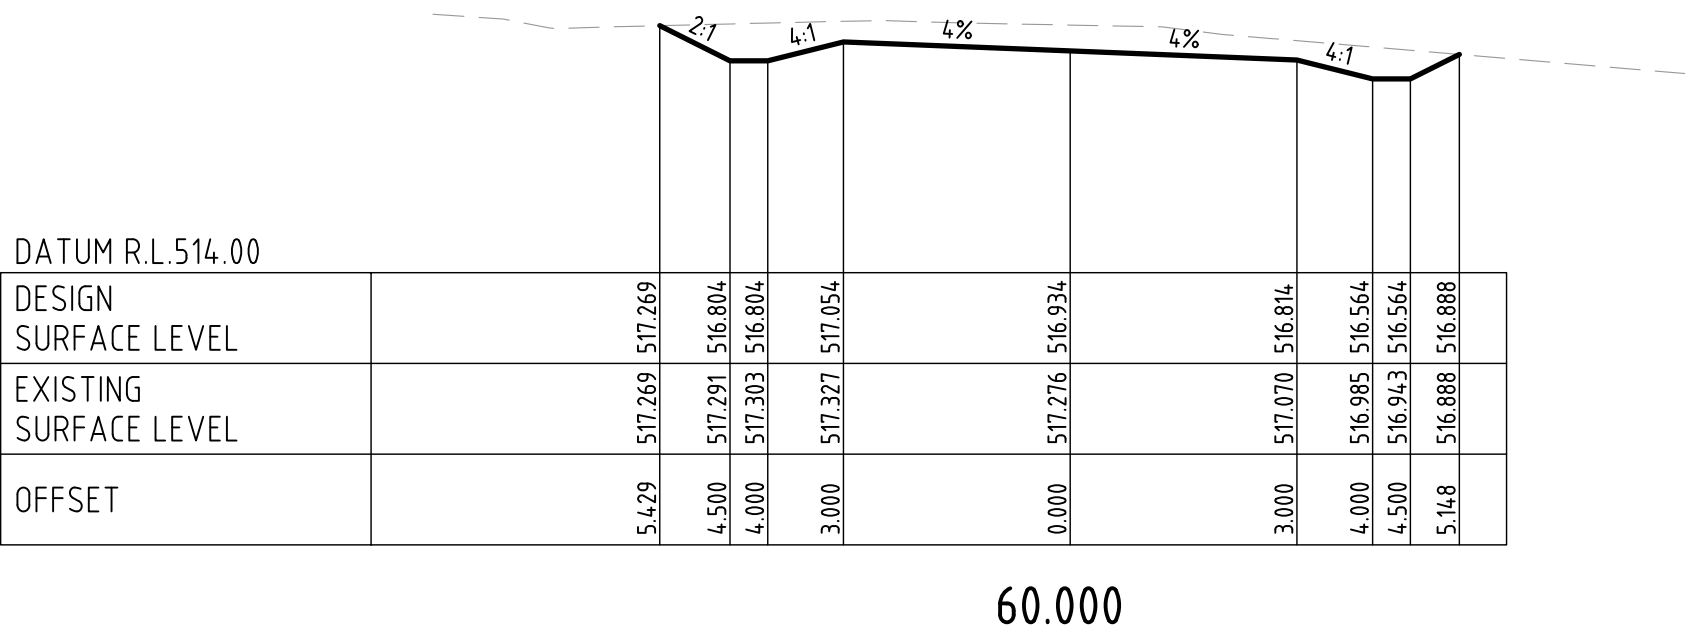
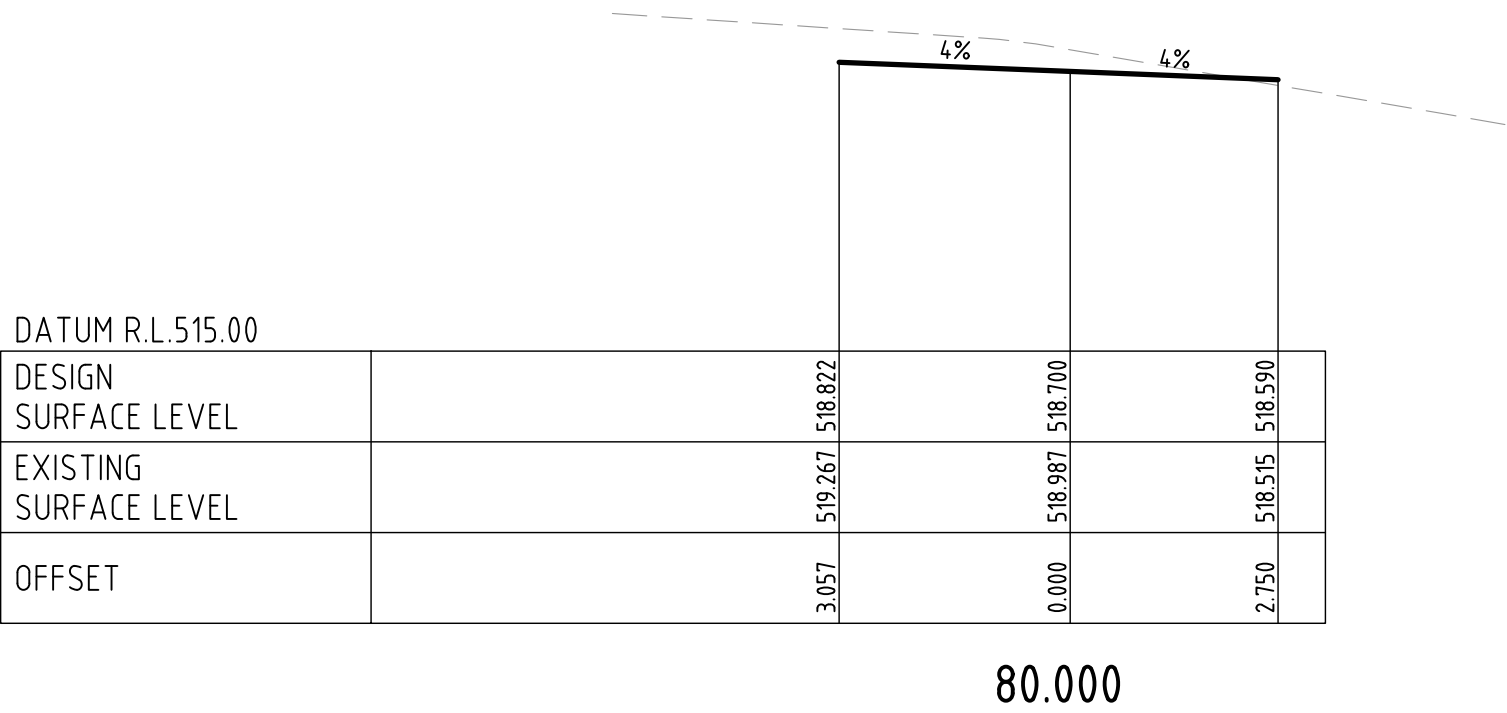


SUBMISSION FOR DA

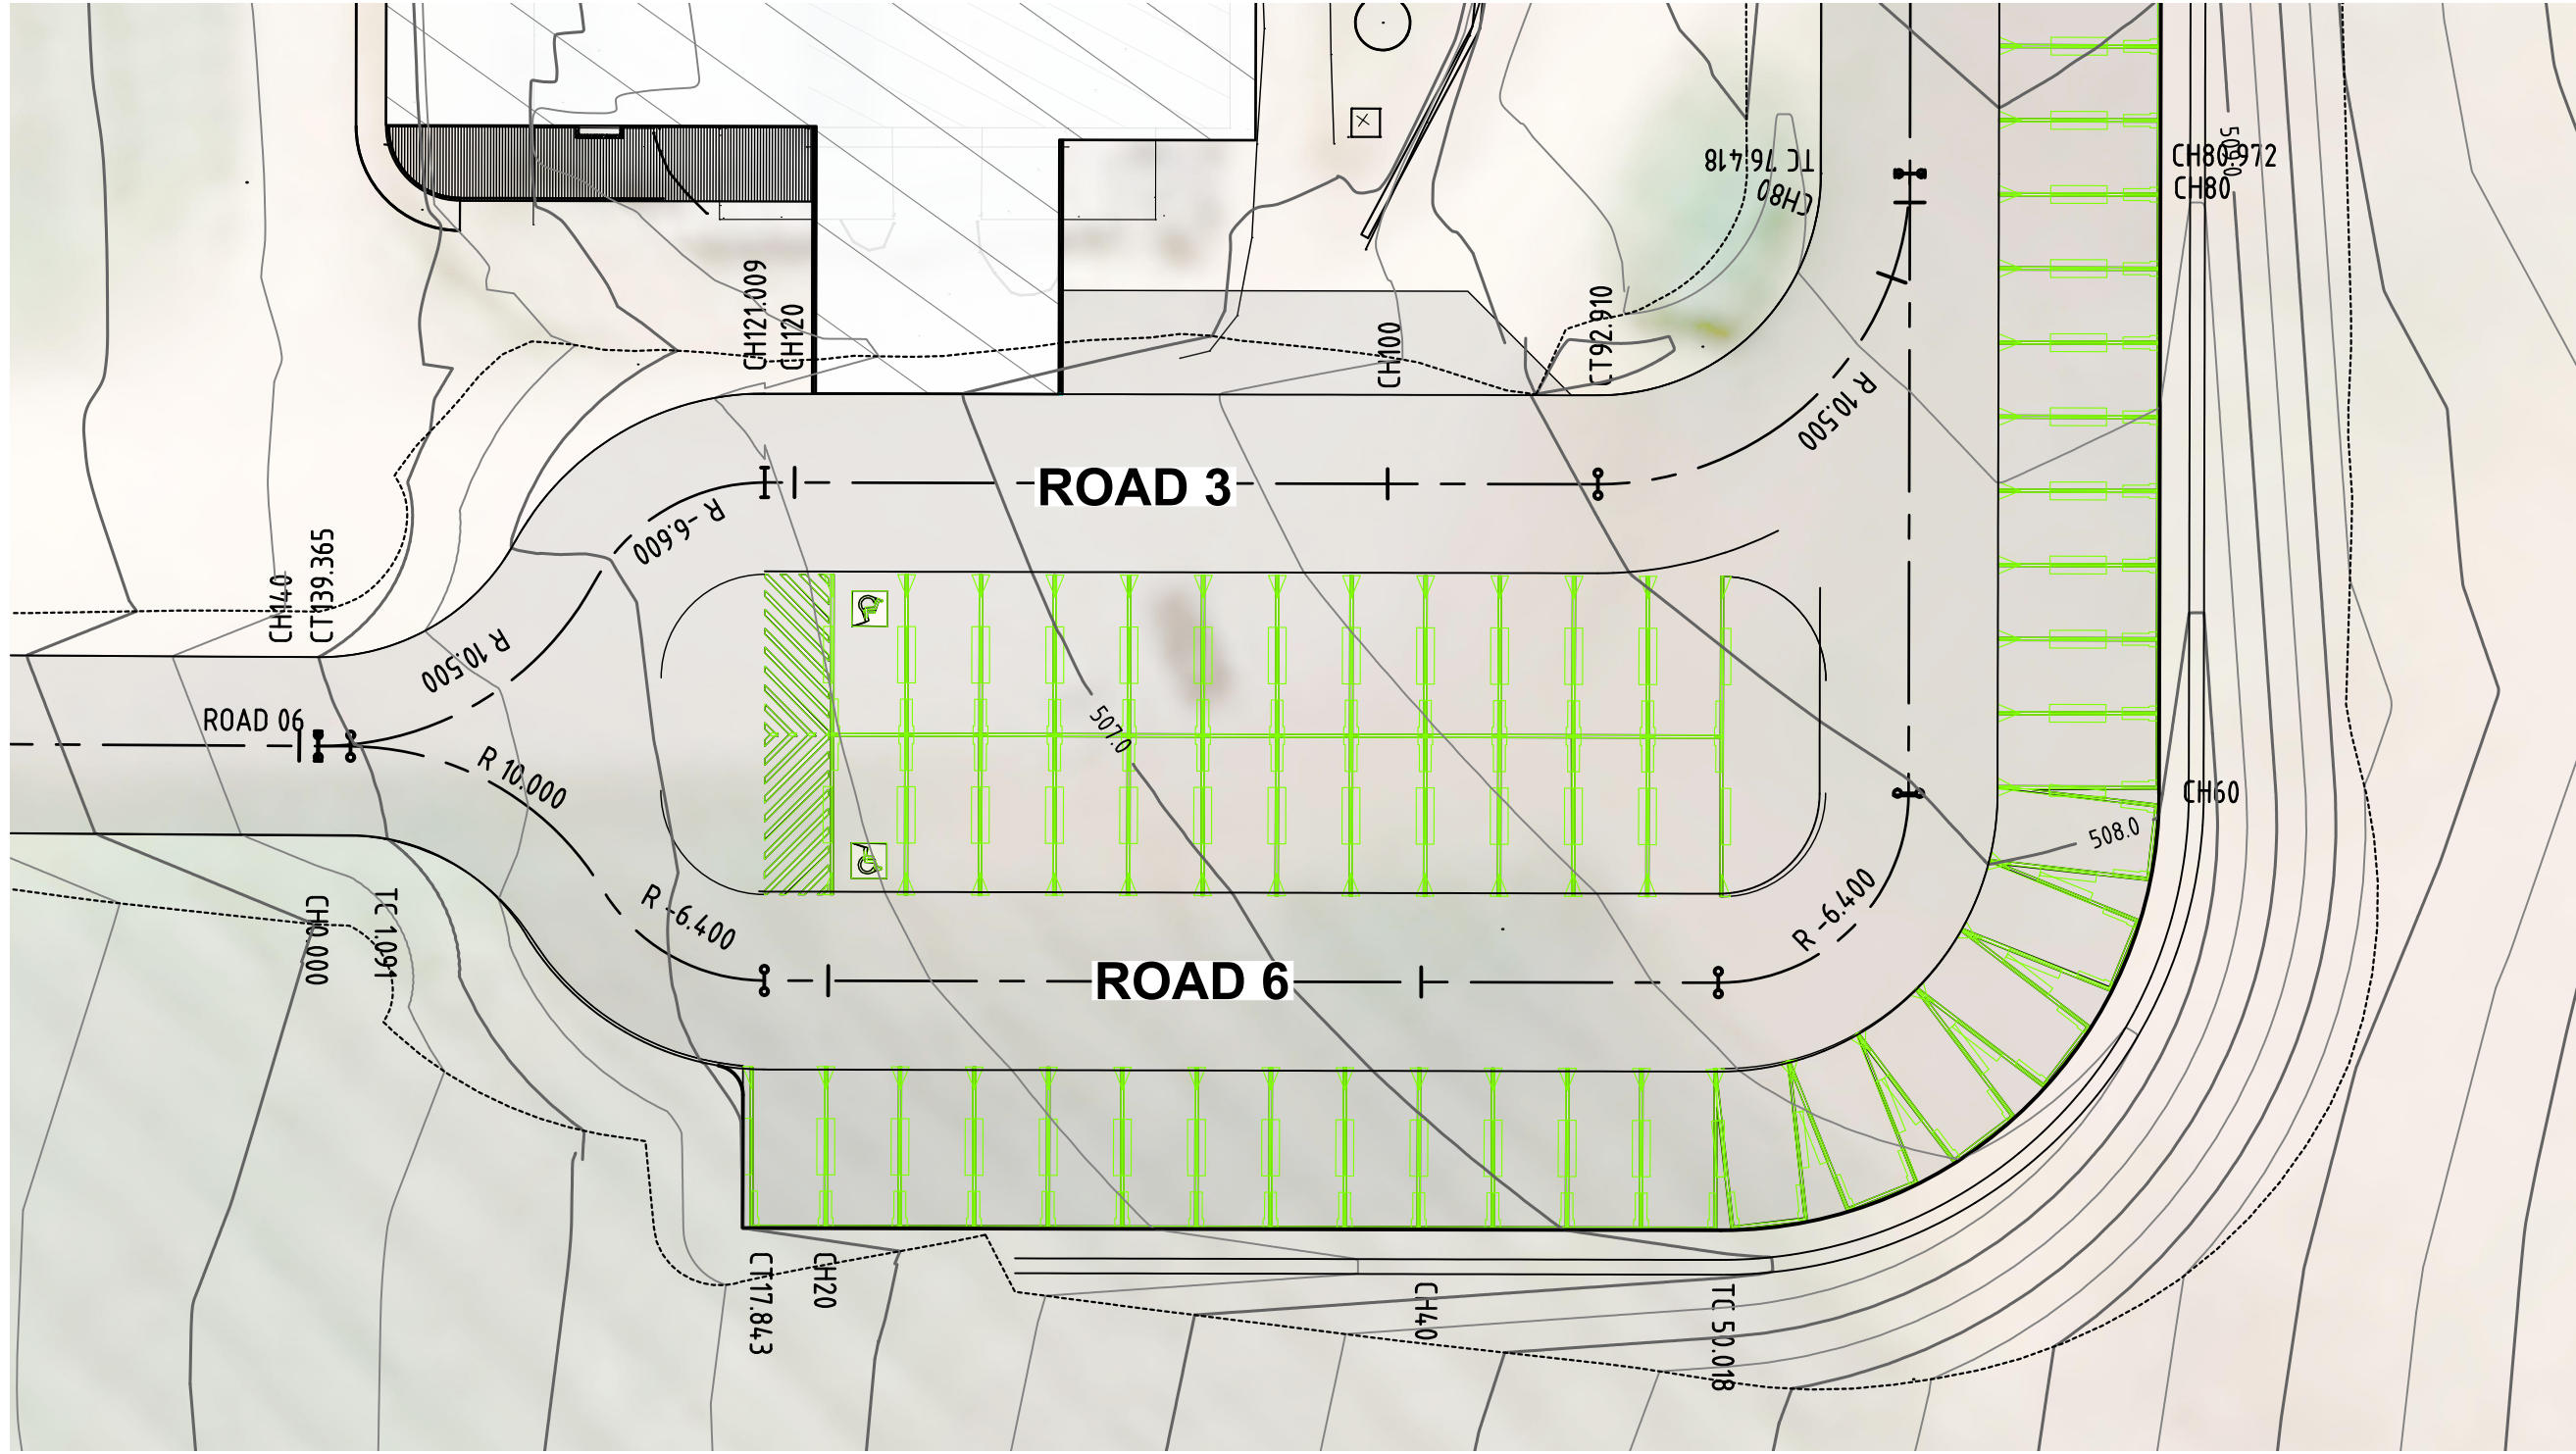


PROPOSED ROAD 6 PLAN

REDUCTION RATIO 1:250 @ A1
1:500 @ A3

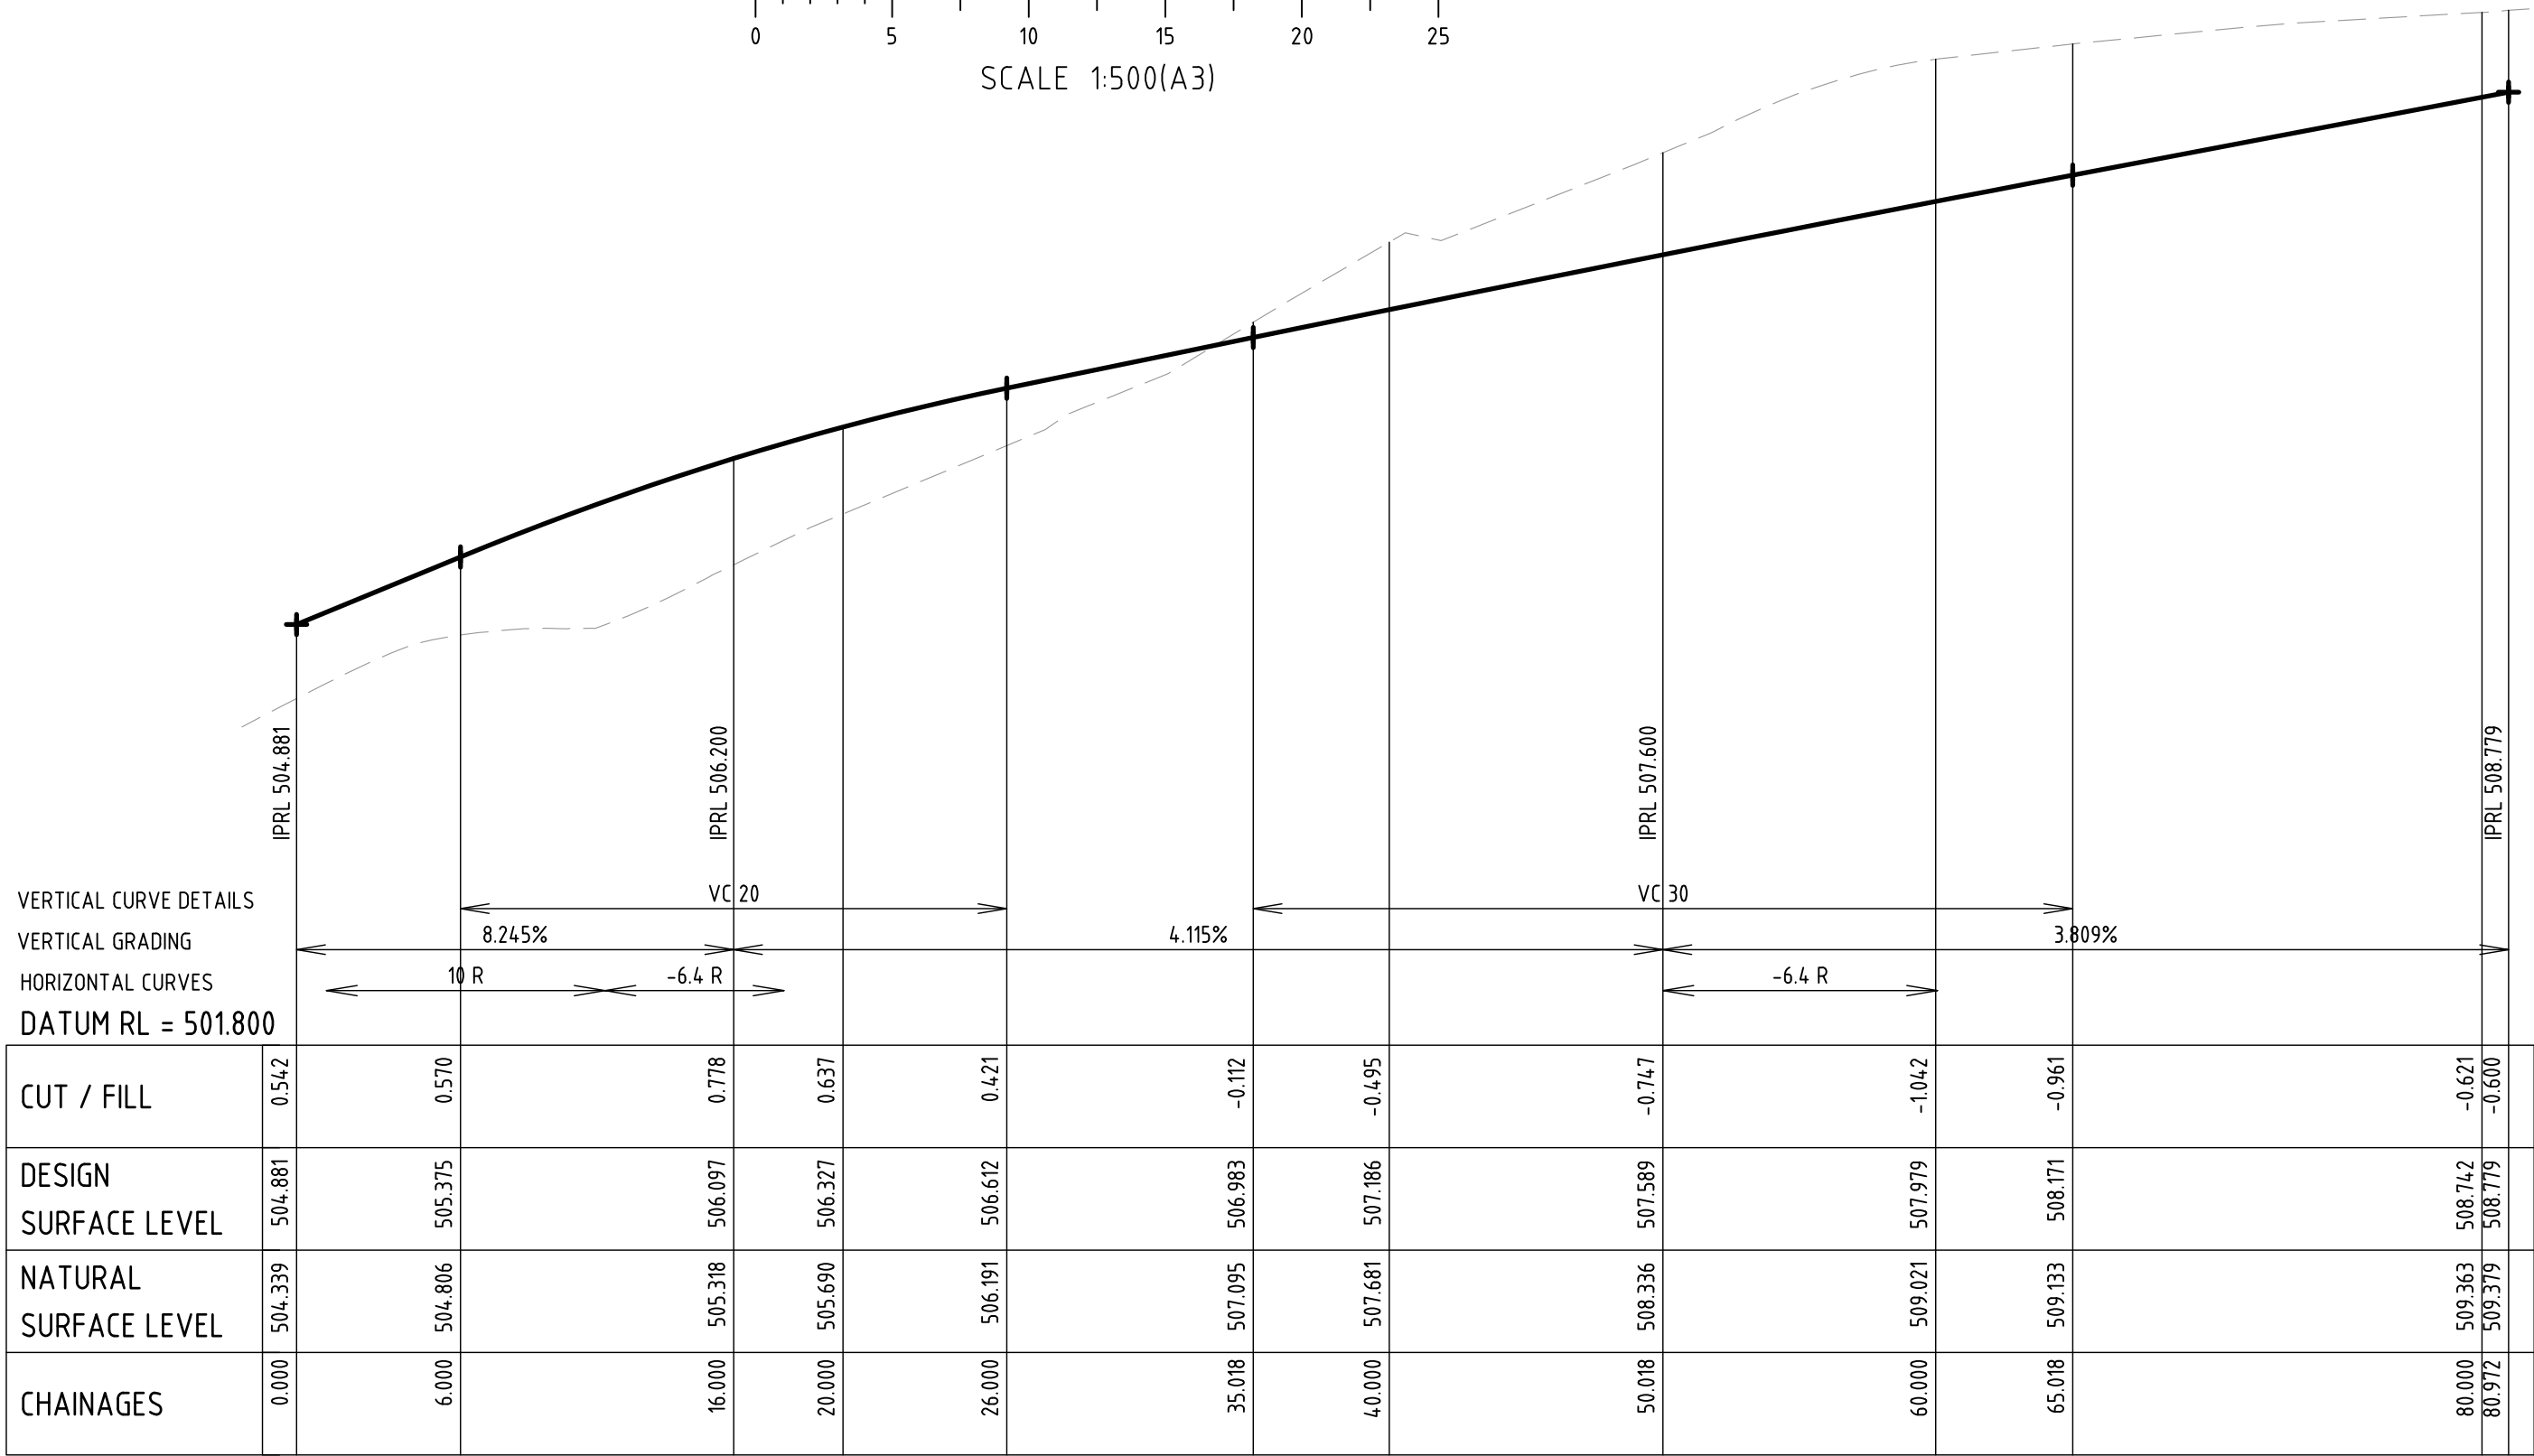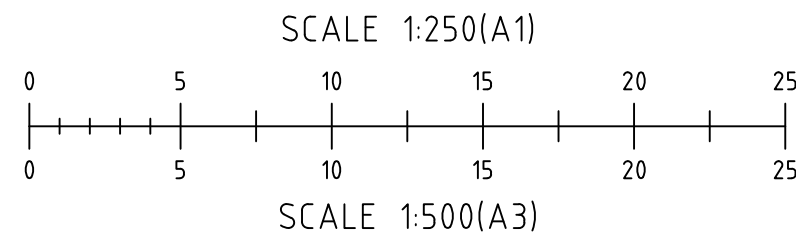


PROPOSED ROAD 6 LONG SECTION - CH0.00 - 80.972


REDUCTION RATIO 1:250H 1:100V @ A1

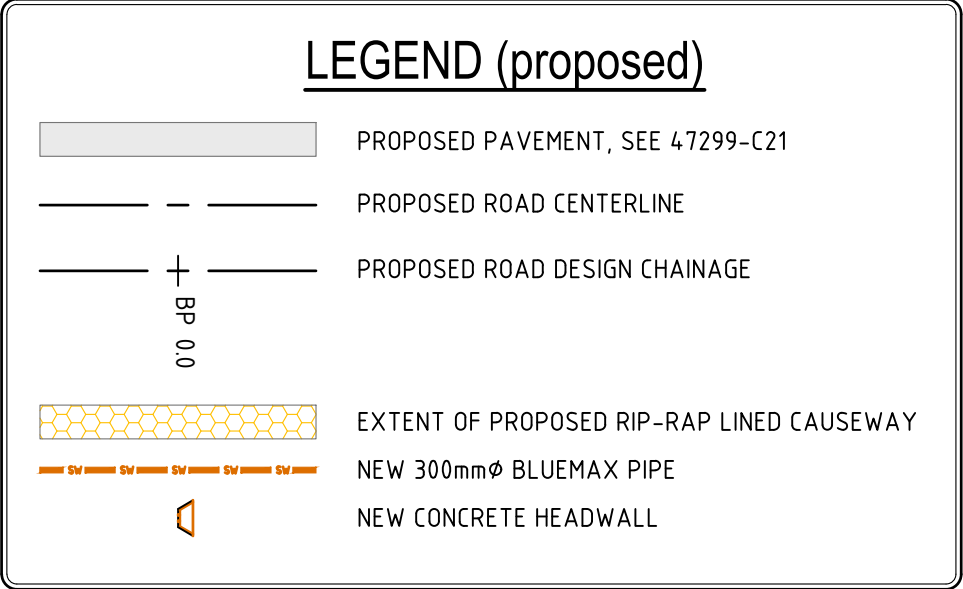


SUBMISSION FOR DA

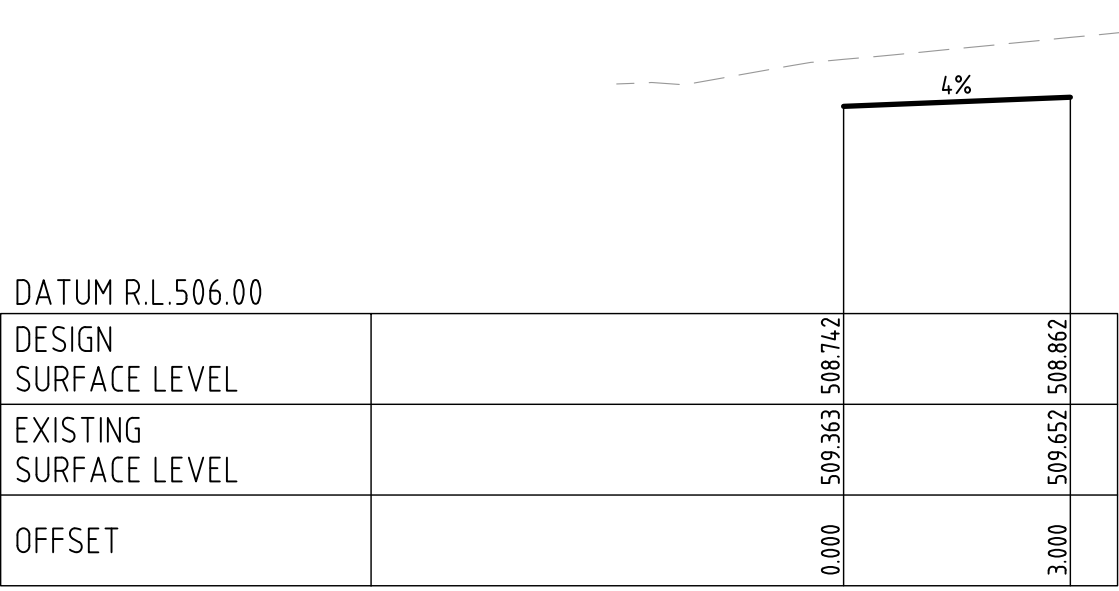


80.000

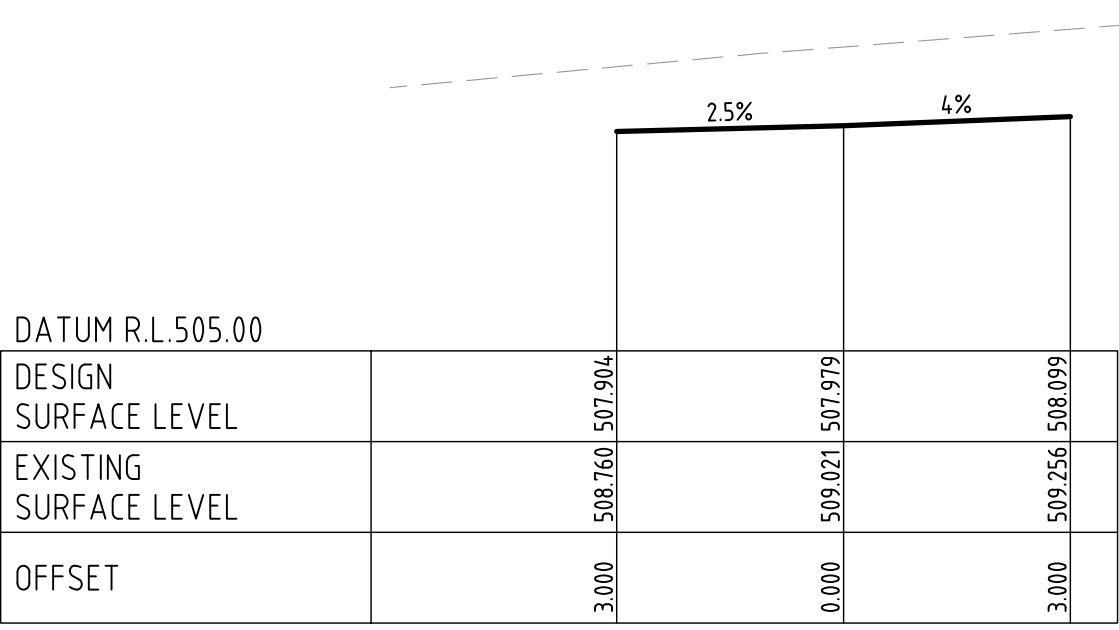


60.000

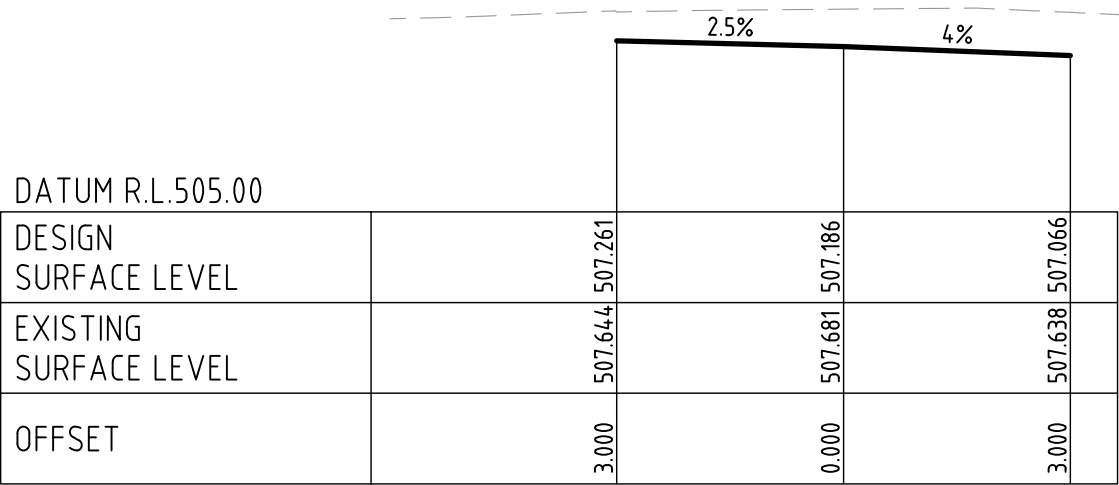


40.000

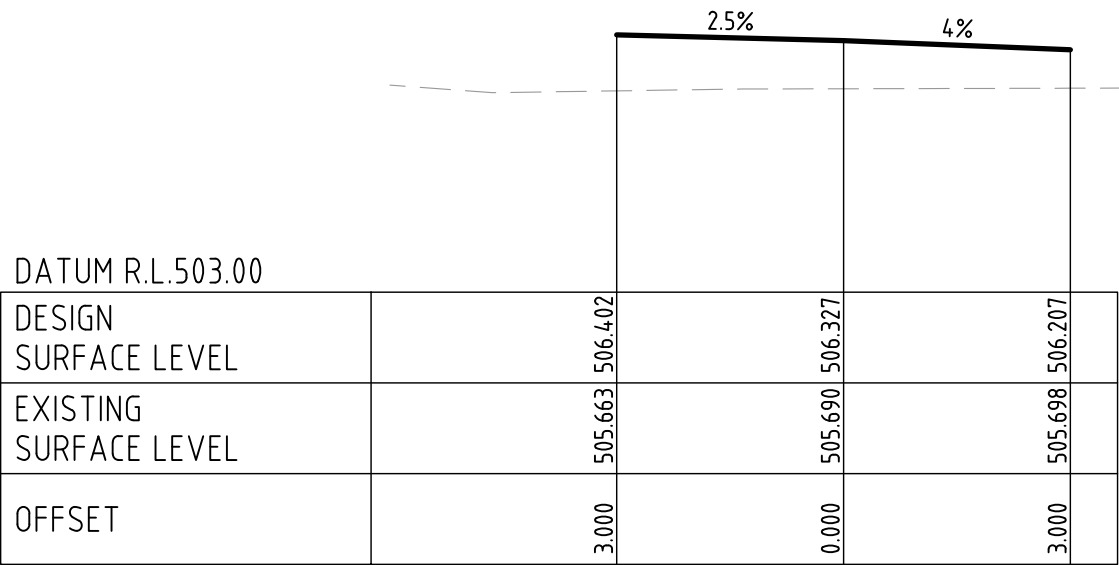

20.000


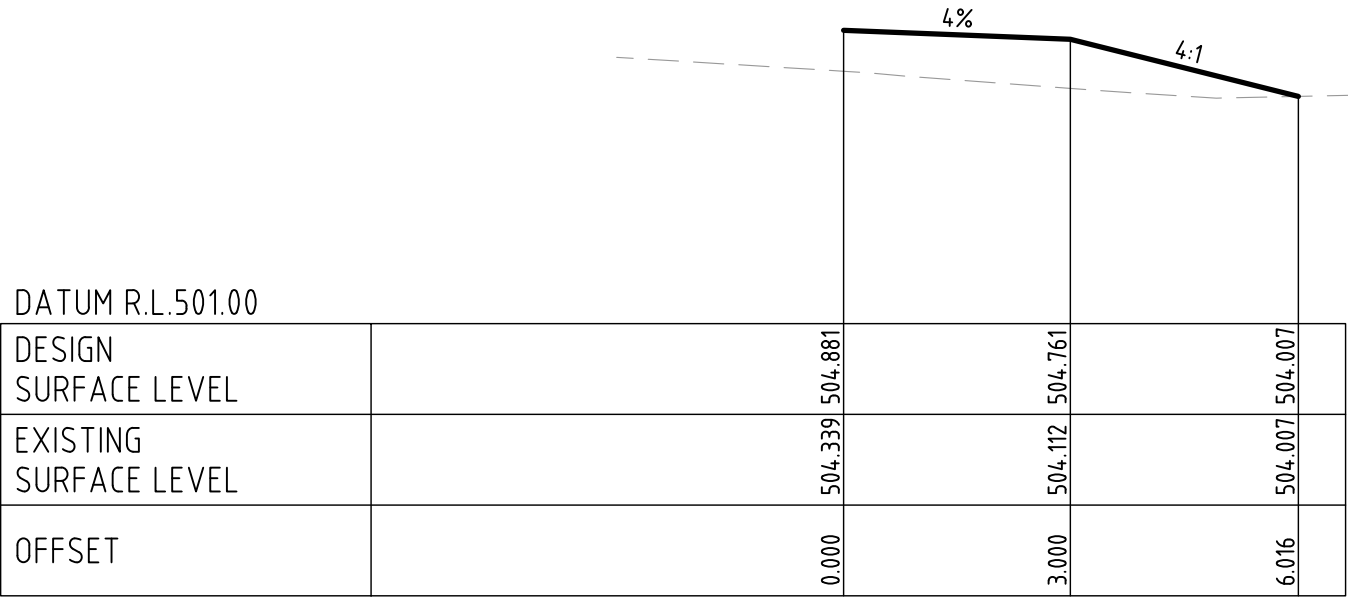


0.000

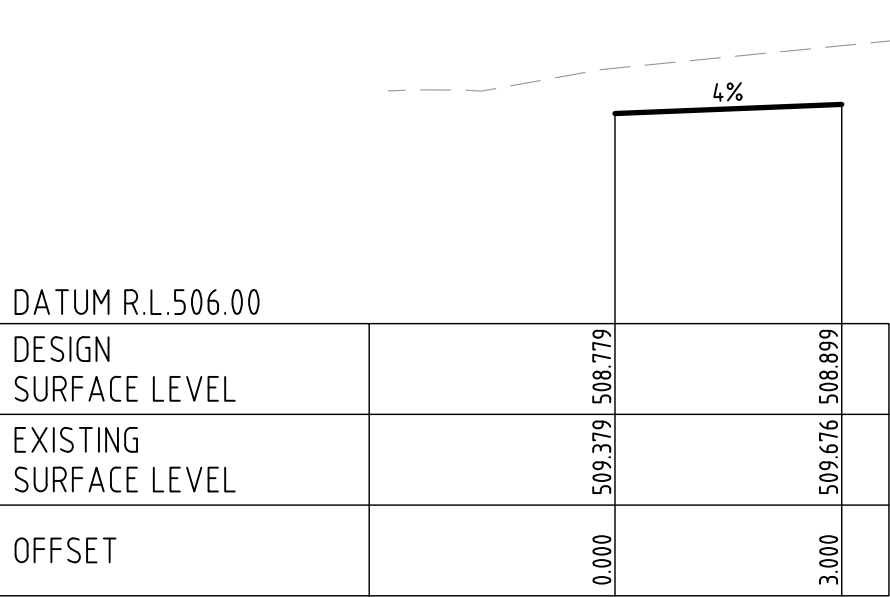

80.972

SUBMISSION FOR DA

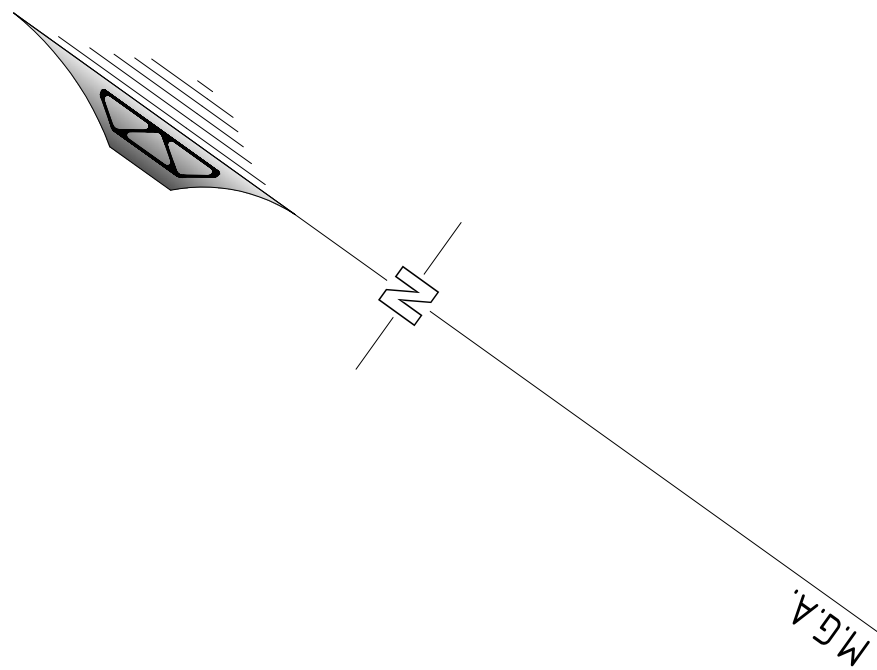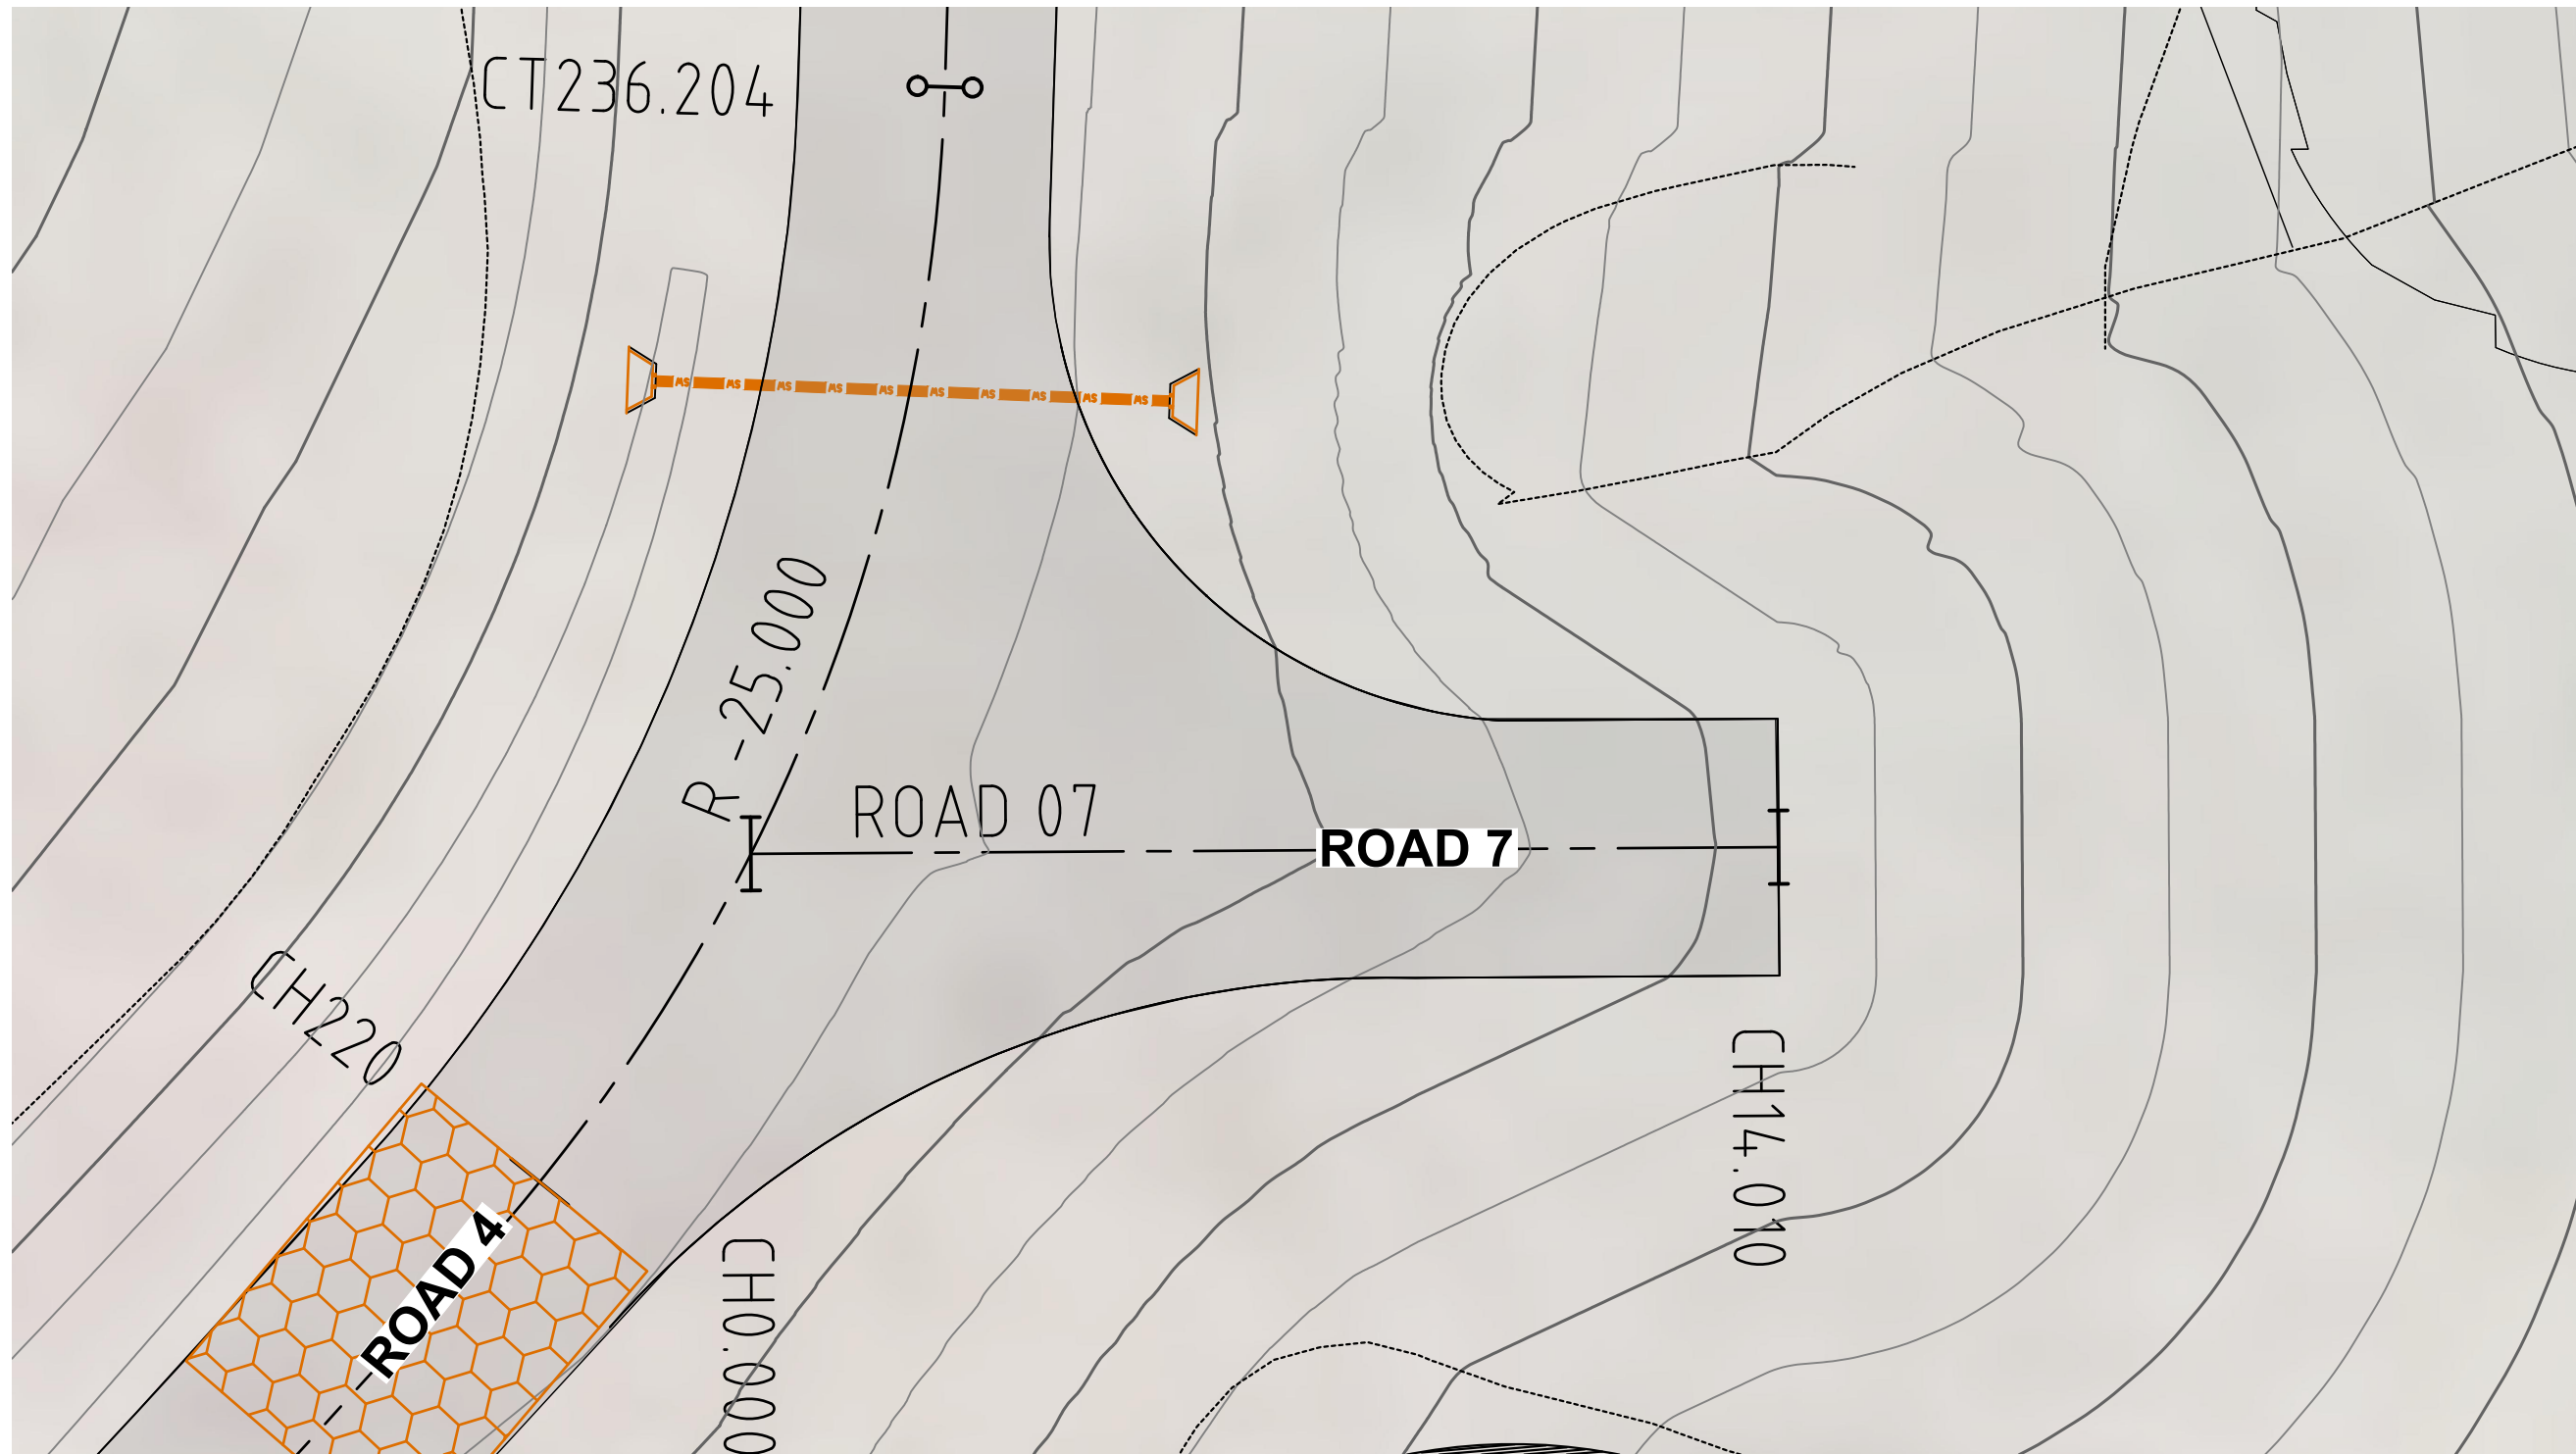

LEGEND (proposed)

PROPOSED PAVEMENT, SEE 47299-C21

PROPOSED ROAD CENTERLINE

PROPOSED ROAD DESIGN CHAINAGE

EXTENT OF PROPOSED RIP-RAP LINED CAUSEWAY



NEW 300mmØ BLUEMAX PIPE

NEW CONCRETE HEADWALL

PROPOSED ROAD 7 PLAN

REDUCTION RATIO 1:250 @ A1

1:500 @ A3

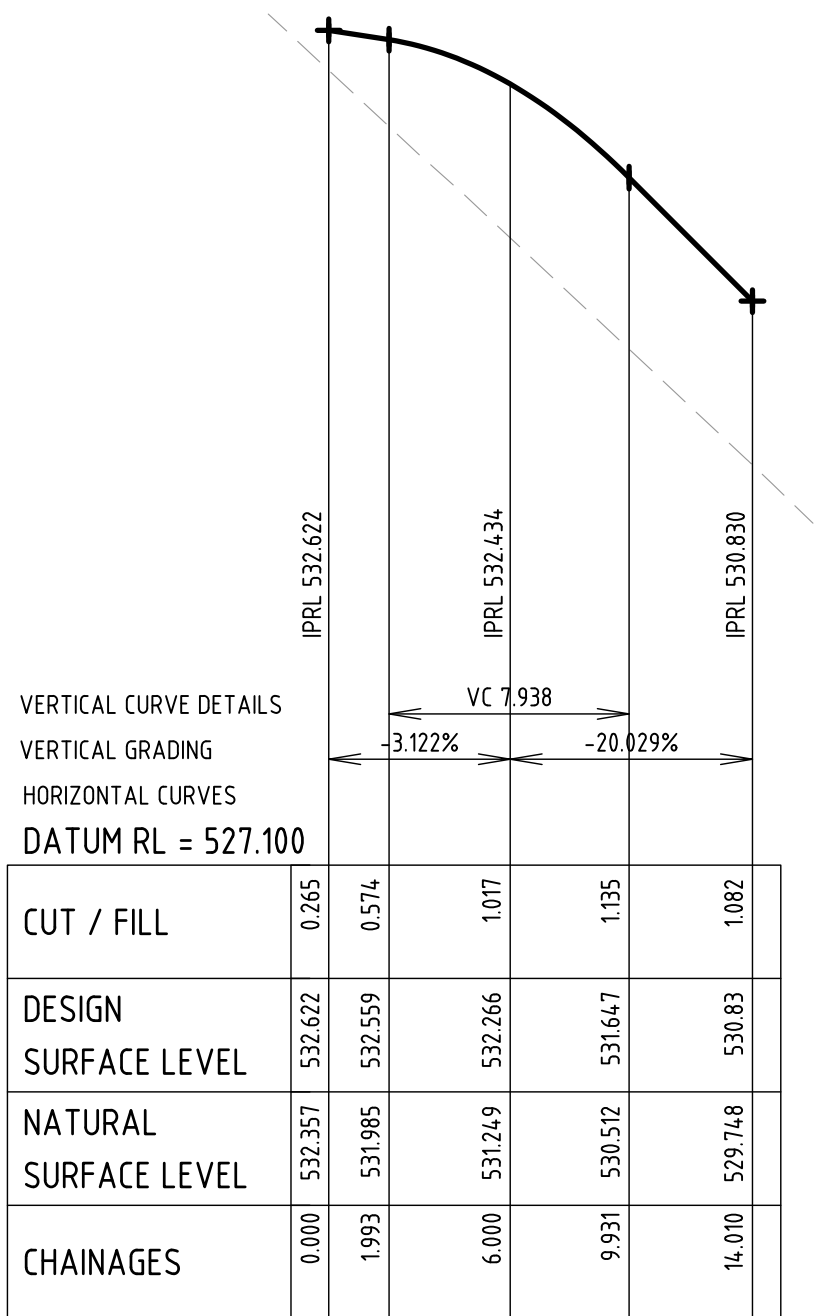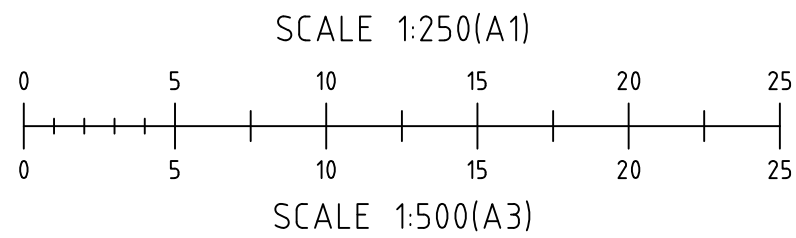

PROPOSED ROAD 7 LONG SECTION - CH0.00 - 14.01

REDUCTION RATIO 1:250H 1:100V @ A1

SUBMISSION FOR DA

BARNSON PTY LTD

phone 1300 BARNSON (1300 227 676)
email generalenquiry@barnson.com.au
web barnson.com.au

THIS DRAWING IS TO BE READ IN CONJUNCTION WITH GENERAL BUILDING DRAWINGS, SPECIFICATIONS & OTHER CONSULTANTS DRAWINGS APPLICABLE TO THIS PROJECT. ALL DIMENSIONS IN MILLIMETRES. DO NOT SCALE. DIMENSIONS TO BE CHECKED ON SITE BEFORE COMMENCEMENT OF WORK. REPORT DISCREPANCIES TO BARNSON PTY LTD. NO PART OF THIS DRAWING MAY BE REPRODUCED IN ANY WAY WITHOUT THE WRITTEN PERMISSION OF BARNSON PTY LTD.

Rev	Date	Description
A	20-03-2025	PRELIMINARY DRAWING
B	30-04-2025	REVISED LAYOUT
C	13-05-2025	PROPOSED LAYOUT AMENDED
D	23-05-2025	ROAD & SW DETAILS ADDED

Project
**CIVIL DESIGN DOCUMENTATION
PROPOSED DEVELOPMENT**
Site Address
**85 ROCKY WATERHOLE ROAD
MOUNT FROME NSW 2850**
Client
WILD MODULAR



Drawing Title
**PROPOSED ROAD 7 PLAN & LONG
SECTION Ch 0.00 - 14.01**

Design	LM	Original Sheet Size	A1
Drawn	JS		
Check	LM	Revision	D


Certification

Project No

Drawing No

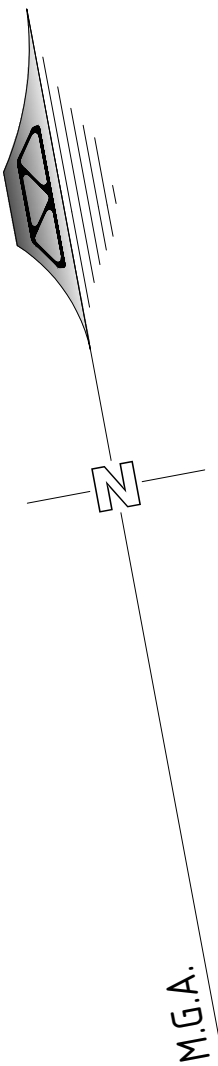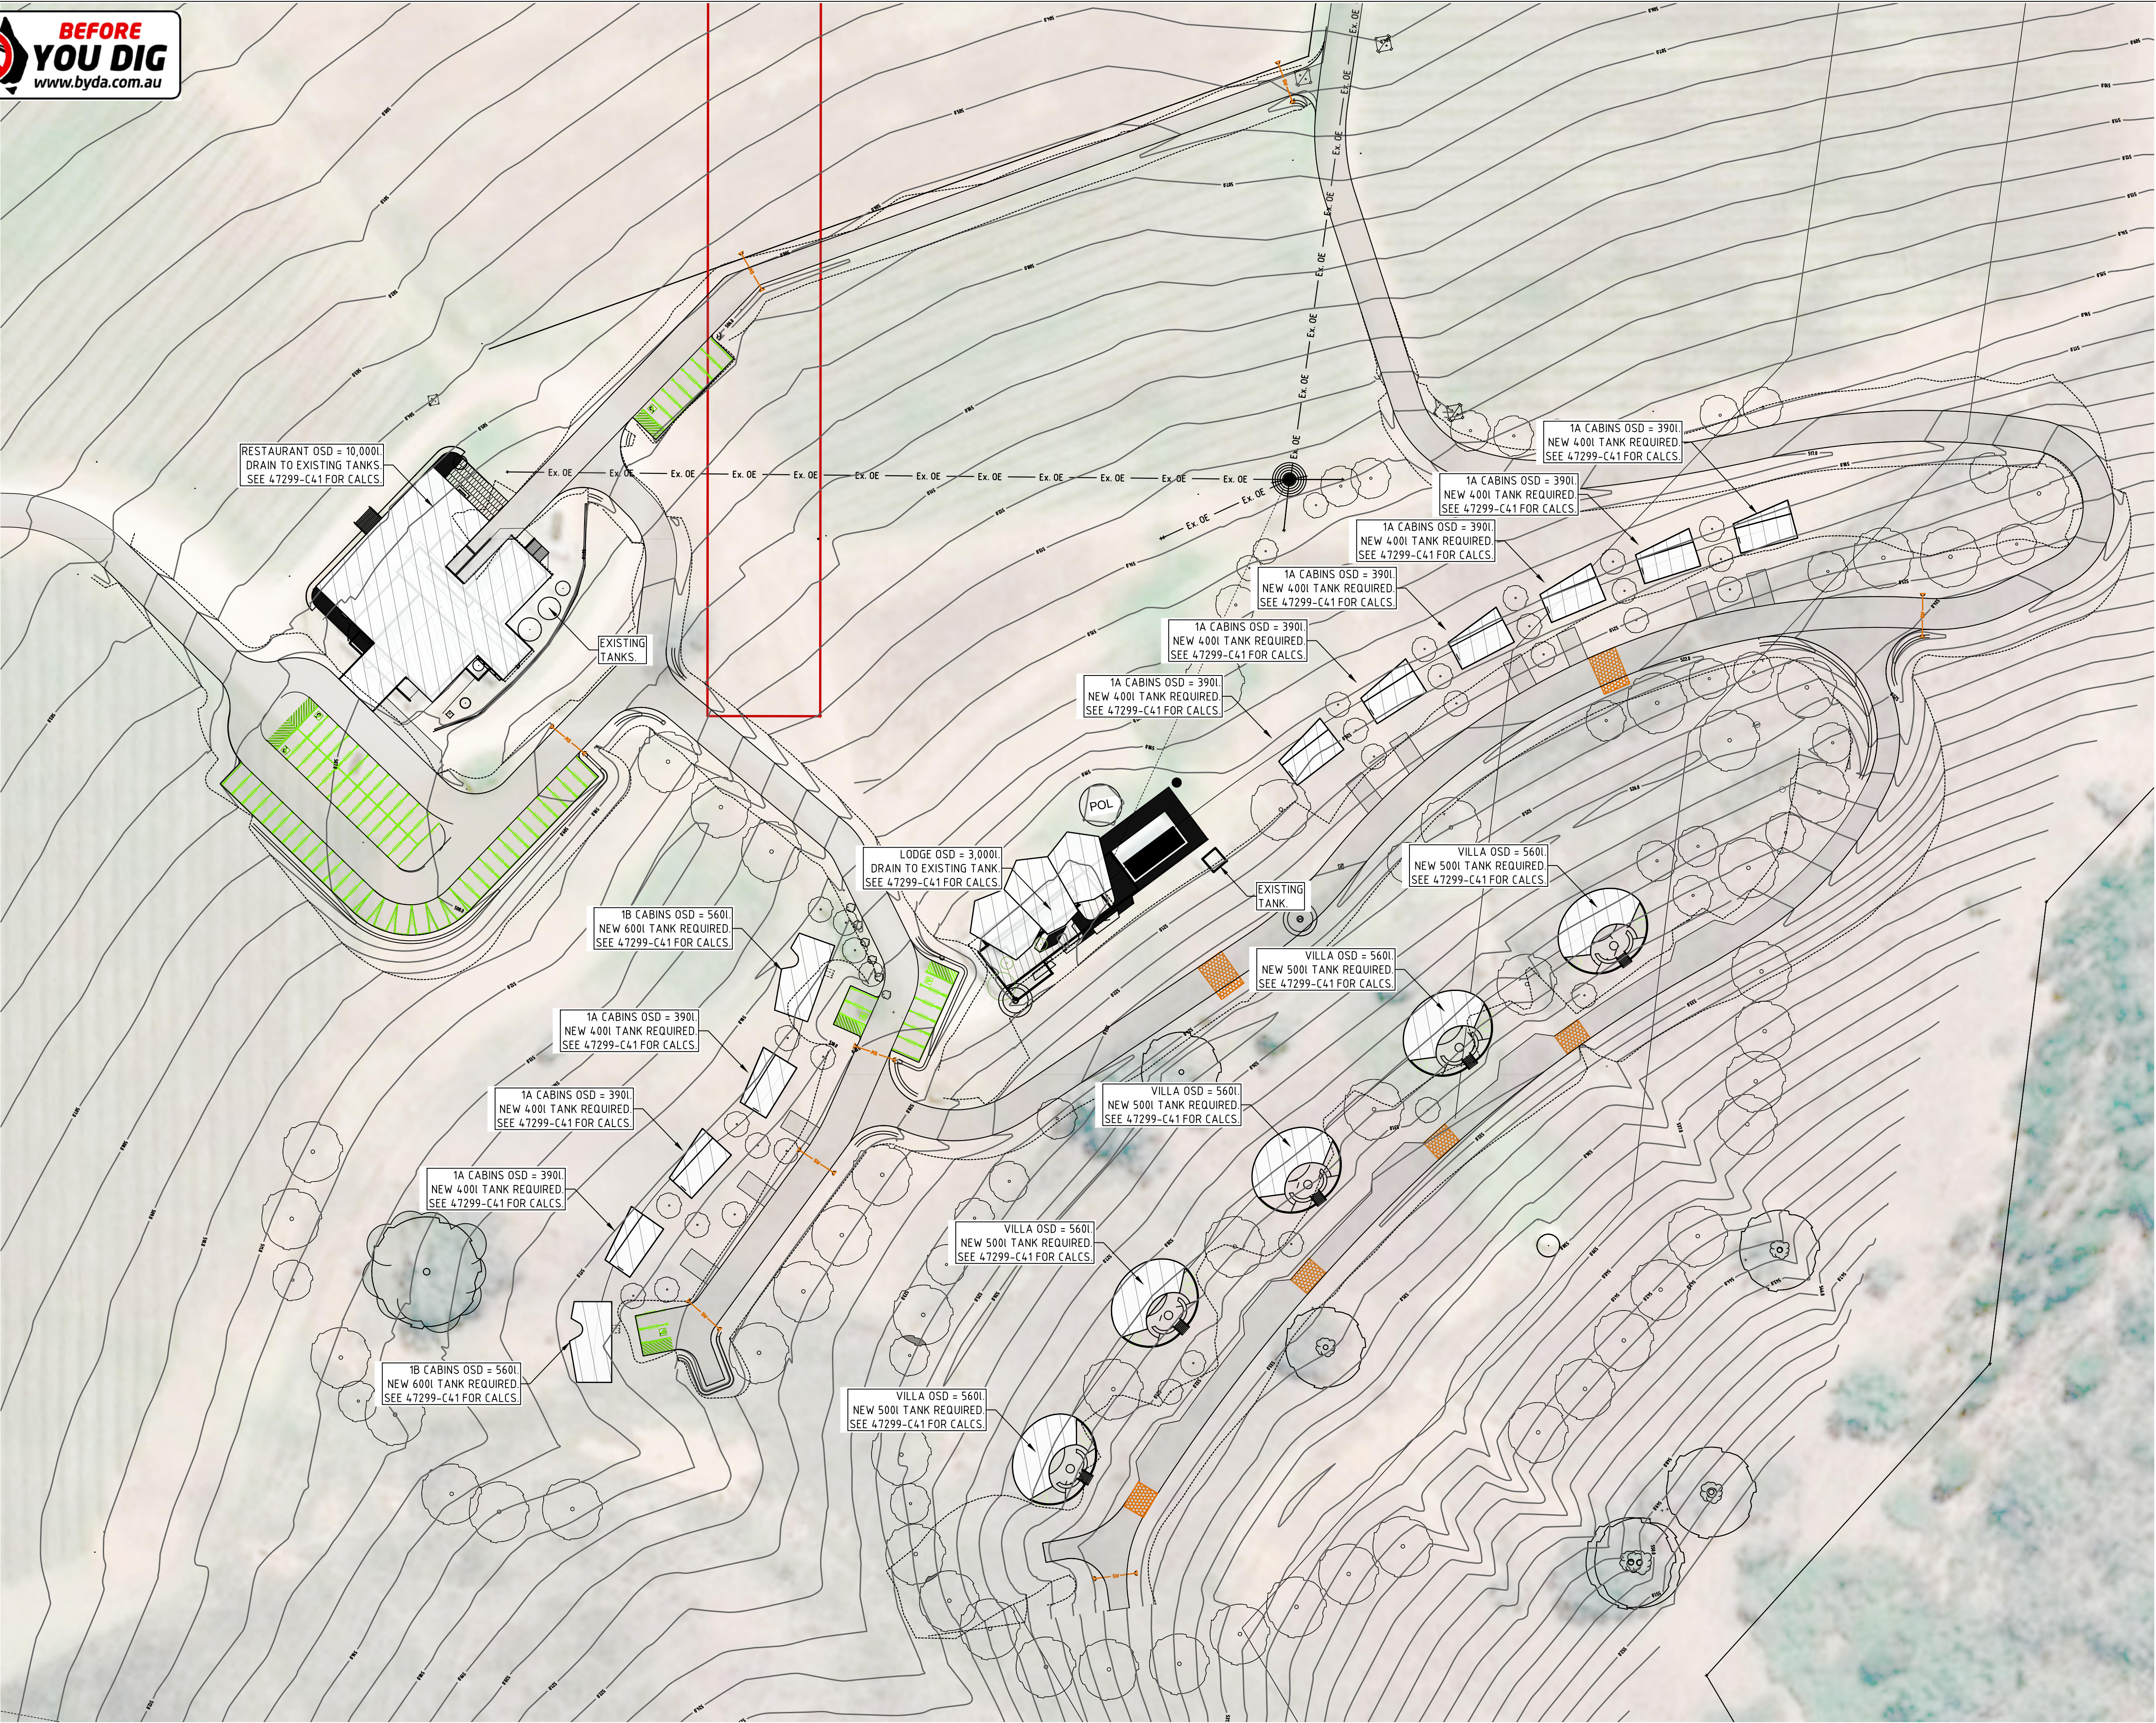

PROPOSED STORMWATER MANAGEMENT PLAN
REDUCTION RATIO 1:600 @ A1
1:1,200 @ A3

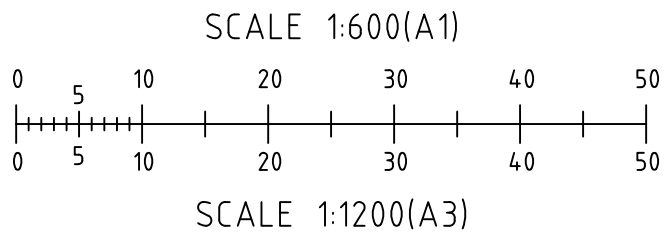

LEGEND (proposed)

- EXTENT OF PROPOSED GRAVEL DRIVEWAY
- EXTENT OF PROPOSED ROOFS
- EXTENT OF PROPOSED RIP-RAP LINED CAUSEWAY
- NEW 300mmØ BLUEMAX PIPE
- NEW CONCRETE HEADWALL

LEGEND

- EXISTING SUBJECT CADASTRAL BOUNDARIES
- EXISTING OVERHEAD ELECTRICITY CABLES
- ELECTRICITY POWER POLE
- WATER TAP

SUBMISSION FOR DA

BARNSON PTY LTD

phone 1300 BARNSON (1300 227 676)
email generalenquiry@barnson.com.au
web barnson.com.au

THIS DRAWING IS TO BE READ IN CONJUNCTION WITH GENERAL BUILDING DRAWINGS, SPECIFICATIONS & OTHER CONSULTANTS DRAWINGS APPLICABLE TO THIS PROJECT. ALL DIMENSIONS IN MILLIMETRES. DO NOT SCALE. DIMENSIONS TO BE CHECKED ON SITE BEFORE COMMENCEMENT OF WORK. REPORT DISCREPANCIES TO BARNSON PTY LTD. NO PART OF THIS DRAWING MAY BE REPRODUCED IN ANY WAY WITHOUT THE WRITTEN PERMISSION OF BARNSON PTY LTD.

Rev	Date	Description
A	20-03-2025	PRELIMINARY DRAWING
B	30-04-2025	REVISED LAYOUT
C	13-05-2025	PROPOSED LAYOUT AMENDED
D	23-05-2025	ROAD & SW DETAILS ADDED

Project
**CIVIL DESIGN DOCUMENTATION
PROPOSED DEVELOPMENT**
Site Address
**85 ROCKY WATERHOLE ROAD
MOUNT FROME NSW 2850**
Client
WILD MODULAR

Drawing Title
**PROPOSED STORMWATER
MANAGEMENT PLAN**
Design **LM**
Drawn **JS**
Check **LM**
Original Sheet Size
Revision

Certification
Project No
Drawing No

47299
C50

SITEWORKS NOTES

1. ORIGIN OF LEVELS :- AHD
2. CONTRACTOR MUST VERIFY ALL DIMENSIONS AND EXISTING LEVELS ON SITE PRIOR TO COMMENCEMENT OF WORK.
3. ALL WORK IS TO BE UNDERTAKEN IN ACCORDANCE WITH THE DETAILS SHOWN ON THE DRAWINGS, THE SPECIFICATIONS AND THE DIRECTIONS OF THE SUPERINTENDENT.
4. EXISTING SERVICES HAVE BEEN OBTAINED FROM SURFACE INSPECTION ONLY. IT IS THE RESPONSIBILITY OF THE CONTRACTOR TO ESTABLISH THE LOCATION AND THE LEVEL OF ALL EXISTING SERVICES PRIOR TO THE COMMENCEMENT OF ANY WORK. ANY DISCREPANCIES SHALL BE REPORTED TO THE SUPERINTENDENT. CLEARANCES SHALL BE OBTAINED FROM THE RELEVANT SERVICE AUTHORITY.
5. WHERE NEW WORKS ABUT EXISTING THE CONTRACTOR SHALL ENSURE THAT A SMOOTH EVEN PROFILE, FREE FROM ABRUPT CHANGES IS OBTAINED.
6. THE CONTRACTOR SHALL ARRANGE ALL SURVEY SETOUT TO BE CARRIED OUT BY A QUALIFIED SURVEYOR.
7. CARE IS TO BE TAKEN WHEN EXCAVATING NEAR EXISTING SERVICES. NO MECHANICAL EXCAVATIONS ARE TO BE UNDERTAKEN OVER TELECOM OR ELECTRICAL SERVICES. HAND EXCAVATE IN THESE AREAS.
8. ON COMPLETION OF CONSTRUCTION, ALL DISTURBED AREAS MUST BE RESTORED TO ORIGINAL, INCLUDING KERBS, FOOTPATHS, CONCRETE AREAS, GRAVEL AND GRASSED AREAS AND ROAD PAVEMENTS.
9. MAKE SMOOTH TRANSITION TO EXISTING AREAS.
10. THE CONTRACTOR SHALL PROVIDE ALL TEMPORARY DIVERSION DRAINS AND MOUNDS TO ENSURE THAT AT ALL TIMES EXPOSED SURFACES ARE FREE DRAINING AND WHERE NECESSARY EXCAVATE SUMPS AND PROVIDE PUMPING EQUIPMENT TO DRAIN EXPOSED AREAS. ALL WORK TO BE UNDERTAKEN WITH ADHERENCE TO THE REQUIREMENTS OF THE SOIL AND WATER MANAGEMENT PLAN.
11. THESE PLANS SHALL BE READ IN CONJUNCTION WITH APPROVED ARCHITECTURAL, STRUCTURAL, HYDRAULIC AND MECHANICAL DRAWINGS AND SPECIFICATIONS.

SURVEY NOTES

1. CONTOURS SHOWN DEPICT THE TOPOGRAPHY. EXCEPT AT SPOT LEVELS SHOWN THEY DO NOT REPRESENT THE EXACT LEVEL AT ANY PARTICULAR POINT.
2. SERVICES SHOWN HEREON HAVE BEEN DETERMINED FROM VISUAL EVIDENCE AND ARE INDICATIVE ONLY. PRIOR TO ANY DEMOLITION, EXCAVATION OR CONSTRUCTION ON THE SITE THE RELEVANT AUTHORITY SHOULD BE CONTACTED TO ESTABLISH DETAILED LOCATION AND DEPTH.

PIPE TRENCH - FILL NOTES:

1. **BEDDING SAND**
BEDDING SAND SHALL BE GRANULAR MATERIAL HAVING A LOW PERMEABILITY AND HIGH STABILITY WHEN SATURATED, CONFORMING TO THE GRADING LIMITS FOR BEDDING SAND AS INDICATED IN THE CONTRACT DOCUMENTS. BEDDING SAND SHALL BE COMPACTED TO A DENSITY INDEX OF 95% AS DETERMINED IN ACCORDANCE WITH AS1289.
2. **APPROVED IMPORTED GRANULAR FILL**
ONLY IMPORTED GRANULAR FILL MATERIAL APPROVED BY THE SUPERINTENDENT SHALL BE USED. THIS FILL MATERIAL SHALL BE COMPACTED IN LAYERS NOT EXCEEDING 300mm THICK TO A DRY DENSITY OF 100% OF THE STANDARD MAXIMUM DRY DENSITY OF THE MATERIAL AND WITH A MOISTURE CONTENT NO MORE THAN 1% ABOVE OPTIMUM MOISTURE CONTENT AS DETERMINED IN ACCORDANCE WITH AS1289.
3. **ORDINARY EXCAVATED FILL MATERIAL**
ORDINARY EXCAVATED FILL MATERIAL IS EXCAVATED TRENCH MATERIAL THAT IS FREE OF VEGETABLE MATTER, HUMUS, LARGE CLAY LUMPS AND ROCK BOULDERS. THIS FILL MATERIAL SHALL BE COMPACTED IN LAYERS NOT EXCEEDING 300mm THICK, TO A DENSITY OF 95% OF THE STANDARD MAXIMUM DRY DENSITY OF THE MATERIAL WITH A MOISTURE CONTENT OF NOT MORE THAN 1% ABOVE THE OPTIMUM MOISTURE CONTENT AS DETERMINED IN ACCORDANCE WITH AS1289.

STORMWATER NOTES

1. ALL DOWNPIPE LINES SHALL BE SEWER GRADE uPVC WITH SOLVENT WELD JOINTS (U.N.0)
2. EQUIVALENT STRENGTH VCP OR FCP PIPES MAY BE USED.
3. MINIMUM GRADE TO STORMWATER LINES TO BE 0.5% MINIMUM (U.N.0)
4. CONTRACTORS TO SUPPLY AND INSTALL ALL FITTINGS AND SPECIALS INCLUDING VARIOUS PIPE ADAPTORS TO ENSURE PROPER CONNECTION BETWEEN DISSIMILAR PIPEWORK.
5. ALL CONNECTIONS TO EXISTING DRAINAGE PITS SHALL BE MADE IN A TRADESMAN-LIKE MANNER AND THE INTERNAL WALL OF THE PIT AT THE POINT OF ENTRY SHALL BE CEMENT RENDERED TO ENSURE A SMOOTH FINISH.
6. APPROVED PRECAST PITS MAY BE USED.
7. WHERE TRENCHES ARE IN ROCK, THE PIPE SHALL BE BEDDED ON A MIN. 50mm CONCRETE BED (75mm THICK BED OF 12mm BLUE METAL) UNDER THE BARREL OF THE PIPE. THE PIPE COLLAR AT NO POINT SHALL BEAR THE ROCK. IN OTHER THAN ROCK, PIPES SHALL BE LAID ON A 75mm THICK SAND BED. IN ALL CASES, BACKFILL THE TRENCH WITH THE SAND TO 200mm ABOVE THE PIPE. WHERE THE PIPE IS UNDER PAVEMENTS, BACKFILL REMAINDER OF TRENCH WITH SAND OR APPROVED GRANULAR BACKFILL COMPACTED IN 150mm LAYERS TO 98% MAX. DRY DENSITY.
8. WHERE STORMWATER LINES PASS UNDER FLOOR SLABS, SEWER GRADE RUBBER RING JOINTS ARE TO BE USED.
9. ALL PIPES IN THE ROADWAY AND FOOTPATH AREAS, WHERE THE DEPTH OF PIPE IS LESS THAN 500mm FROM THE FINISHED SURFACE LEVEL ARE TO BE CONCRETE ENCASED.

STORMWATER ANALYSIS - 1A CABINS

DESIGN CALCULATIONS AS PER AS3500.3-2021

- A) **PRE-DEVELOPED:**
-TOTAL APPLICABLE CATCHMENT AREA (A) = 45m²
-RAINFALL INTENSITY (I_t) = 14.8 mm/hr (5min- 5% AEP)
-C_p = RUNOFF COEFFICIENT FOR PERVIOUS AREA = 0.3
-A_p = TOTAL PERVIOUS GRASS AREA = 45m²
-TOTAL FLOW Q_{PRE} = (Cr Ar +Ci Ai + Cp Ap). I_t / 3600 = 0.55 l/s
- B) **POST-DEVELOPED:**
-TOTAL APPLICABLE CATCHMENT AREA (A) = 45m²
-RAINFALL INTENSITY (I_t) = 14.8 mm/hr (5min -5% AEP)
-Cr = RUNOFF COEFFICIENT FOR ROOFED AREA = 1.0
-Ar = TOTAL ROOFED AREA= 45m²
-TOTAL FLOW Q_{POST} = (Cr Ar +Ci Ai + Cp Ap). I_t / 3600 = 1.85 l/s
- C) **OSD CALCULATION**
- REQUIRED OSD VOLUME = (1.85-0.55)x5x60= 390L
- ALLOW 390L FOR OSD STORAGE PER WATER TANK (OR DIVERT TO DAM).
- REQUIRED CONTROL FLOW FROM TANK = 0.55l/s

STORMWATER ANALYSIS - RESTAURANT

DESIGN CALCULATIONS AS PER AS3500.3-2021

- A) **PRE-DEVELOPED:**
-TOTAL APPLICABLE CATCHMENT AREA (A) = 1130m²
-RAINFALL INTENSITY (I_t) = 14.8 mm/hr (5min- 5% AEP)
-C_p = RUNOFF COEFFICIENT FOR PERVIOUS AREA = 0.3
-A_p = TOTAL PERVIOUS GRASS AREA = 1130m²
-TOTAL FLOW Q_{PRE} = (Cr Ar +Ci Ai + Cp Ap). I_t / 3600 = 13.94 l/s
- B) **POST-DEVELOPED:**
-TOTAL APPLICABLE CATCHMENT AREA (A) = 1130m²
-RAINFALL INTENSITY (I_t) = 14.8 mm/hr (5min -5% AEP)
-Cr = RUNOFF COEFFICIENT FOR ROOFED AREA = 1.0
-Ar = TOTAL ROOFED AREA=1130 m²
-TOTAL FLOW Q_{POST} = (Cr Ar +Ci Ai + Cp Ap). I_t / 3600 = 46.45 l/s
- C) **OSD CALCULATION**
- REQUIRED OSD VOLUME = (46.45-13.94)x5x60/1000= 9753L
- ALLOW 10,000L FOR OSD STORAGE PER WATER TANK (OR DIVERT TO DAM).
- REQUIRED CONTROL FLOW FROM TANK = 13.94l/s

STORMWATER ANALYSIS - VILLA

DESIGN CALCULATIONS AS PER AS3500.3-2021

- A) **PRE-DEVELOPED:**
-TOTAL APPLICABLE CATCHMENT AREA (A) = 56m²
-RAINFALL INTENSITY (I_t) = 14.8 mm/hr (5min- 5% AEP)
-C_p = RUNOFF COEFFICIENT FOR PERVIOUS AREA = 0.3
-A_p = TOTAL PERVIOUS GRASS AREA = 56m²
-TOTAL FLOW Q_{PRE} = (Cr Ar +Ci Ai + Cp Ap). I_t / 3600 = 0.69 l/s
- B) **POST-DEVELOPED:**
-TOTAL APPLICABLE CATCHMENT AREA (A) = 56m²
-RAINFALL INTENSITY (I_t) = 14.8 mm/hr (5min -5% AEP)
-Cr = RUNOFF COEFFICIENT FOR ROOFED AREA = 1.0
-Ar = TOTAL ROOFED AREA= 56m²
-TOTAL FLOW Q_{POST} = (Cr Ar +Ci Ai + Cp Ap). I_t / 3600 = 2.30 l/s
- C) **OSD CALCULATION**
- REQUIRED OSD VOLUME = (2.30-0.69)x5x60= 480L
- ALLOW 500L FOR OSD STORAGE PER WATER TANK (OR DIVERT TO DAM).
- REQUIRED CONTROL FLOW FROM TANK = 0.69l/s

STORMWATER ANALYSIS - 1B CABINS


DESIGN CALCULATIONS AS PER AS3500.3-2021

- A) **PRE-DEVELOPED:**
-TOTAL APPLICABLE CATCHMENT AREA (A) = 65m²
-RAINFALL INTENSITY (I_t) = 14.8 mm/hr (5min- 5% AEP)
-C_p = RUNOFF COEFFICIENT FOR PERVIOUS AREA = 0.3
-A_p = TOTAL PERVIOUS GRASS AREA = 65m²
-TOTAL FLOW Q_{PRE} = (Cr Ar +Ci Ai + Cp Ap). I_t / 3600 = 0.80 l/s
- B) **POST-DEVELOPED:**
-TOTAL APPLICABLE CATCHMENT AREA (A) = 65m²
-RAINFALL INTENSITY (I_t) = 14.8 mm/hr (5min -5% AEP)
-Cr = RUNOFF COEFFICIENT FOR ROOFED AREA = 1.0
-Ar = TOTAL ROOFED AREA= 65m²
-TOTAL FLOW Q_{POST} = (Cr Ar +Ci Ai + Cp Ap). I_t / 3600 = 2.67 l/s
- C) **OSD CALCULATION**
- REQUIRED OSD VOLUME = (2.67-0.80)x5x60= 560L
- ALLOW 390L FOR OSD STORAGE PER WATER TANK (OR DIVERT TO DAM).
- REQUIRED CONTROL FLOW FROM TANK = 0.80l/s

STORMWATER ANALYSIS - LODGE

DESIGN CALCULATIONS AS PER AS3500.3-2021


- A) **PRE-DEVELOPED:**
-TOTAL APPLICABLE CATCHMENT AREA (A) = 315m²
-RAINFALL INTENSITY (I_t) = 14.8 mm/hr (5min- 5% AEP)
-C_p = RUNOFF COEFFICIENT FOR PERVIOUS AREA = 0.3
-A_p = TOTAL PERVIOUS GRASS AREA = 315m²
-TOTAL FLOW Q_{PRE} = (Cr Ar +Ci Ai + Cp Ap). I_t / 3600 = 3.89 l/s
- B) **POST-DEVELOPED:**
-TOTAL APPLICABLE CATCHMENT AREA (A) = 315m²
-RAINFALL INTENSITY (I_t) = 14.8 mm/hr (5min -5% AEP)
-Cr = RUNOFF COEFFICIENT FOR ROOFED AREA = 1.0
-Ar = TOTAL ROOFED AREA=315 m²
-TOTAL FLOW Q_{POST} = (Cr Ar +Ci Ai + Cp Ap). I_t / 3600 = 12.86 l/s
- C) **OSD CALCULATION**
- REQUIRED OSD VOLUME = (12.86-3.89)x5x60/1000= 2691L
- ALLOW 3,000L FOR OSD STORAGE PER WATER TANK (OR DIVERT TO DAM).
- REQUIRED CONTROL FLOW FROM TANK = 13.94l/s

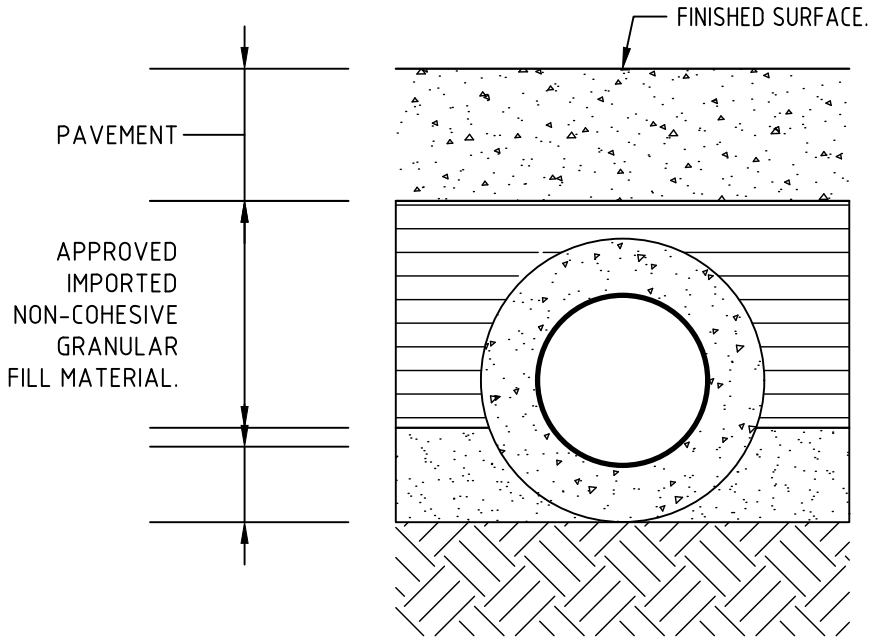

TYPICAL PIPE ENCASEMENT

SCALE 1:10


NOTE: PIPE COLLAR IS NOT TO REST ON ORIGINAL MATERIAL

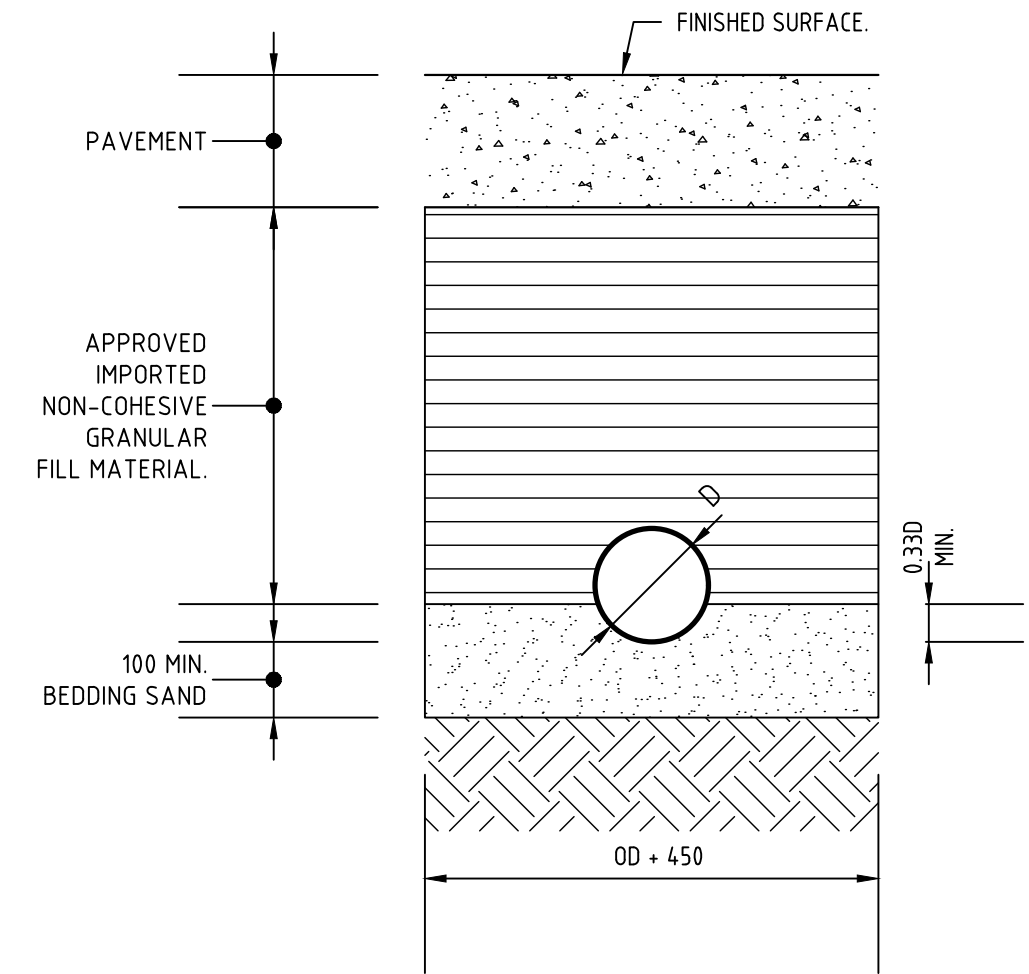

TYPICAL SECTION TRENCH IN ROADWAY

SCALE 1:10

NOTE: PIPE COLLAR IS NOT TO REST ON ORIGINAL MATERIAL

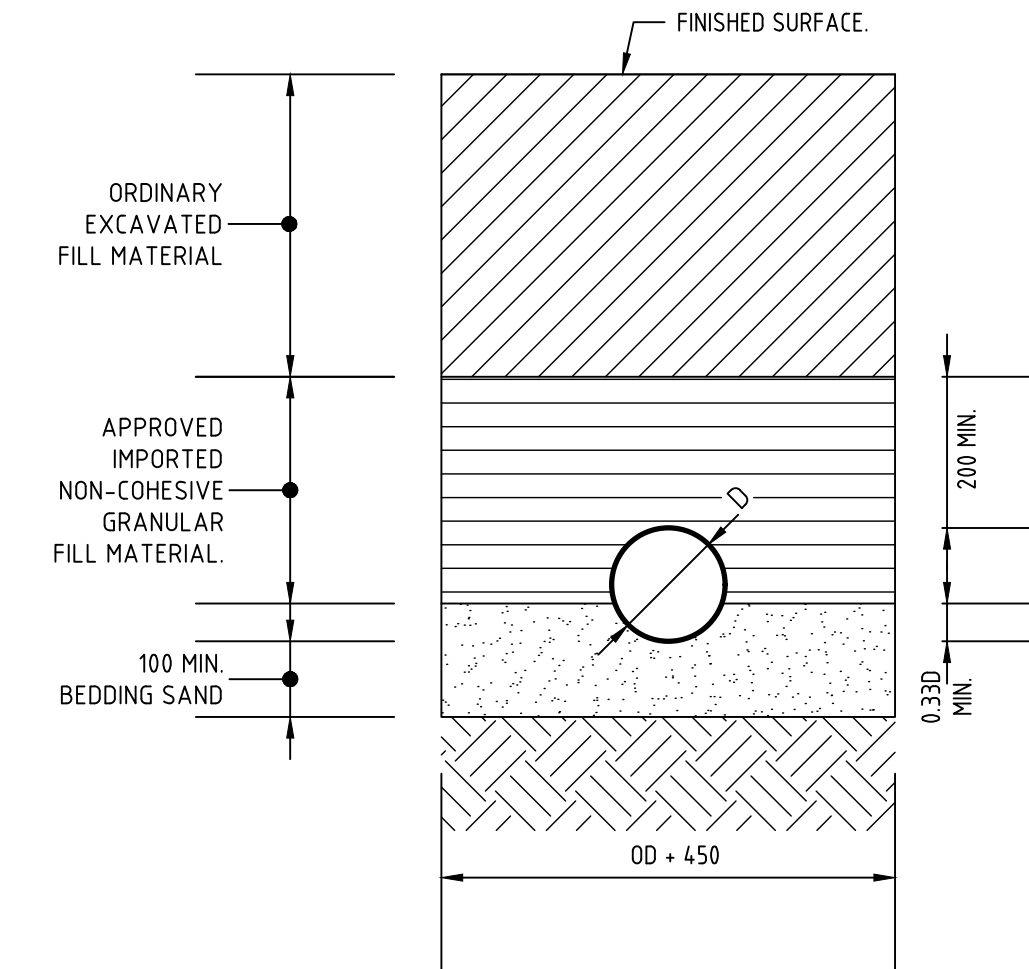

TYPICAL SECTION EARTH FOUNDATION TRENCH

SCALE 1:10

NOTE: PIPE COLLAR IS NOT TO REST ON ORIGINAL MATERIAL

INSPECTION HOLD POINTS	
1.	INSTALLATION OF SEDIMENT & EROSION CONTROL MEASURES.
2.	WATER & SEWER LINE INSTALLATION PRIOR TO BACKFILL.
3.	ESTABLISHMENT OF LINE & LEVEL FOR KERB & GUTTER PLACEMENT.
4.	ROAD PAVEMENT CONSTRUCTION.
5.	ROAD PAVEMENT SURFACING.
6.	PRACTICAL COMPLETION.
SERVICES INSTALLATION	
1.	INSTALLATION OF ALL UNDERGROUND PIPES BE INSTALLED PRIOR TO INSTALLATION OF ROAD PAVEMENT.

SUBMISSION FOR DA

BARNSON PTY LTD

phone 1300 BARNSON (1300 227 676)
email generalenquiry@barnson.com.au
web barnson.com.au

THIS DRAWING IS TO BE READ IN CONJUNCTION WITH GENERAL BUILDING DRAWINGS, SPECIFICATIONS & OTHER CONSULTANTS DRAWINGS APPLICABLE TO THIS PROJECT. ALL DIMENSIONS IN MILLIMETRES. DO NOT SCALE. DIMENSIONS TO BE CHECKED ON SITE BEFORE COMMENCEMENT OF WORK. REPORT DISCREPANCIES TO BARNSON PTY LTD. NO PART OF THIS DRAWING MAY BE REPRODUCED IN ANY WAY WITHOUT THE WRITTEN PERMISSION OF BARNSON PTY LTD.

Rev	Date	Description
A	20-03-2025	PRELIMINARY DRAWING
B	30-04-2025	REVISED LAYOUT
C	13-05-2025	PROPOSED LAYOUT AMENDED
D	23-05-2025	ROAD & SW DETAILS ADDED

Project
CIVIL DESIGN DOCUMENTATION
PROPOSED DEVELOPMENT
Site Address
85 ROCKY WATERHOLE ROAD
MOUNT FROME NSW 2850
Client
WILD MODULAR

Drawing Title		Certification	
STORMWATER SPECIFICATIONS			
Design	LM	Original Sheet Size	A1
Drawn	JS		
Check	LM	Revision	D

Project No
Drawing No

47299
C51