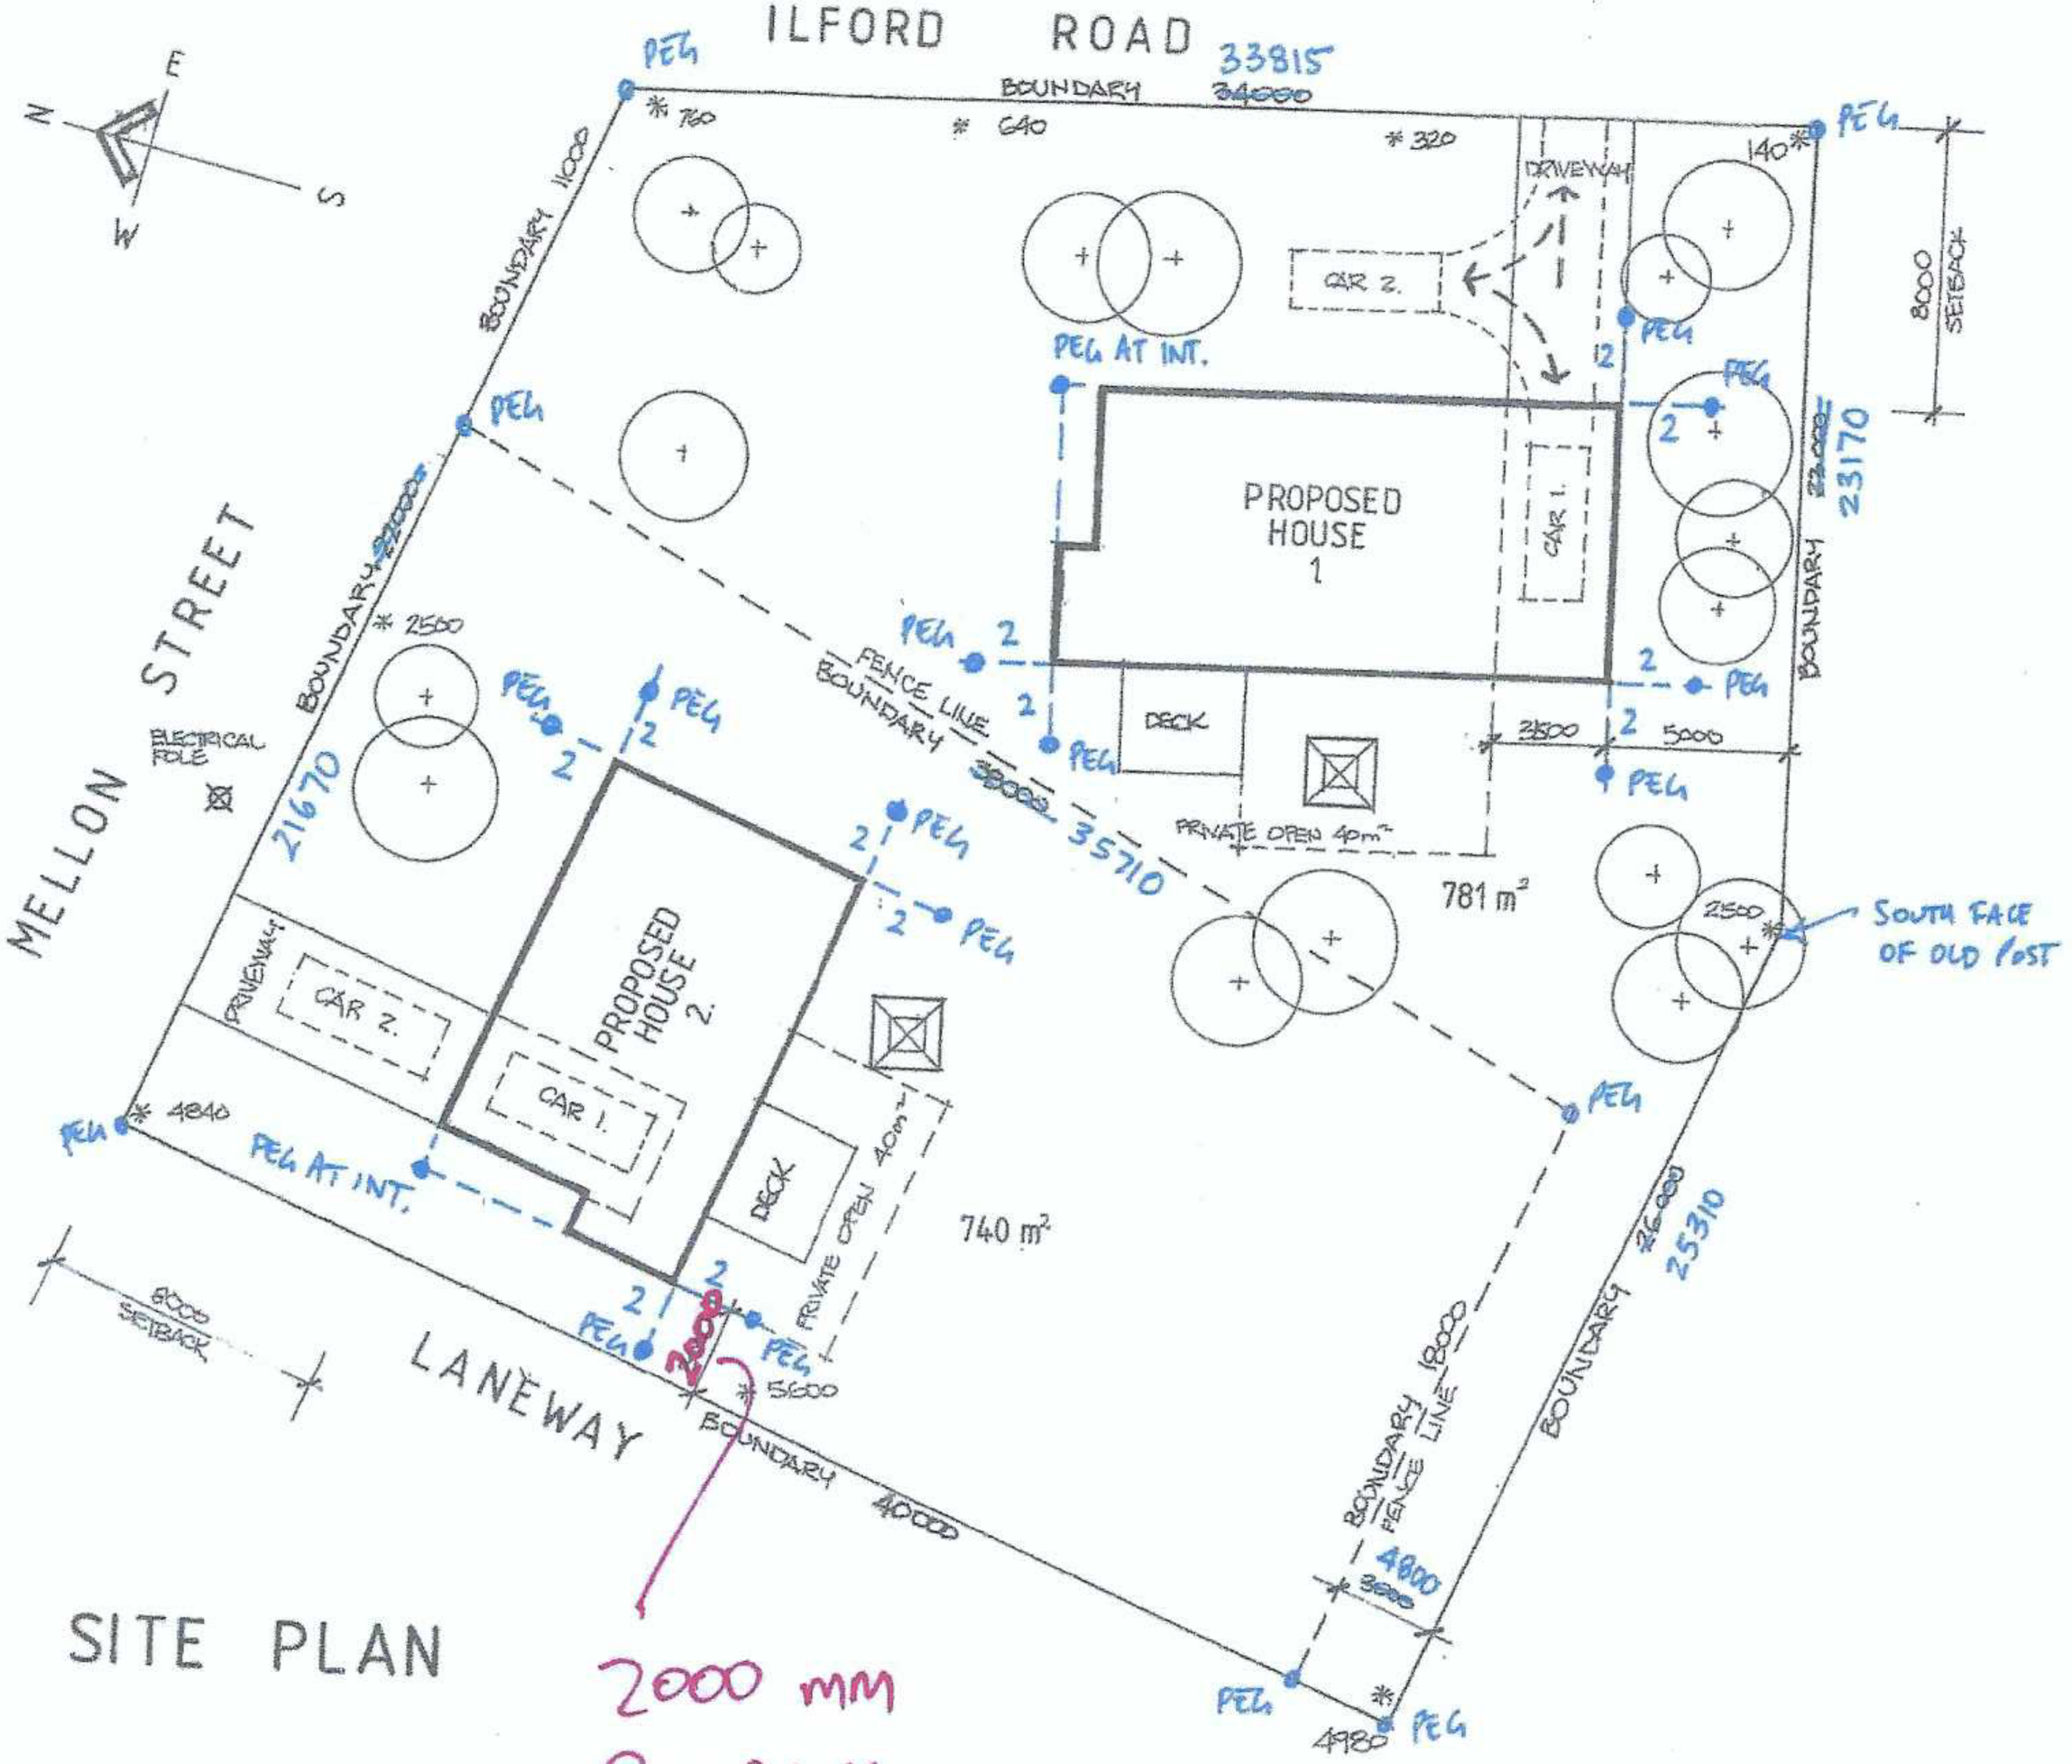

SITE PLAN

SETOUT MARKS PLACED
8/9/2021
REF : 8604

[redacted]

PROPOSED 2 x HOUSE DEVELOPMENT		
Address [redacted]		
Description SITE PLAN		
Drawn JK	Date; March, 2021 Scale; 1:200	02