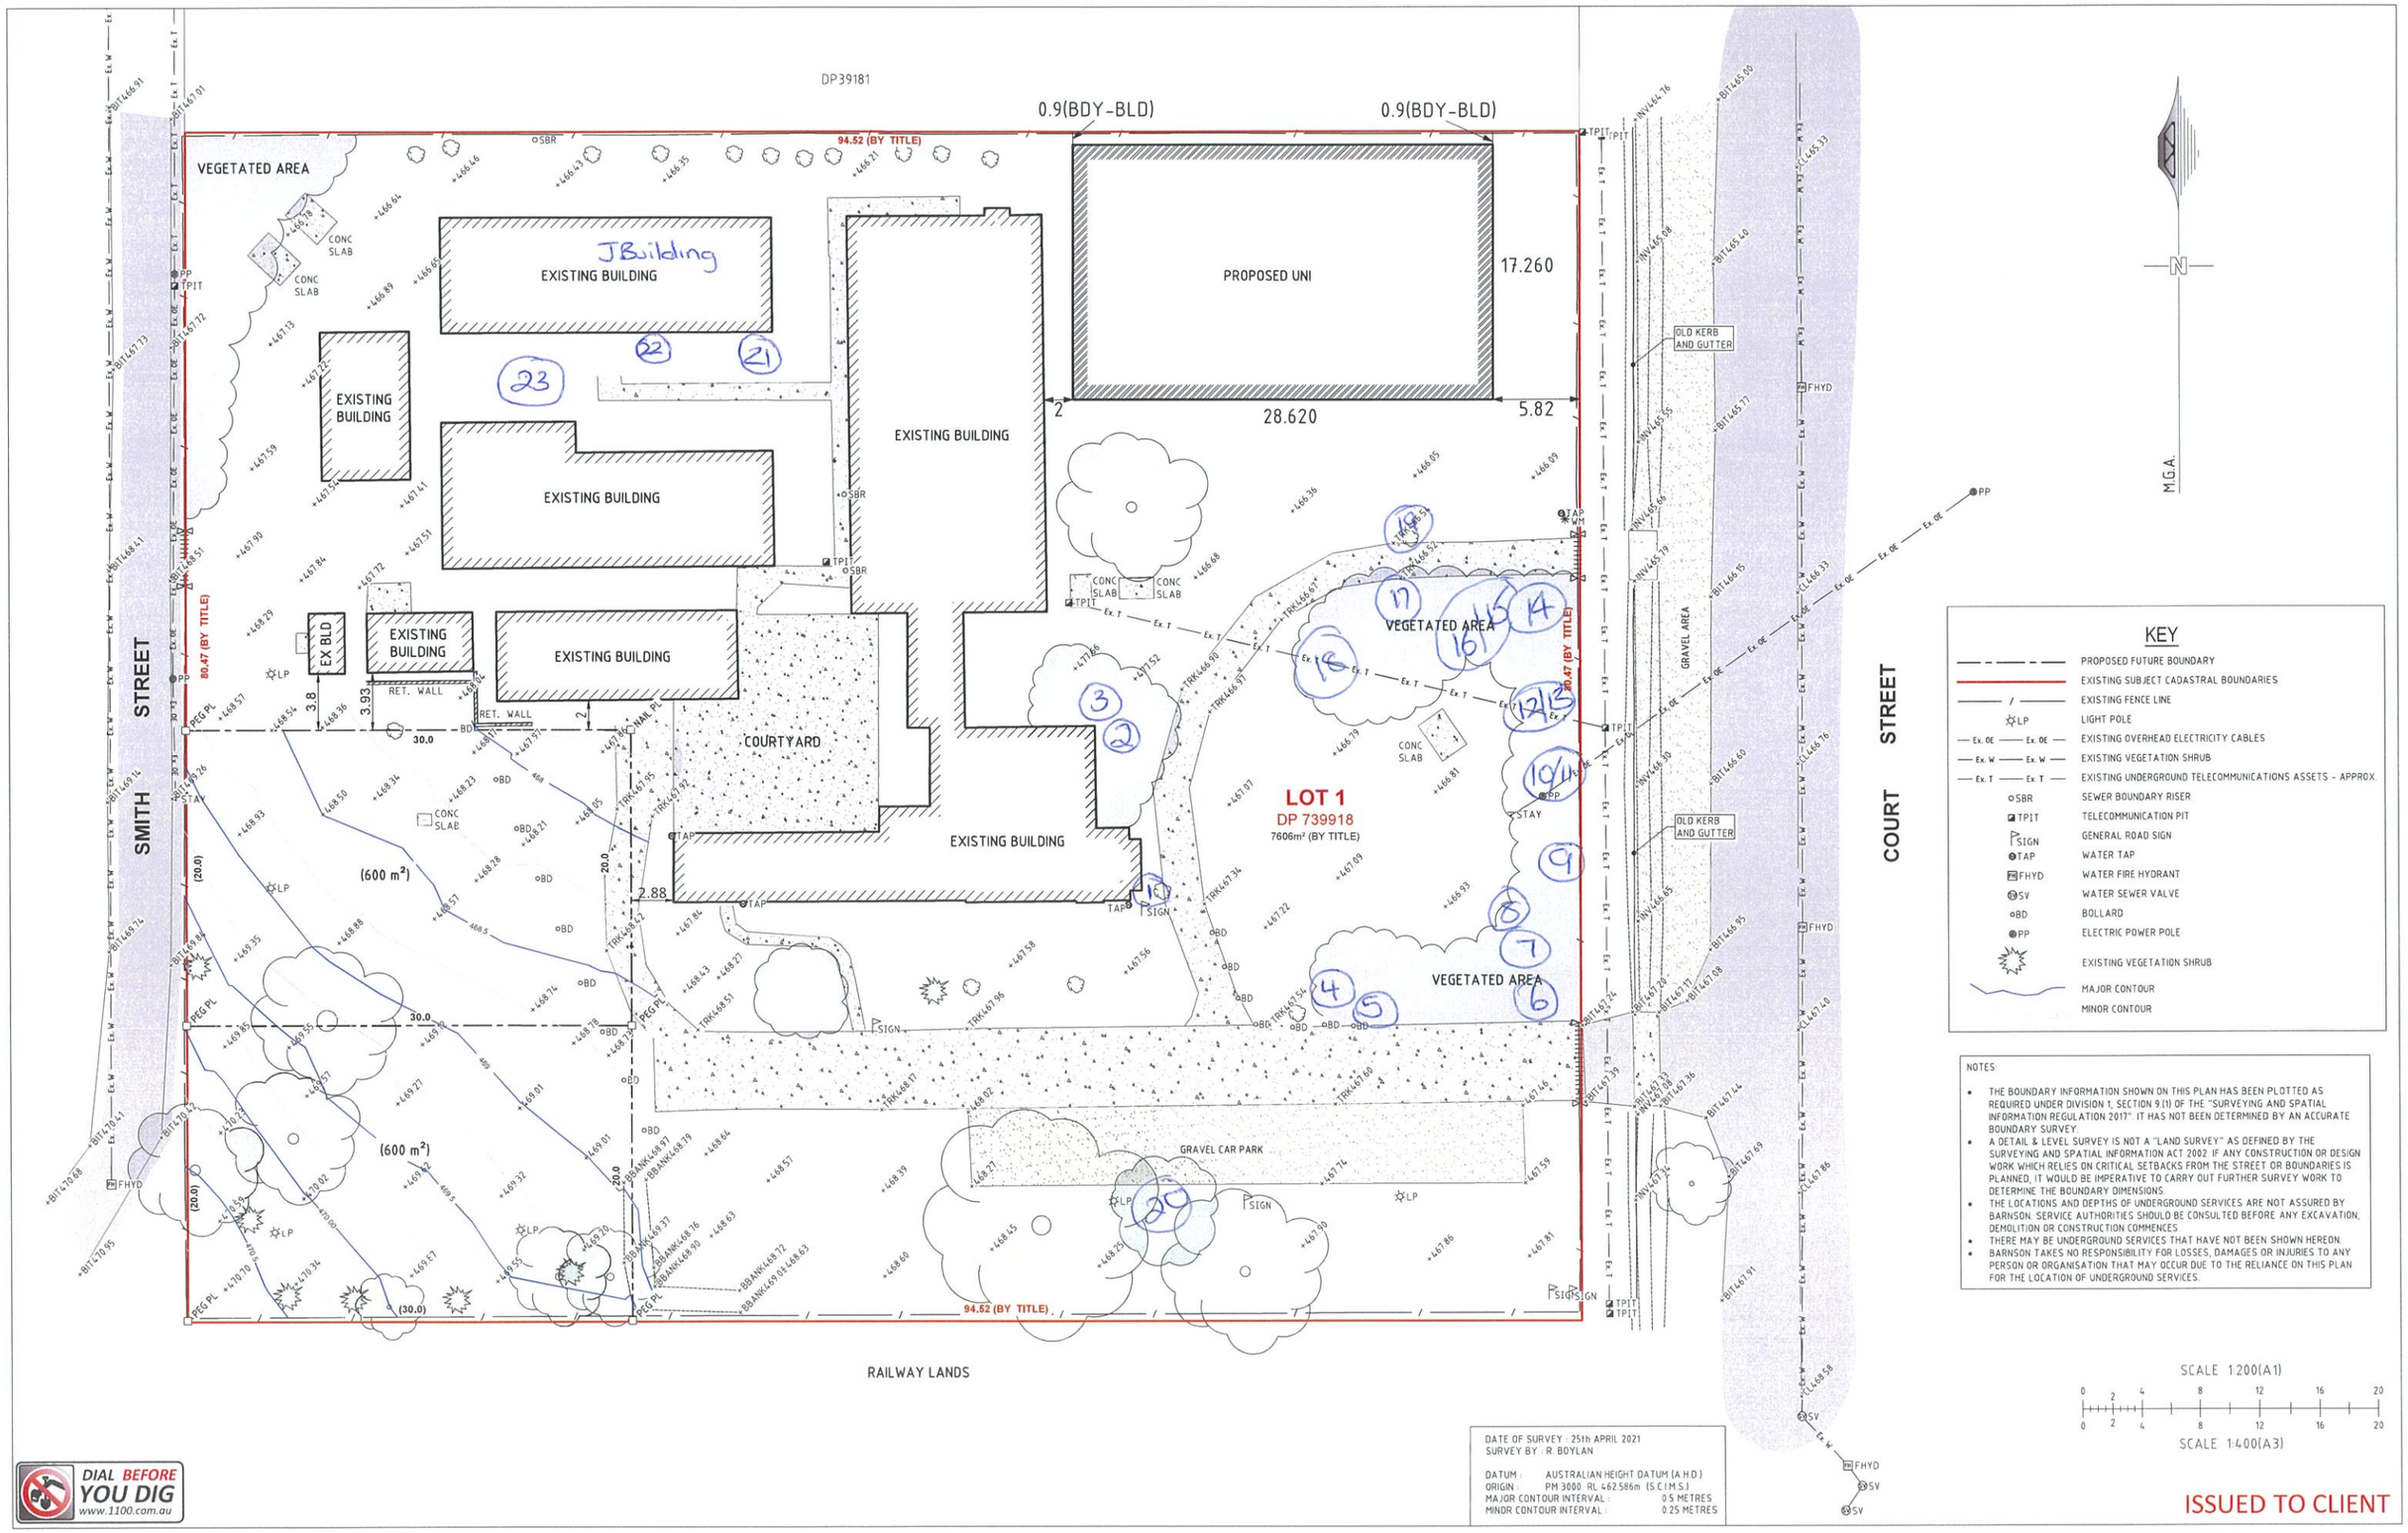

barnson
DESIGN . PLAN . MANAGE

BARNSON PTY LTD
t 1300 BARNSON (1300 227 676)
e generalenquiry@barnson.com.au
w www.barnson.com.au
Bathurst | Dubbo | Mudgee | Sydney | Tamworth

THIS DRAWING IS TO BE READ IN CONJUNCTION WITH GENERAL BUILDING DRAWINGS, SPECIFICATIONS & OTHER CONSULTANTS DRAWINGS APPLICABLE TO THIS PROJECT. DO NOT SCALE. DIMENSIONS TO BE CHECKED ON SITE BEFORE COMMENCEMENT OF WORK. REPORT DISCREPANCIES TO BARNSON PTY LTD. NO PART OF THIS DRAWING MAY BE REPRODUCED IN ANY WAY WITHOUT THE WRITTEN PERMISSION OF BARNSON PTY LTD.

Client: Mid Western Regional Council
Project: PROPOSED UNI IN Lot 1 in DP 739918 70 Court Street Mudgee
Drawing Title: PROPOSED UNI PLAN

Rev	Date	Amendment
A	01/11/2021	PROPOSED UNI

Survey RB
Drawn BT
Check RB
Original Sheet Size = A1
Certification
Drawing Number 36315-L10
Revision A