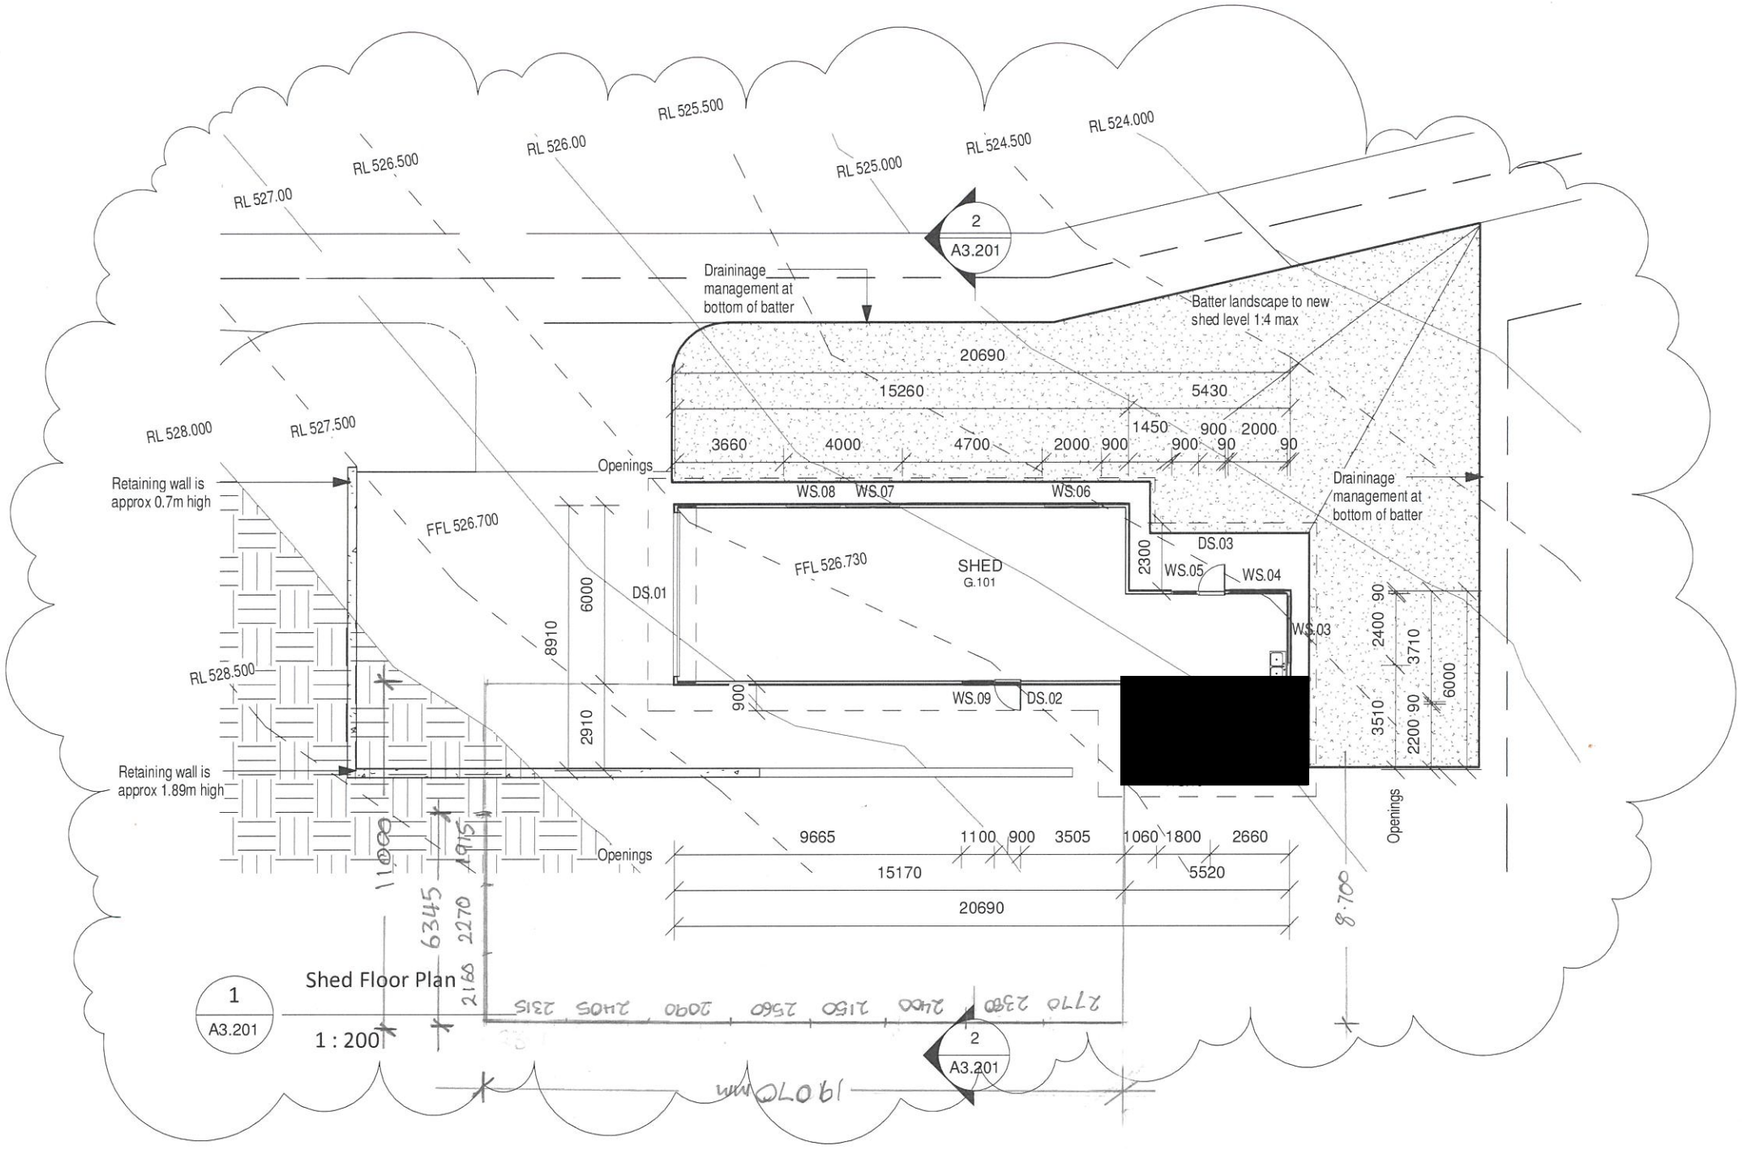

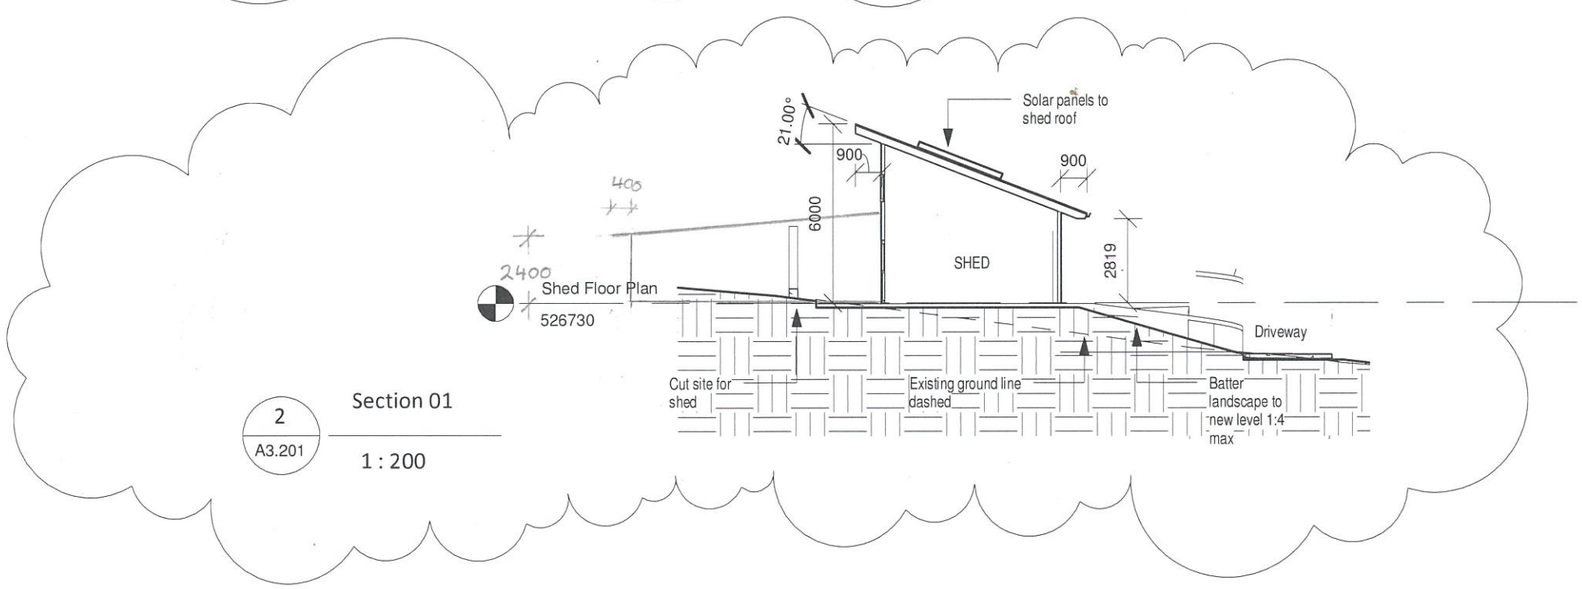

CAMERON ANDERSON ARCHITECTS PTY LTD
ABN 78385853147

MUDGEE
Level 1, 1 Lovejoy St, Mudgee, NSW
c/- PO Box 3, Mudgee NSW, 2850
m. 0409 257 688
skype. caa_mudgee

info@caarch.com.au
www.caarch.com.au

Rev	Date	Description
05	Client Issue	01.10.13
04	Issued for Minor Amendment S96	12.09.13
03	RFI Issue	12.03.13
02	RFI for comment	06.03.13
01	DA Submission	08.11.12

Check all dimensions and site conditions prior to the commencement of any work, the purchase or ordering of any materials, fittings, plant, services or equipment and the preparation of shop drawings and / or the fabrication of any components.

Do not scale drawings - refer to figured dimensions only. Any discrepancies shall immediately be referred to the architect for clarification.

All drawings may not be reproduced or distributed without prior permission from the architect.

Cover Residence

LOT 11, 6 Avisford Court
Mudgee NSW 2850

Cover Constructions

Shed Drawings

PROJECT NUMBER	039
DATE	October 2013
STATUS	DD
DRAWN BY	CA
SCALE	1 : 200

DRAWING NO.

A3.201

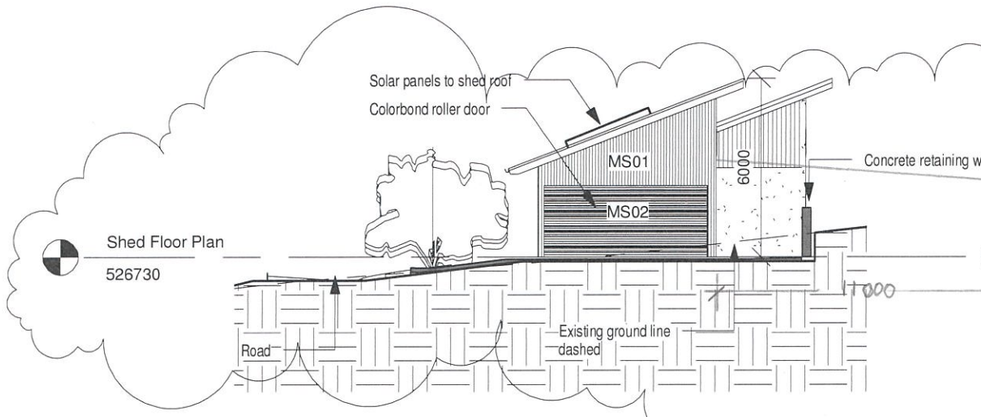

1 A7.103

Shed West Elevation

1 : 200

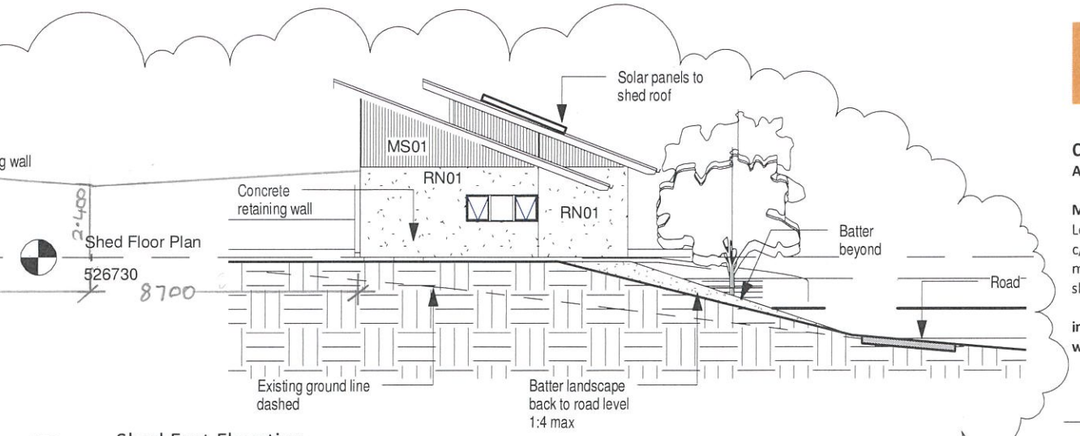

2 A7.103

Shed East Elevation

1 : 200

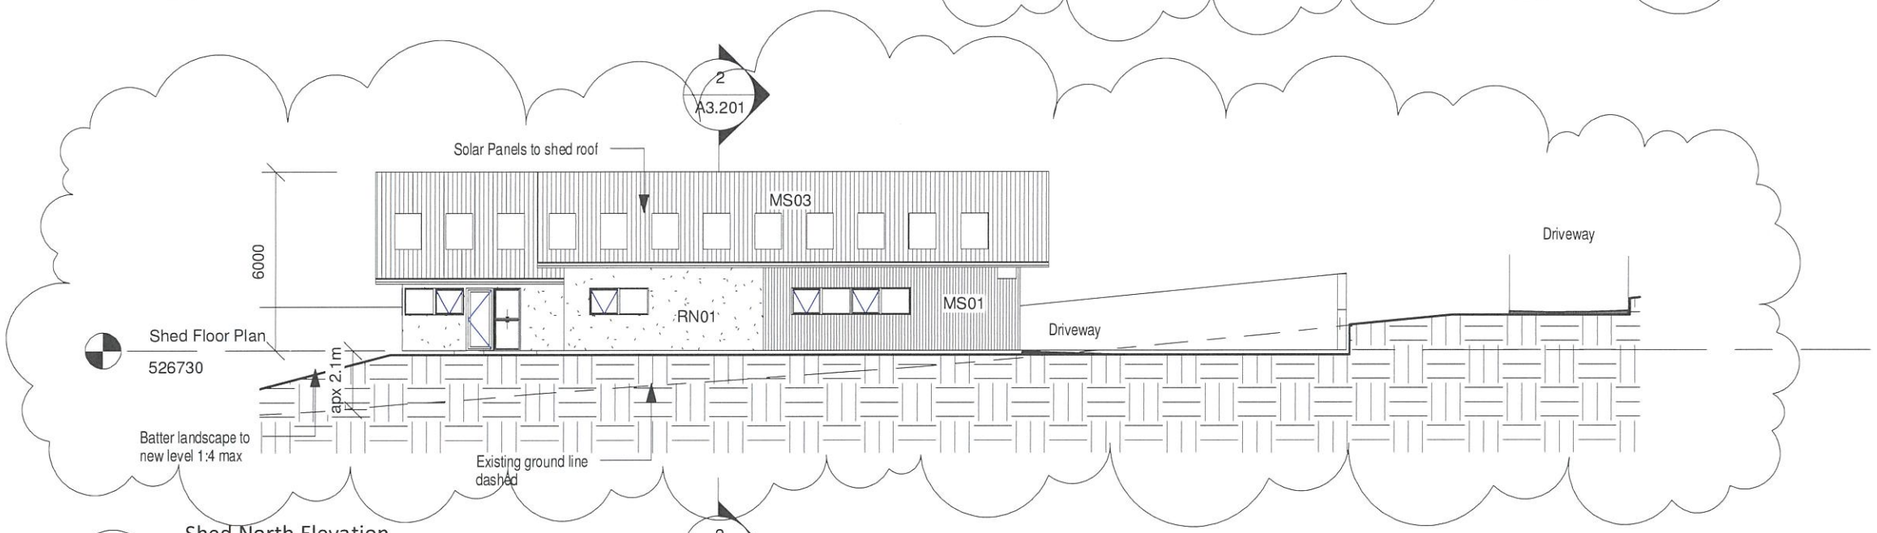

3 A7.103

Shed North Elevation

1 : 200

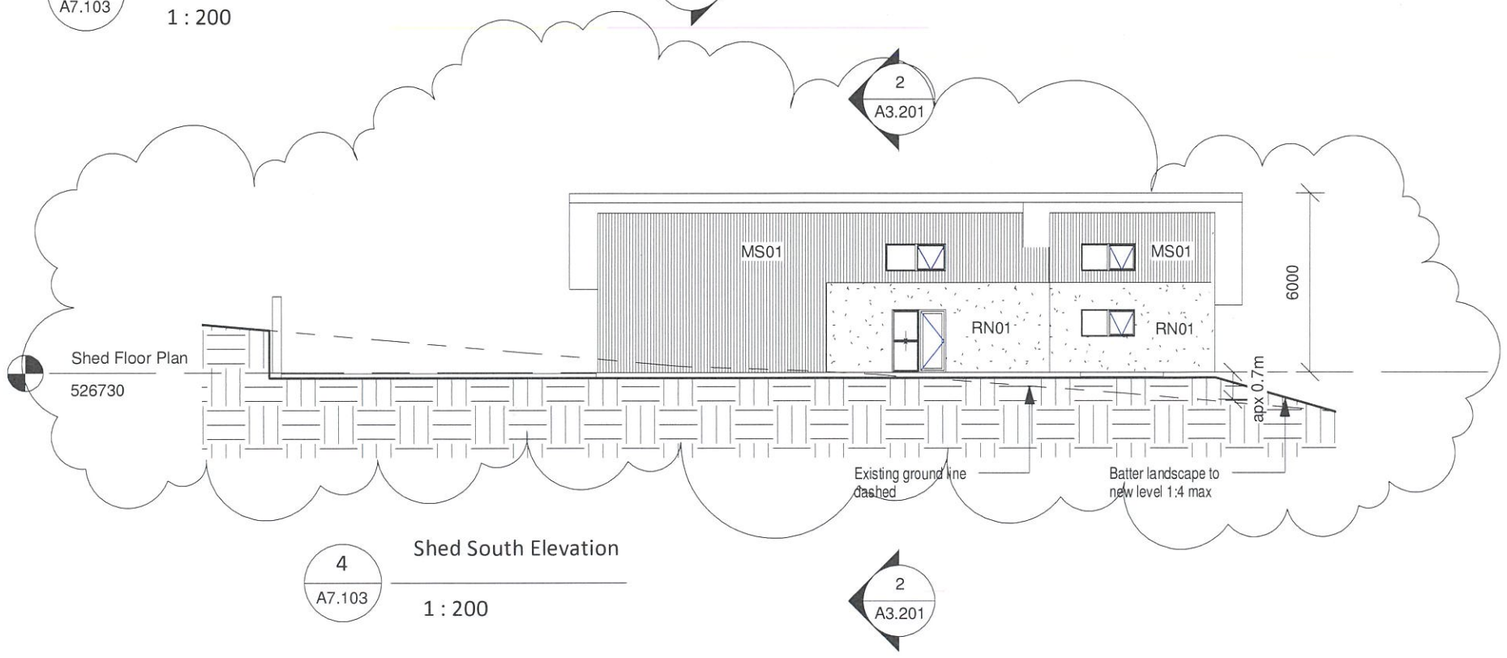

4 A7.103

Shed South Elevation

1 : 200

CAMERON ANDERSON ARCHITECTS PTY LTD
ABN 78385853147

MUDGEE
Level 1, 1 Lovejoy St, Mudgee, NSW
c/- PO Box 3, Mudgee NSW, 2850
m. 0409 257 688
skype. caa_mudgee

info@caarch.com.au
www.caarch.com.au

Rev	Date	Description
04	Issued for Minor Amendment S96	12.09.13
02	RFI Issue	12.03.13
01	RFI	06.03.13

Check all dimensions and site conditions prior to the commencement of any work, the purchase or ordering of any materials, fittings, plant, services or equipment and the preparation of shop drawings and / or the fabrication of any components.

Do not scale drawings - refer to figured dimensions only. Any discrepancies shall immediately be referred to the architect for clarification.

All drawings may not be reproduced or distributed without prior permission from the architect.

Cover Residence

LOT 11, 6 Avisford Court
Mudgee NSW 2850

Cover Constructions

Shed Elevations

PROJECT NUMBER	039
DATE	September 2013
STATUS	DD
DRAWN BY	CA
SCALE	1 : 200

DRAWING NO.

A7.103