SKETCH SHOWING DETAIL OVER LOT 1215 DP1301185 KNOWN AS 20 MOORE STREET, CAERLEON

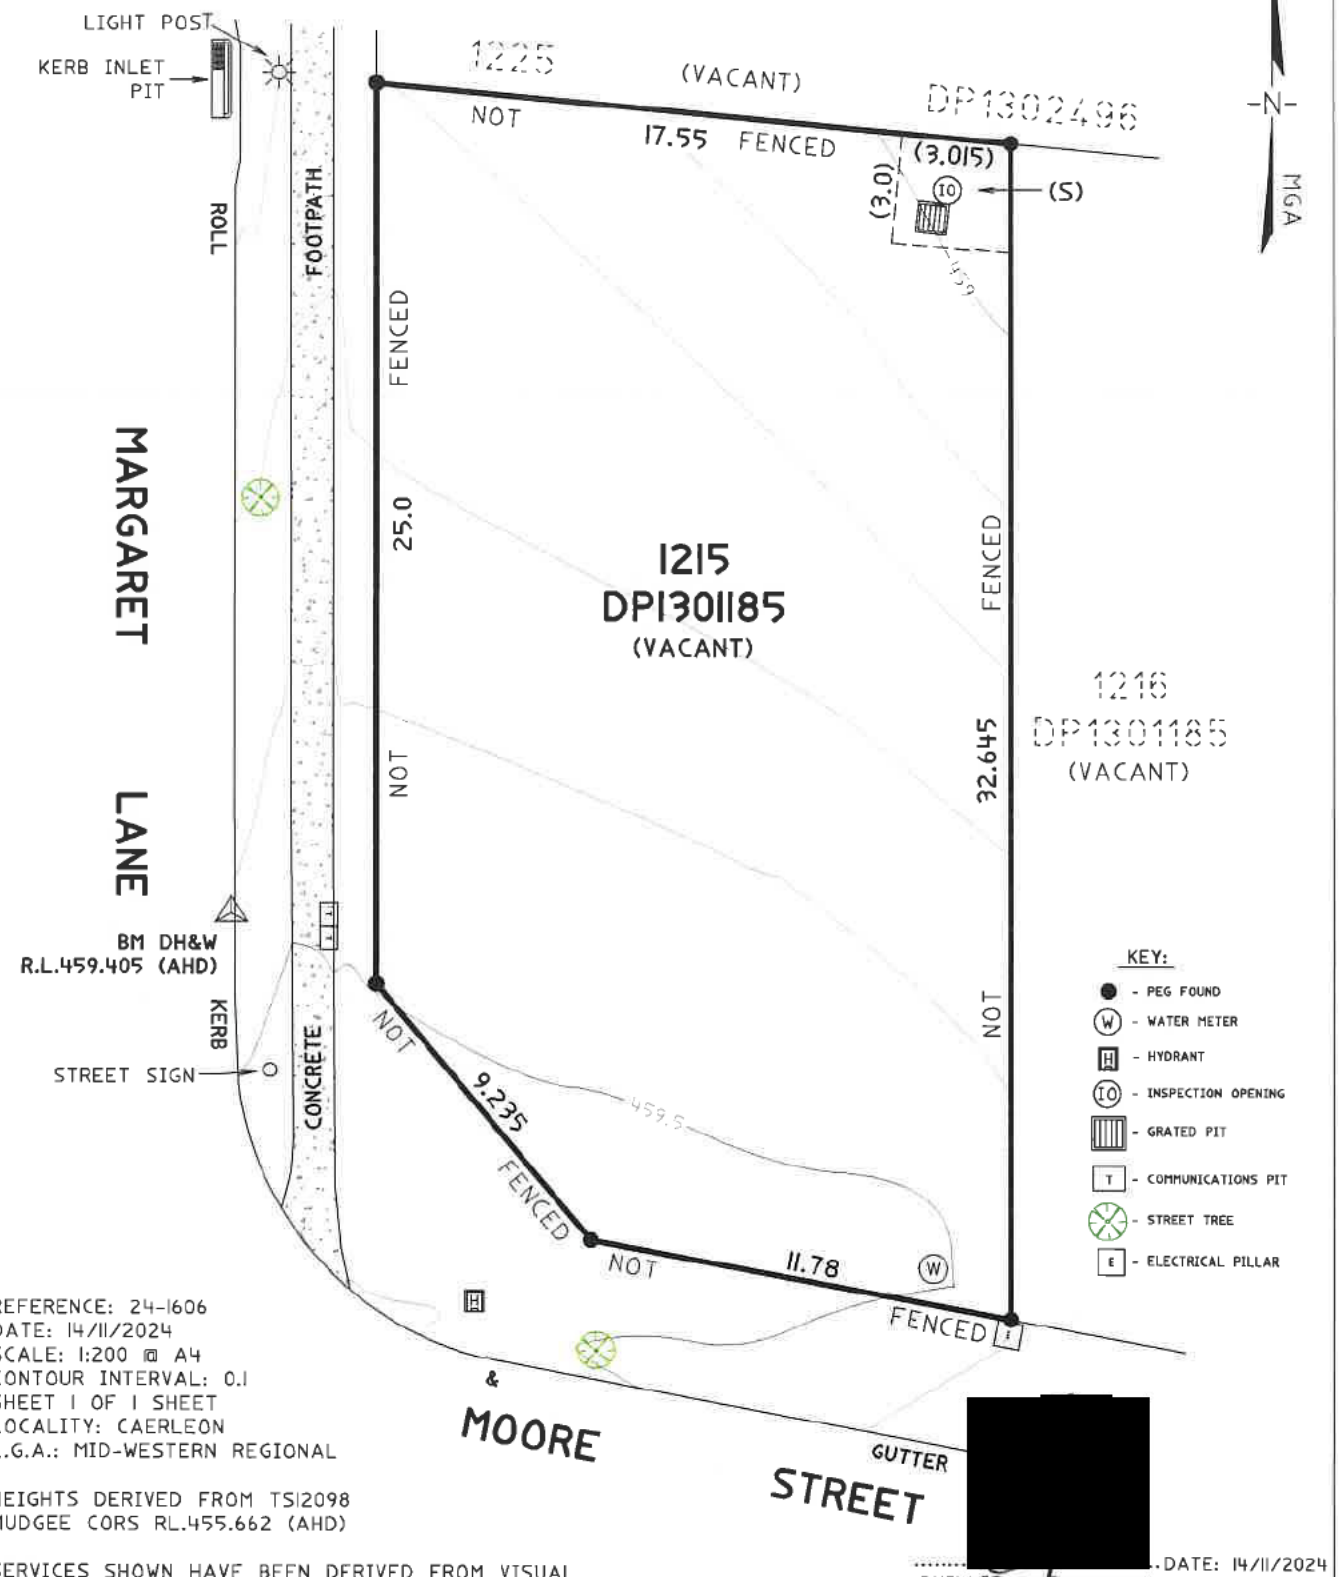

REFERENCE: 24-1606
DATE: 14/11/2024
SCALE: 1:200 @ A4
CONTOUR INTERVAL: 0.1
SHEET 1 OF 1 SHEET
LOCALITY: CAERLEON
L.G.A.: MID-WESTERN REGIONAL

HEIGHTS DERIVED FROM TS12098
MUDGEE CORS RL.455.662 (AHD)

SERVICES SHOWN HAVE BEEN DERIVED FROM VISUAL EVIDENCE APPARENT AT THE TIME OF SURVEY. SERVICES MAY EXIST WHICH ARE NOT SHOWN.

LEVELS SHOWN ARE ON THE AUSTRALIAN HEIGHT DATUM (AHD).

MEASUREMENTS ARE IN METRES.
USE STATED DIMENSIONS. DO NOT SCALE.

IT IS ADVISABLE TO CALL 1100, "DIAL BEFORE YOU DIG" BEFORE CARRYING OUT ANY BUILDING WORKS

[redacted] DATE: 14/11/2024
PHILLIP MARTEN ORR
OF O'RYAN GEOSPATIAL PTY LTD
SURVEYOR REGISTERED UNDER THE
SURVEYING AND SPATIAL INFORMATION ACT 2002

(S) - EASEMENT TO DRAIN SEWAGE 3 WIDE AND VARIABLE WIDTH (VIDE DP1301185)

O'RYAN GEOSPATIAL
129 CHURCH STREET
MUDGEE NSW 2850
(02) 6372 2345